




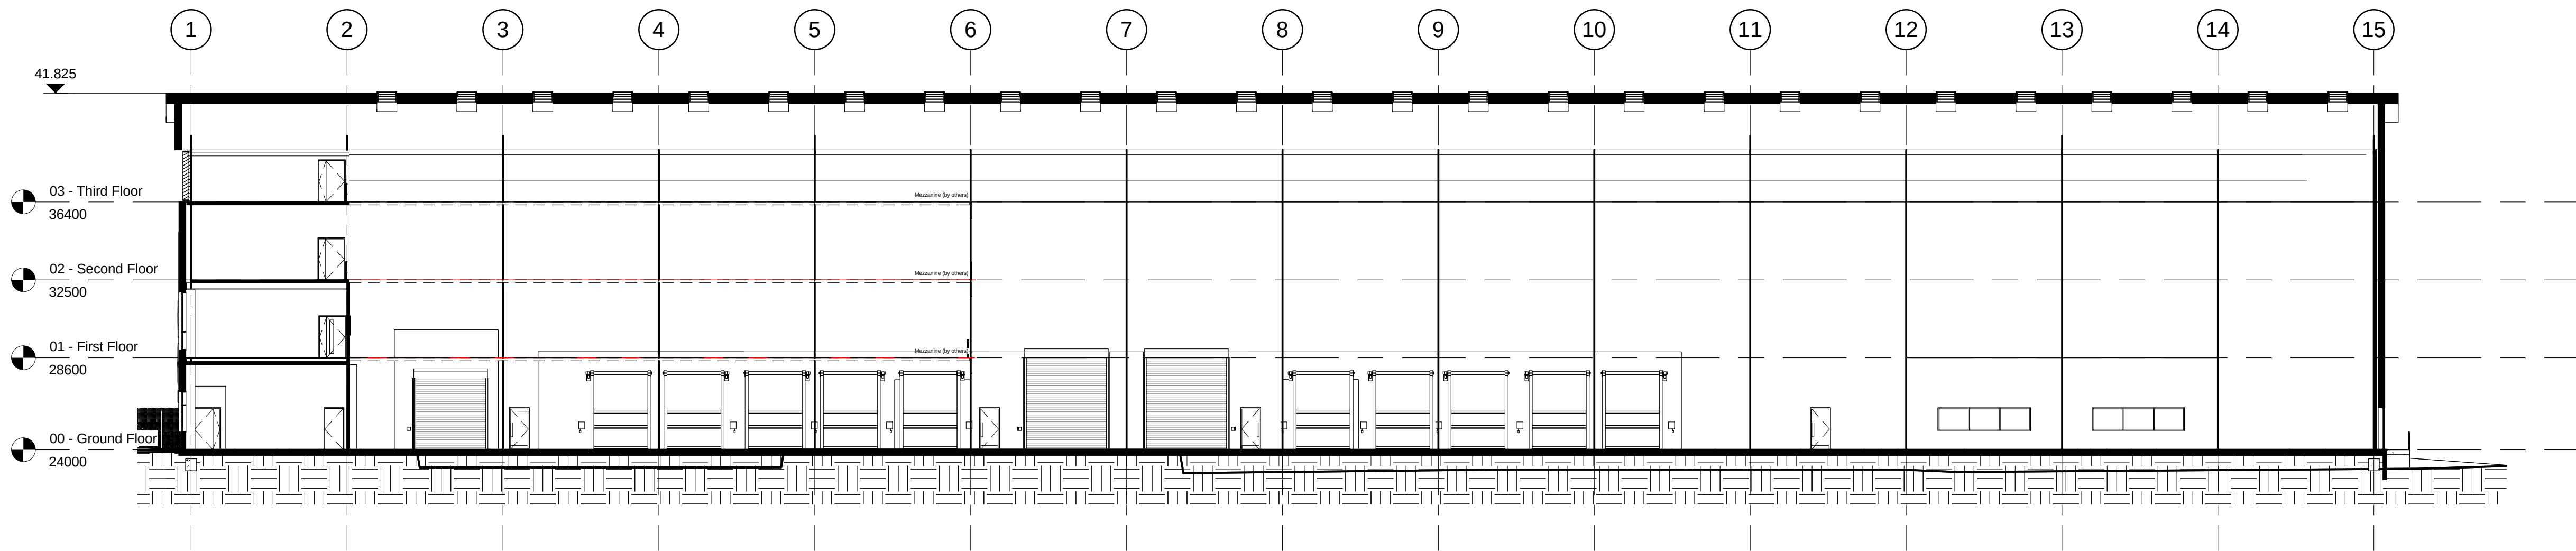

1 Section A-A Phase 2
1: 200

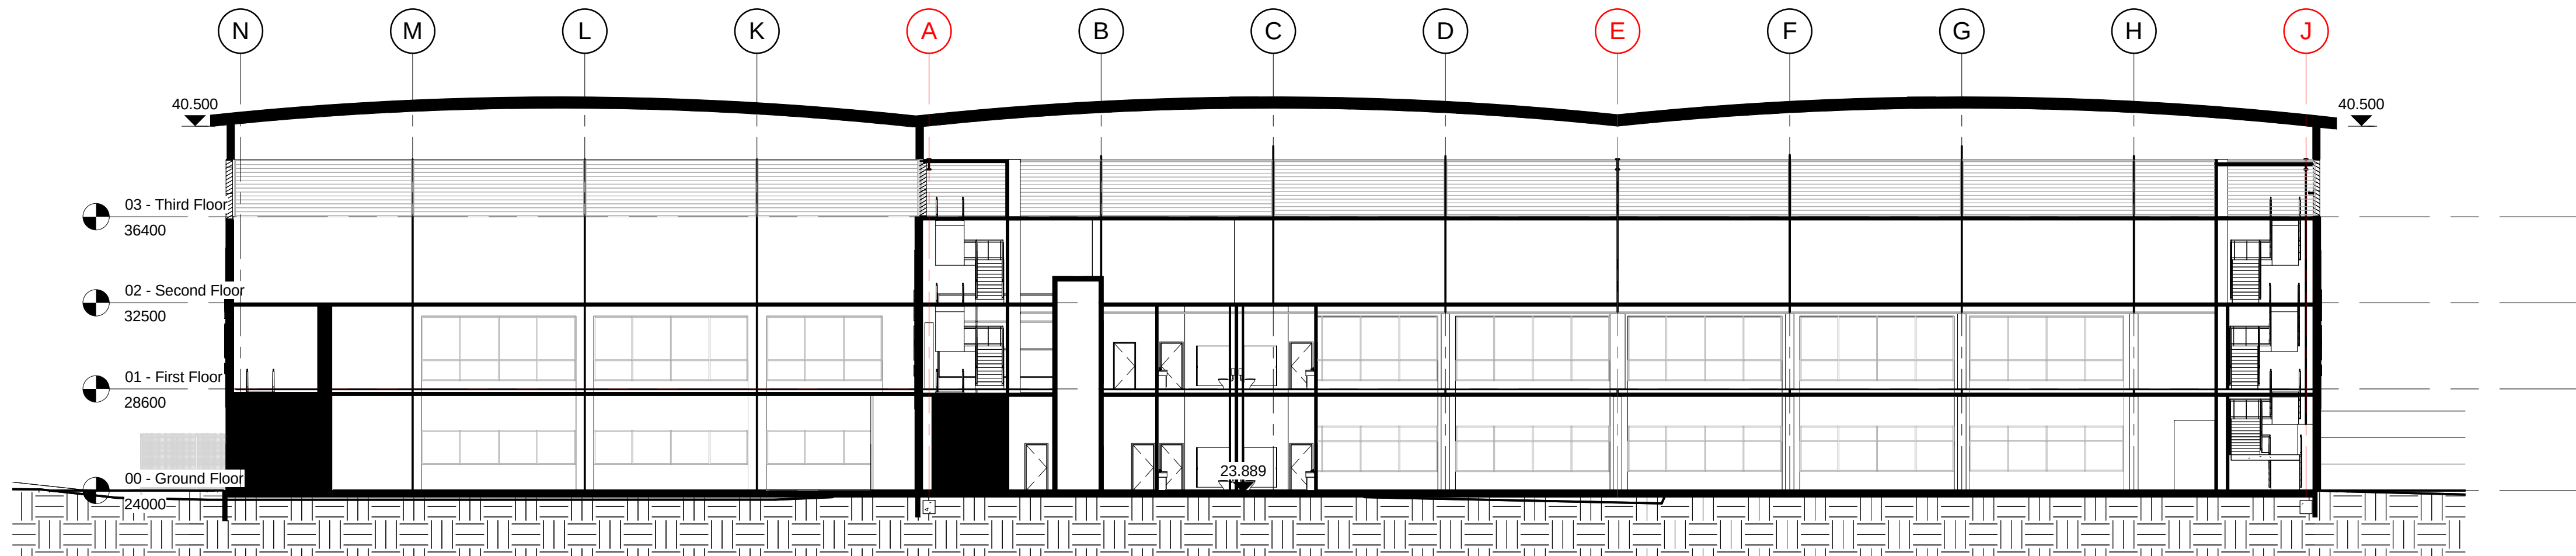

2 Section B-B Phase 2
1: 200

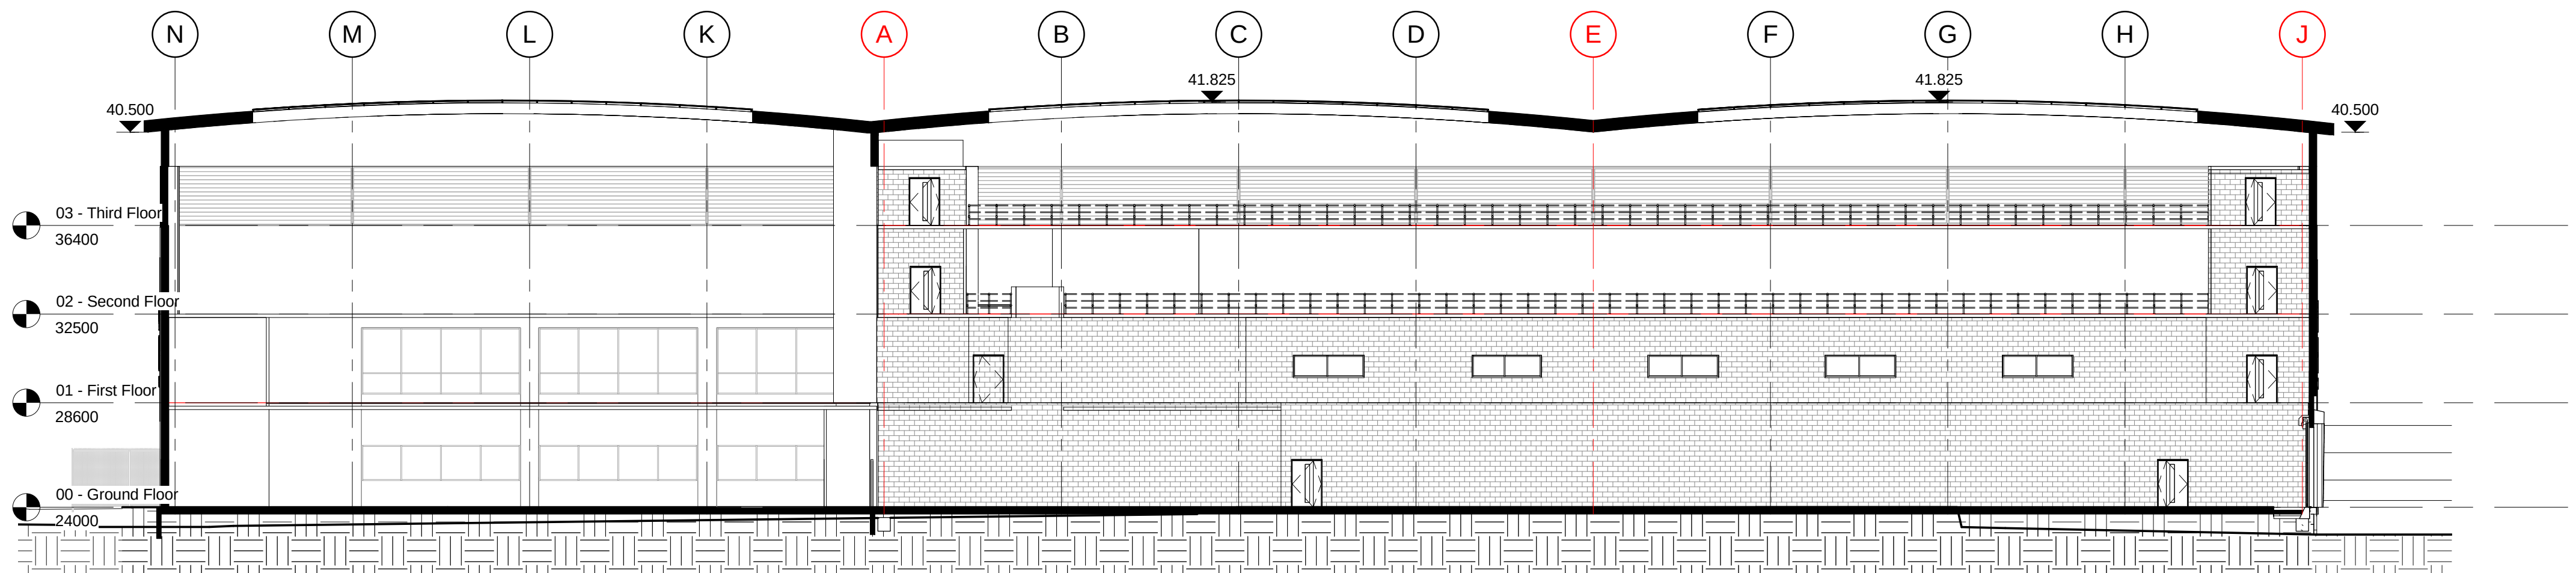


3 Section C-C Phase 2
1: 200

Status Code (as defined in BS1192)
Work In Progress (WIP)
S0 - Initial Status or WIP
Shared
S1 - Issued for co-ordination
S2 - Issued for information
S3 - Issued for internal review
S4 - Issued for construction approval
Documentation (Pre-construction)
D1 - Issued for costing
D2 - Issued for tender

D3 - Issued for contractor design
D4 - Issued for manufacture/procurement
Documentation (Contractual)
A - Issued for construction
B - Issued for construction but with comments
C - Comprehensive revision required
Archive
AB - Record Drawing

P2 JR SL 05.10.15 Changes reflecting general amendmints
rev by chd date description

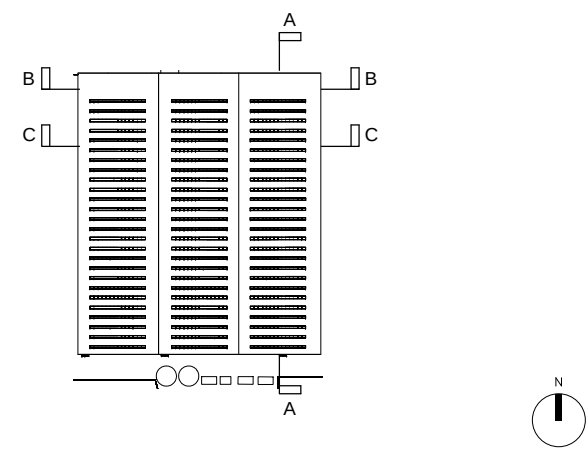

bam
BAM Design Ltd
An operating company of
BAM Construct UK Ltd
Architecture
Interior Design
3D Visualisation
Feasibility Studies
Structural Engineering
Environmental Services
Building Information Modelling
Centrum Business Park
Griffiths Way, St Albans
Hertfordshire, AL1 2RD
01727 894200
design@bam.co.uk
www.bam.co.uk

project B8 Warehouse, Plot 2
Dunsbury Hill Farm
title Proposed Sections - Portsmouth
CC Phase 2
scale As indicated @ A1
date 23/09/15
project code DHF-
originator BAMD-
zone Z2-
level XX-
type DR-
role A-
number 13002
rev. P2
drawn JW
checked JR
BAM job no. 4487
drg. status S2