


PROPOSED SINGLE STOREY REAR ADDITION.
2, CLOVELLY ROAD, HAYLING ISLAND, HANTS.
FOR P. THORN.

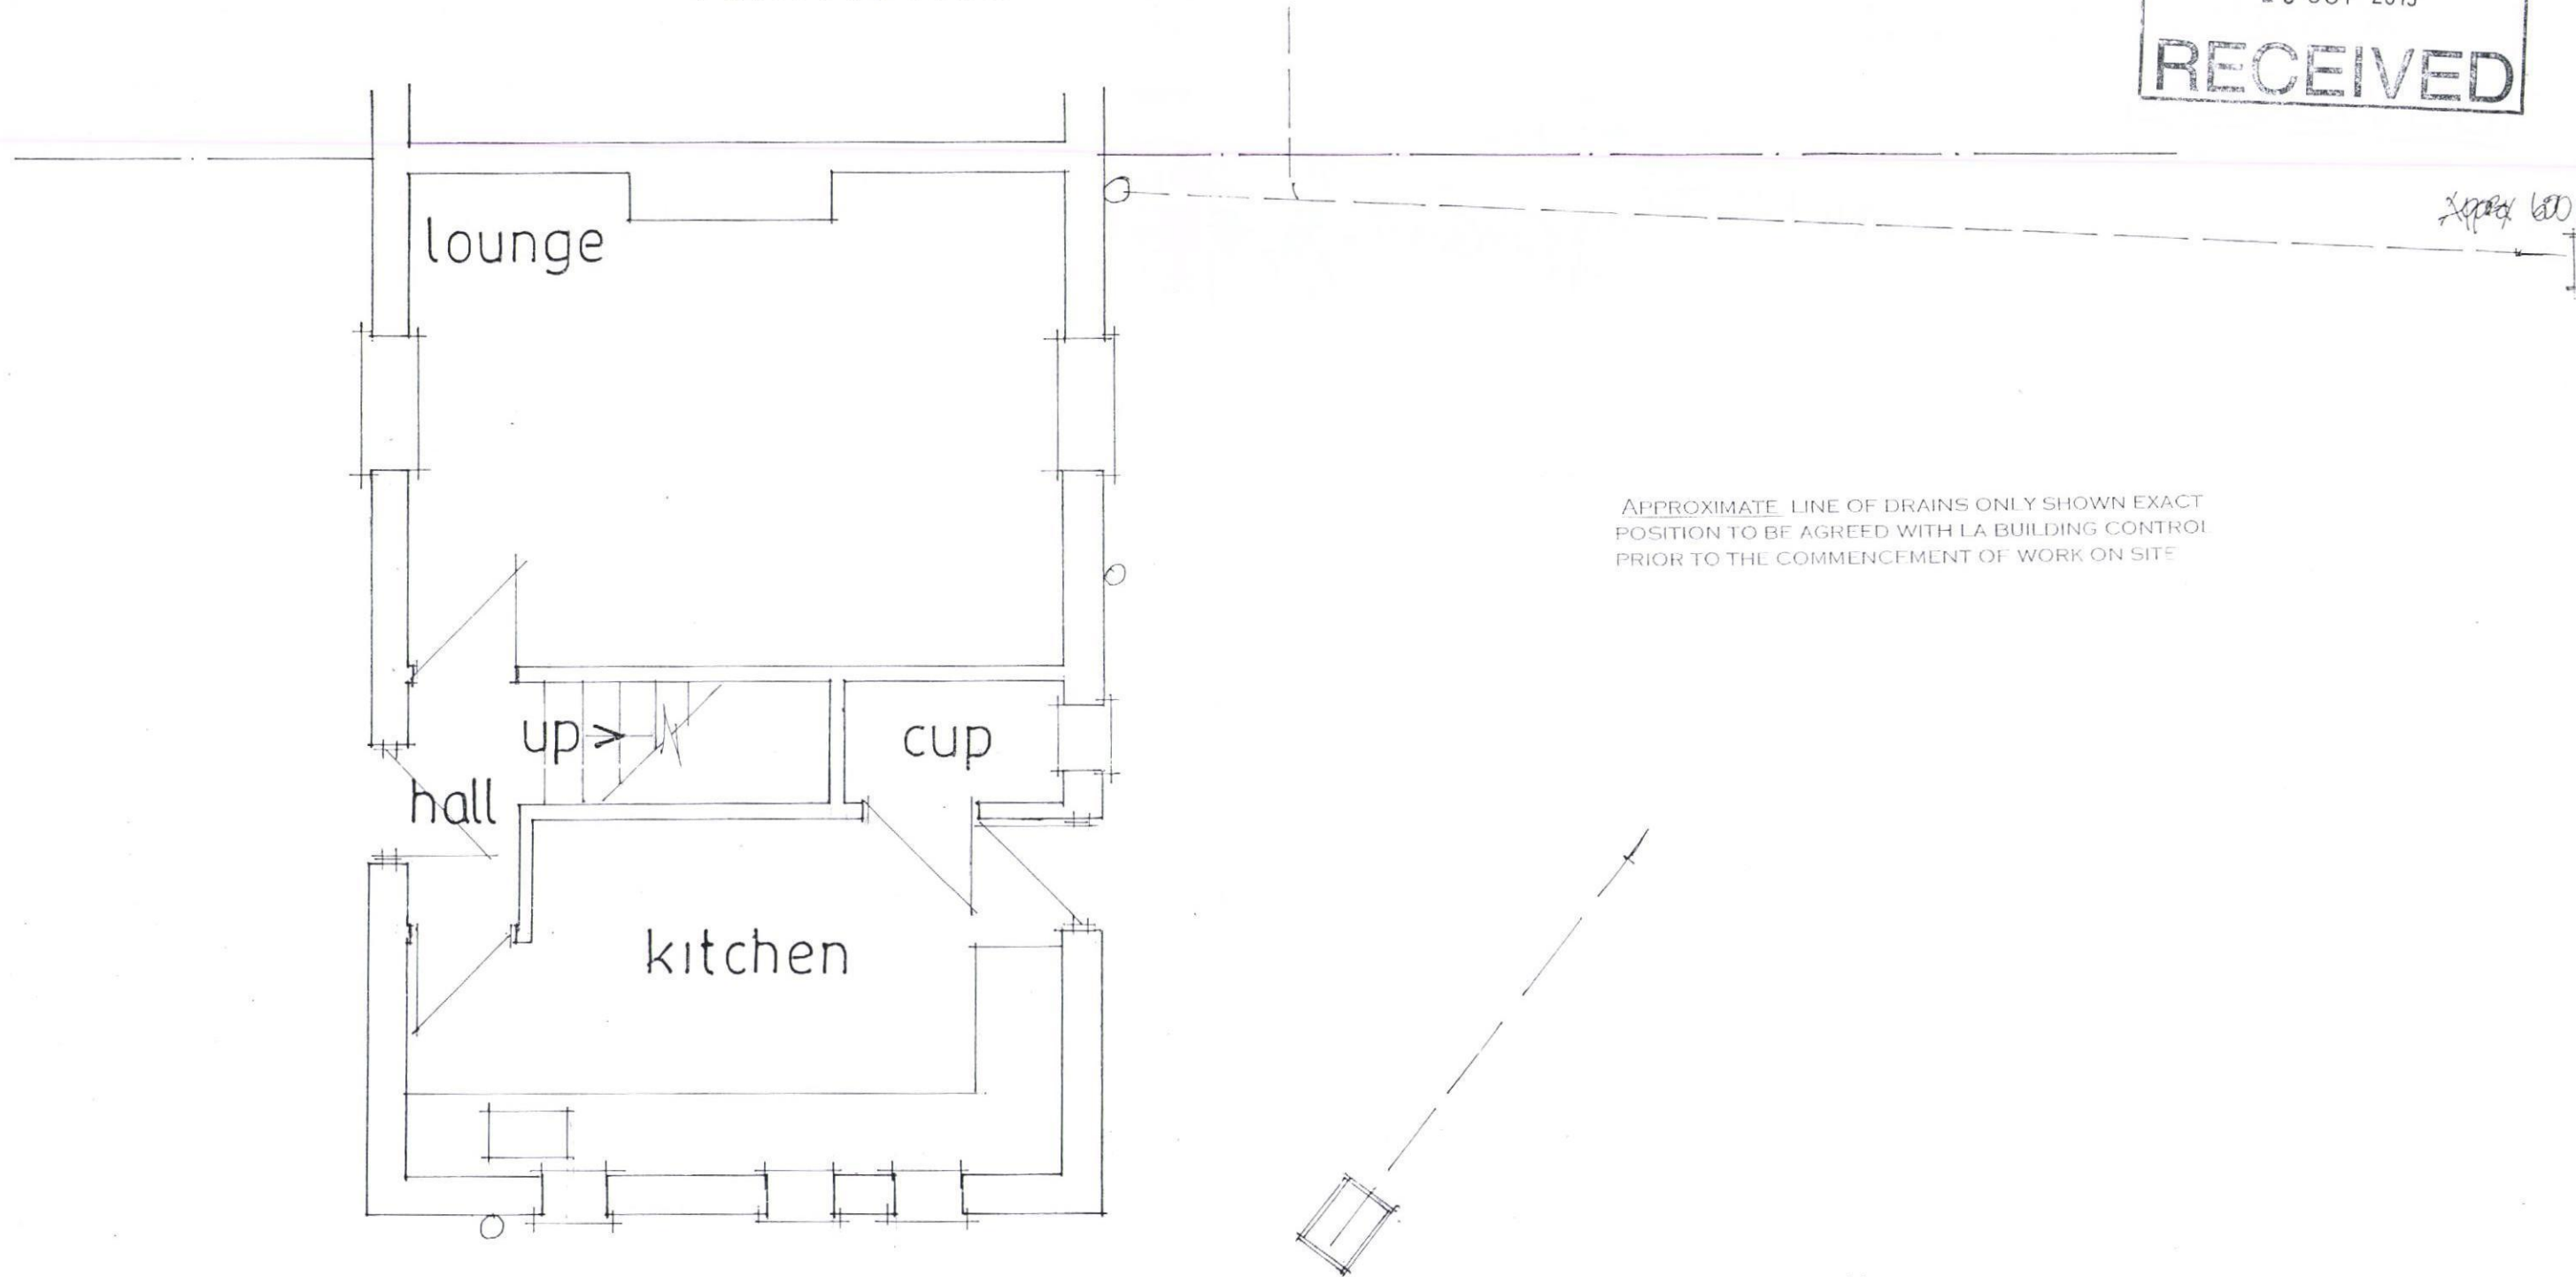

date oct 15
scale 1:50

EXISTING GROUND FLOOR

PETER J. WALKER MRICS
CHARTERED SURVEYOR
182 SEAFRONT, HAYLING ISLAND, HANTS
PO11 9 AN

TEL: 02392467571