


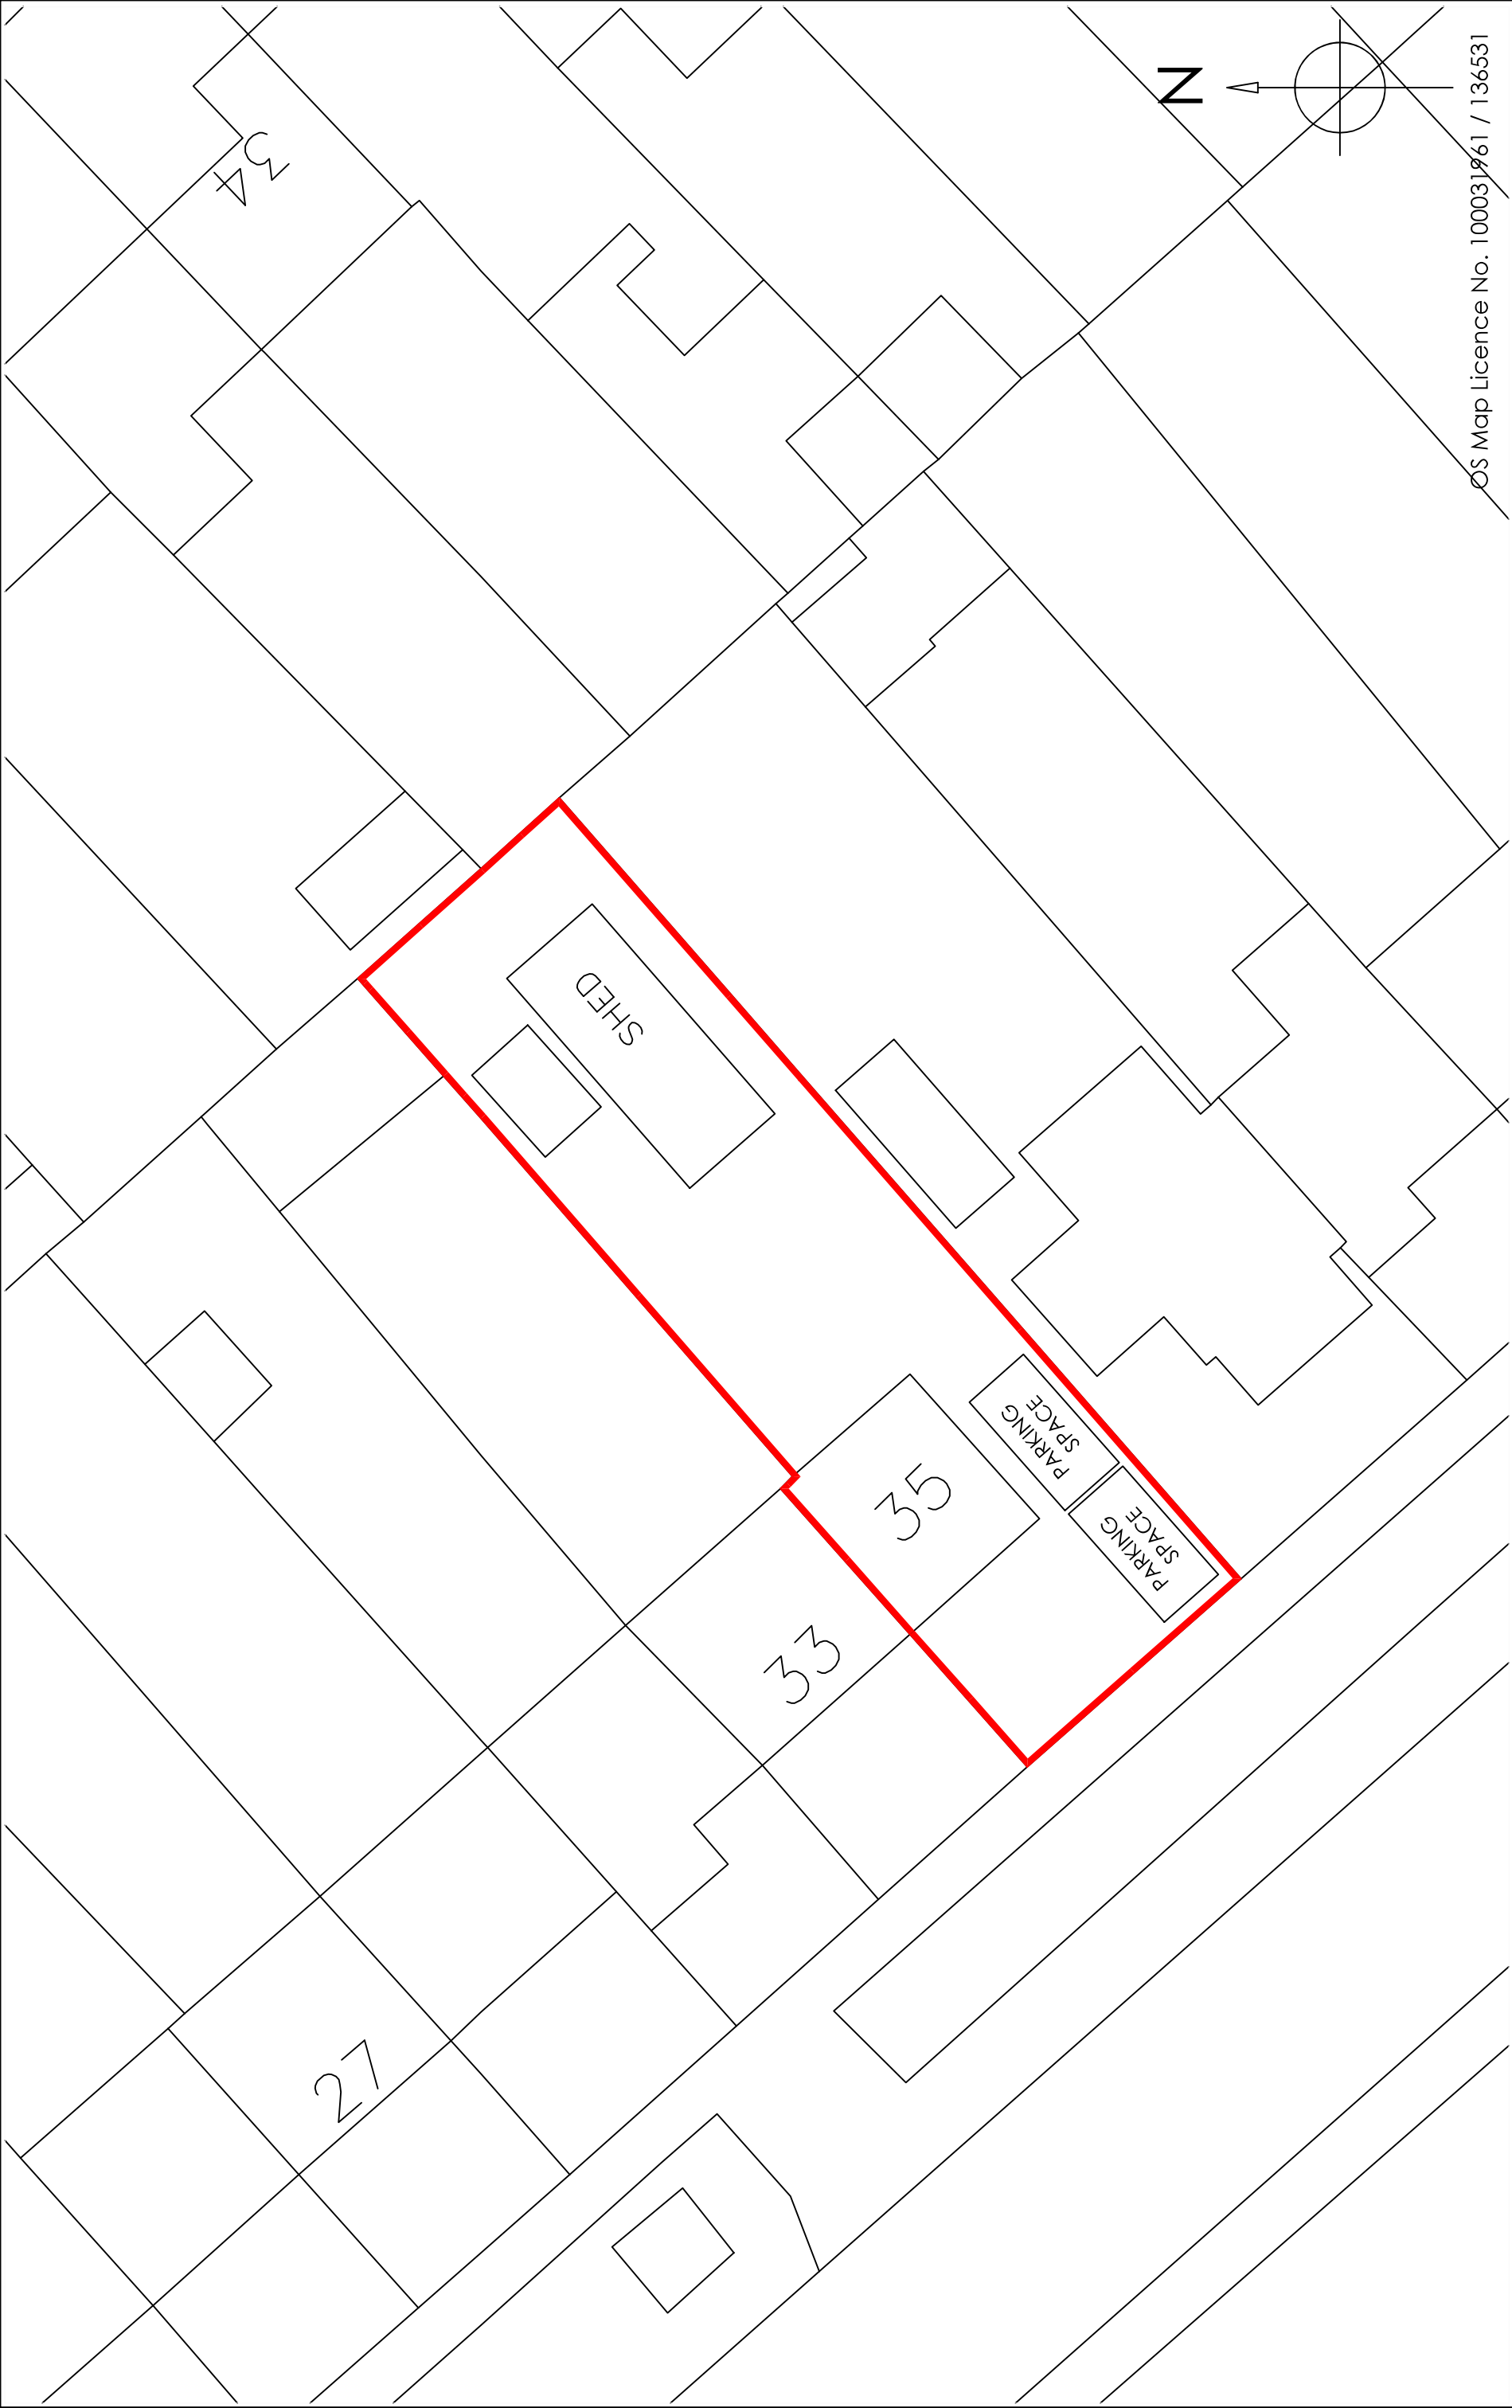

OS Map Licence No. 100031961 / 136531

Copyright is reserved by GBS Designs and is issued on the condition that it is not copied or disclosed by or to any unauthorised persons without prior consent in writing from GBS Designs.

All dimensions to be checked on site

All structural elements to be specified by a suitably qualified structural engineer.

REV	DESCRIPTION	DRAWN	DATE
-	Initial design	GBS	07.04.22

Drawing Ref
35BRNCFT 04

Scale at A1
1:100

Scale at A3
1:200

Date
07 APR 2022

Drawn by
GBS



CAD - ARCHITECTURE - DESIGN

6 Shillinglee Waterlooville
Hampshire PO7 5RW
Tel 023 9225 8315
www.gbsimages.co.uk

Drawing Title

35 Barncroft Way
Havant
Hampshire
PO9 3AB