
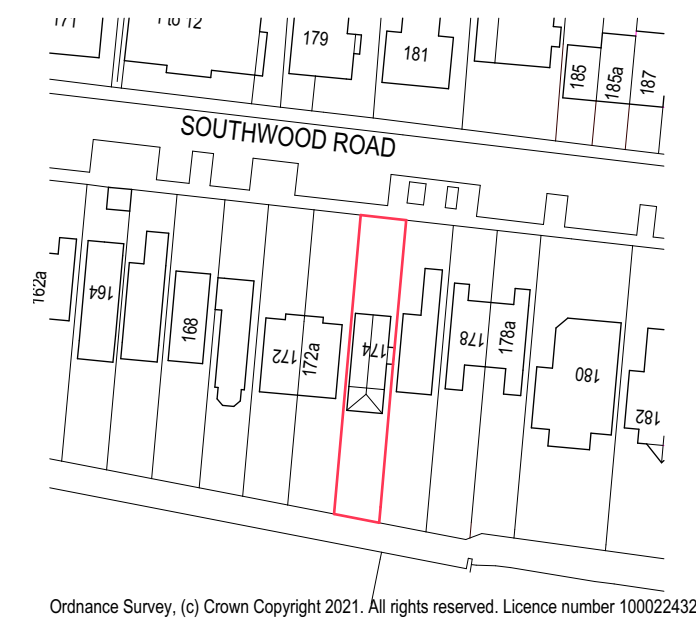
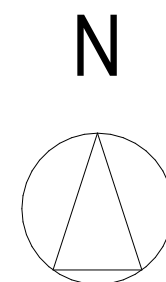


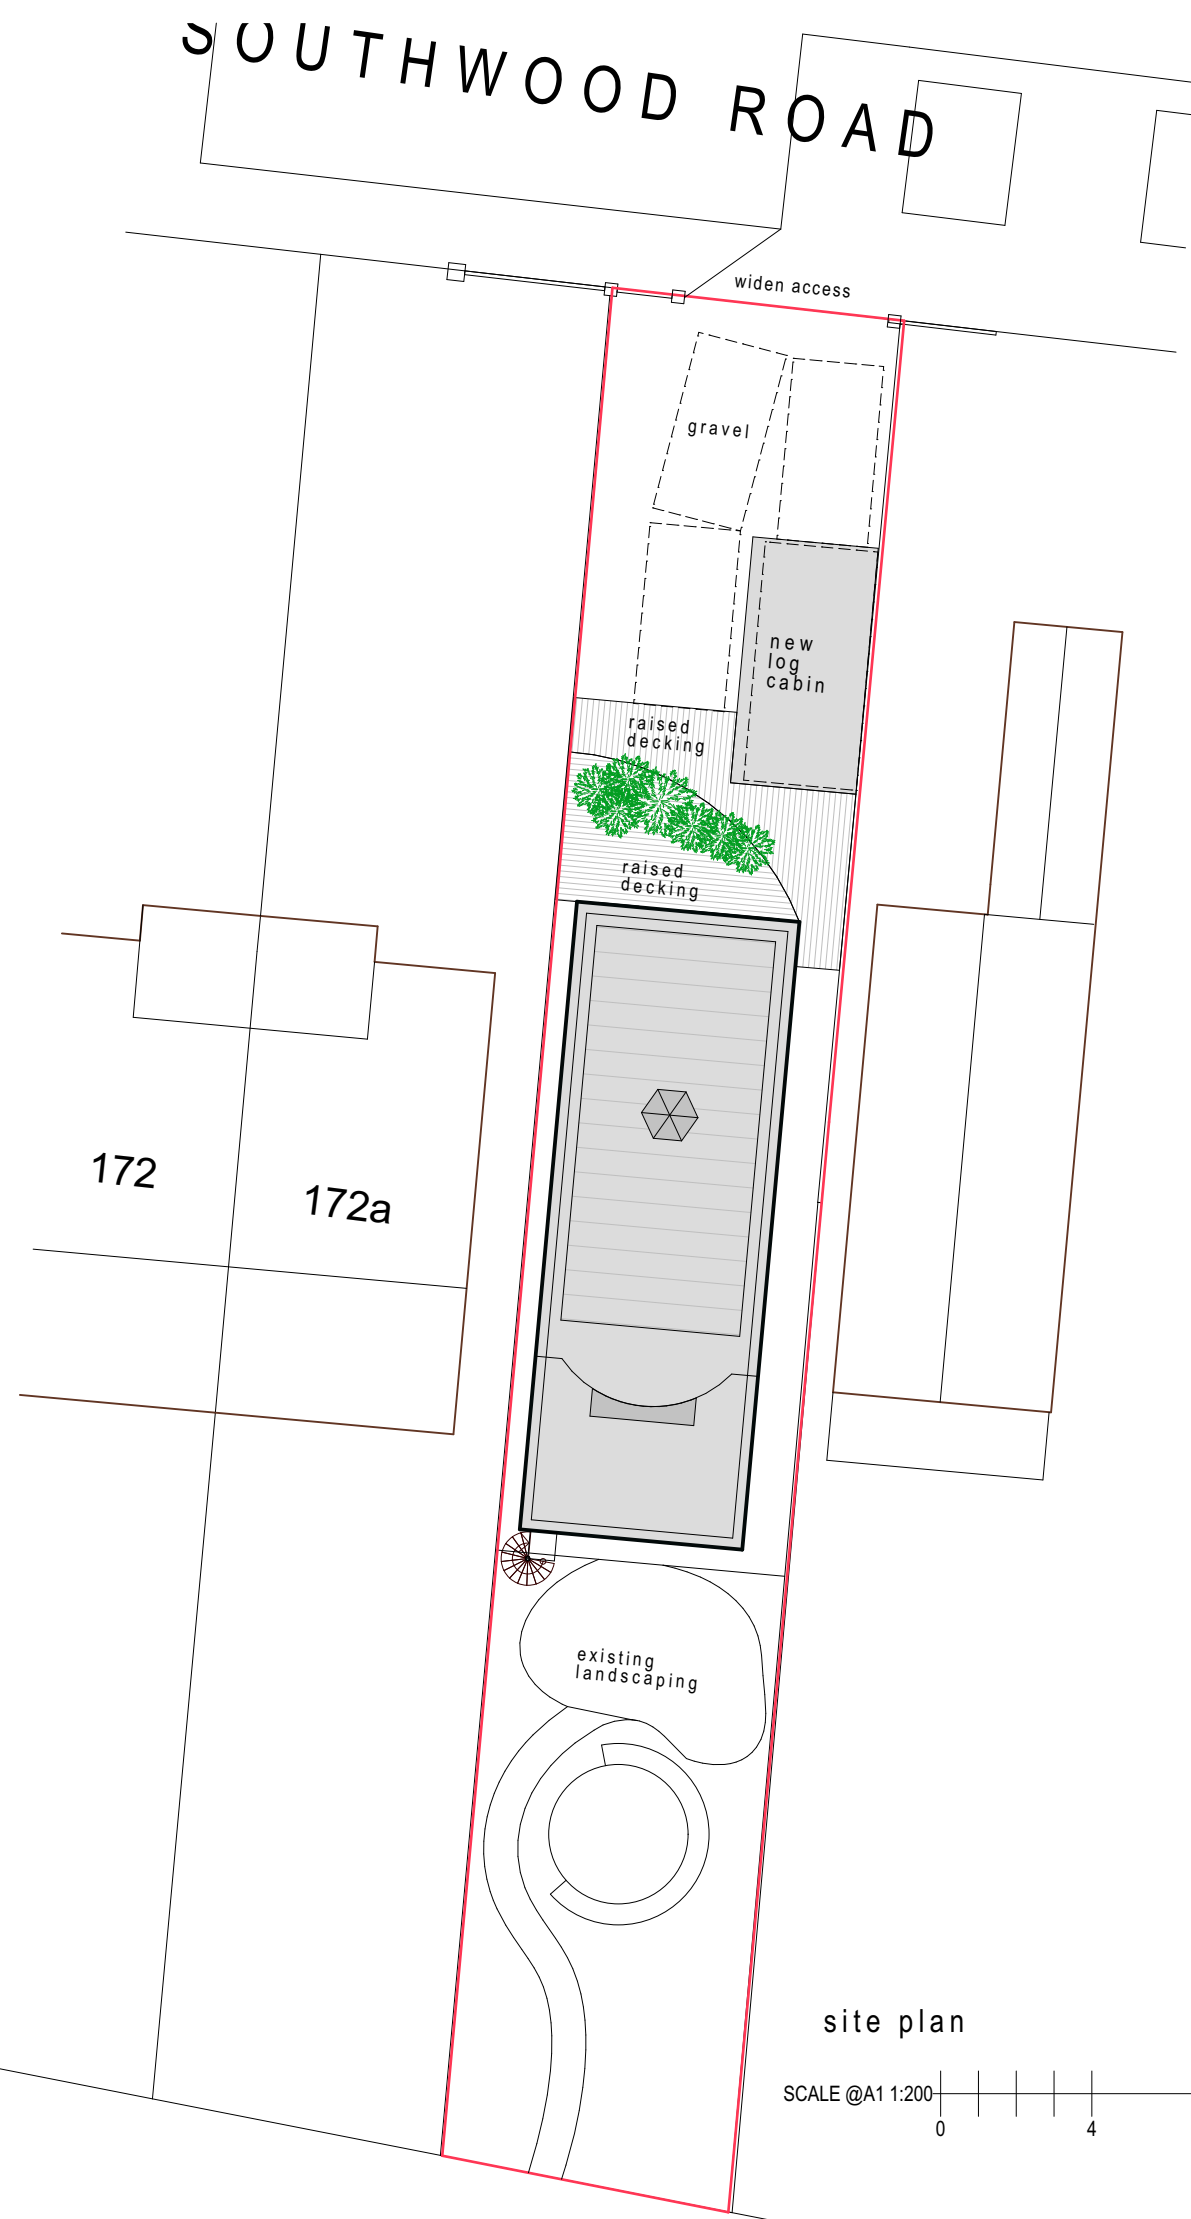

Client **Ivan Snell & Sarah Lawson**

Project **Proposed Alterations
174 Southwood Road
Hayling Island
Hampshire PO11 9QL**

Drawing Title **Site, Block & Location Plans**

Drawing **CND8_SK03** Rev b
Date **Aug 2021** Scale **1 : 200, 500 & 1250 @ A3**