

THE WINKLESHED, EMSWORTH
PROPOSED

NOTES:



Dimensions to be checked on site before commencing work.
Any discrepancies shall be reported to the architect immediately.

Do not scale from these drawings except for planning purposes.



Use figured dimensions only.

Where applicable this drawing is to be read in conjunction with other consultants' drawings.


All drawings to be read in conjunction with specification and all other drawings including structural engineer and mechanical and electrical drawings / specification

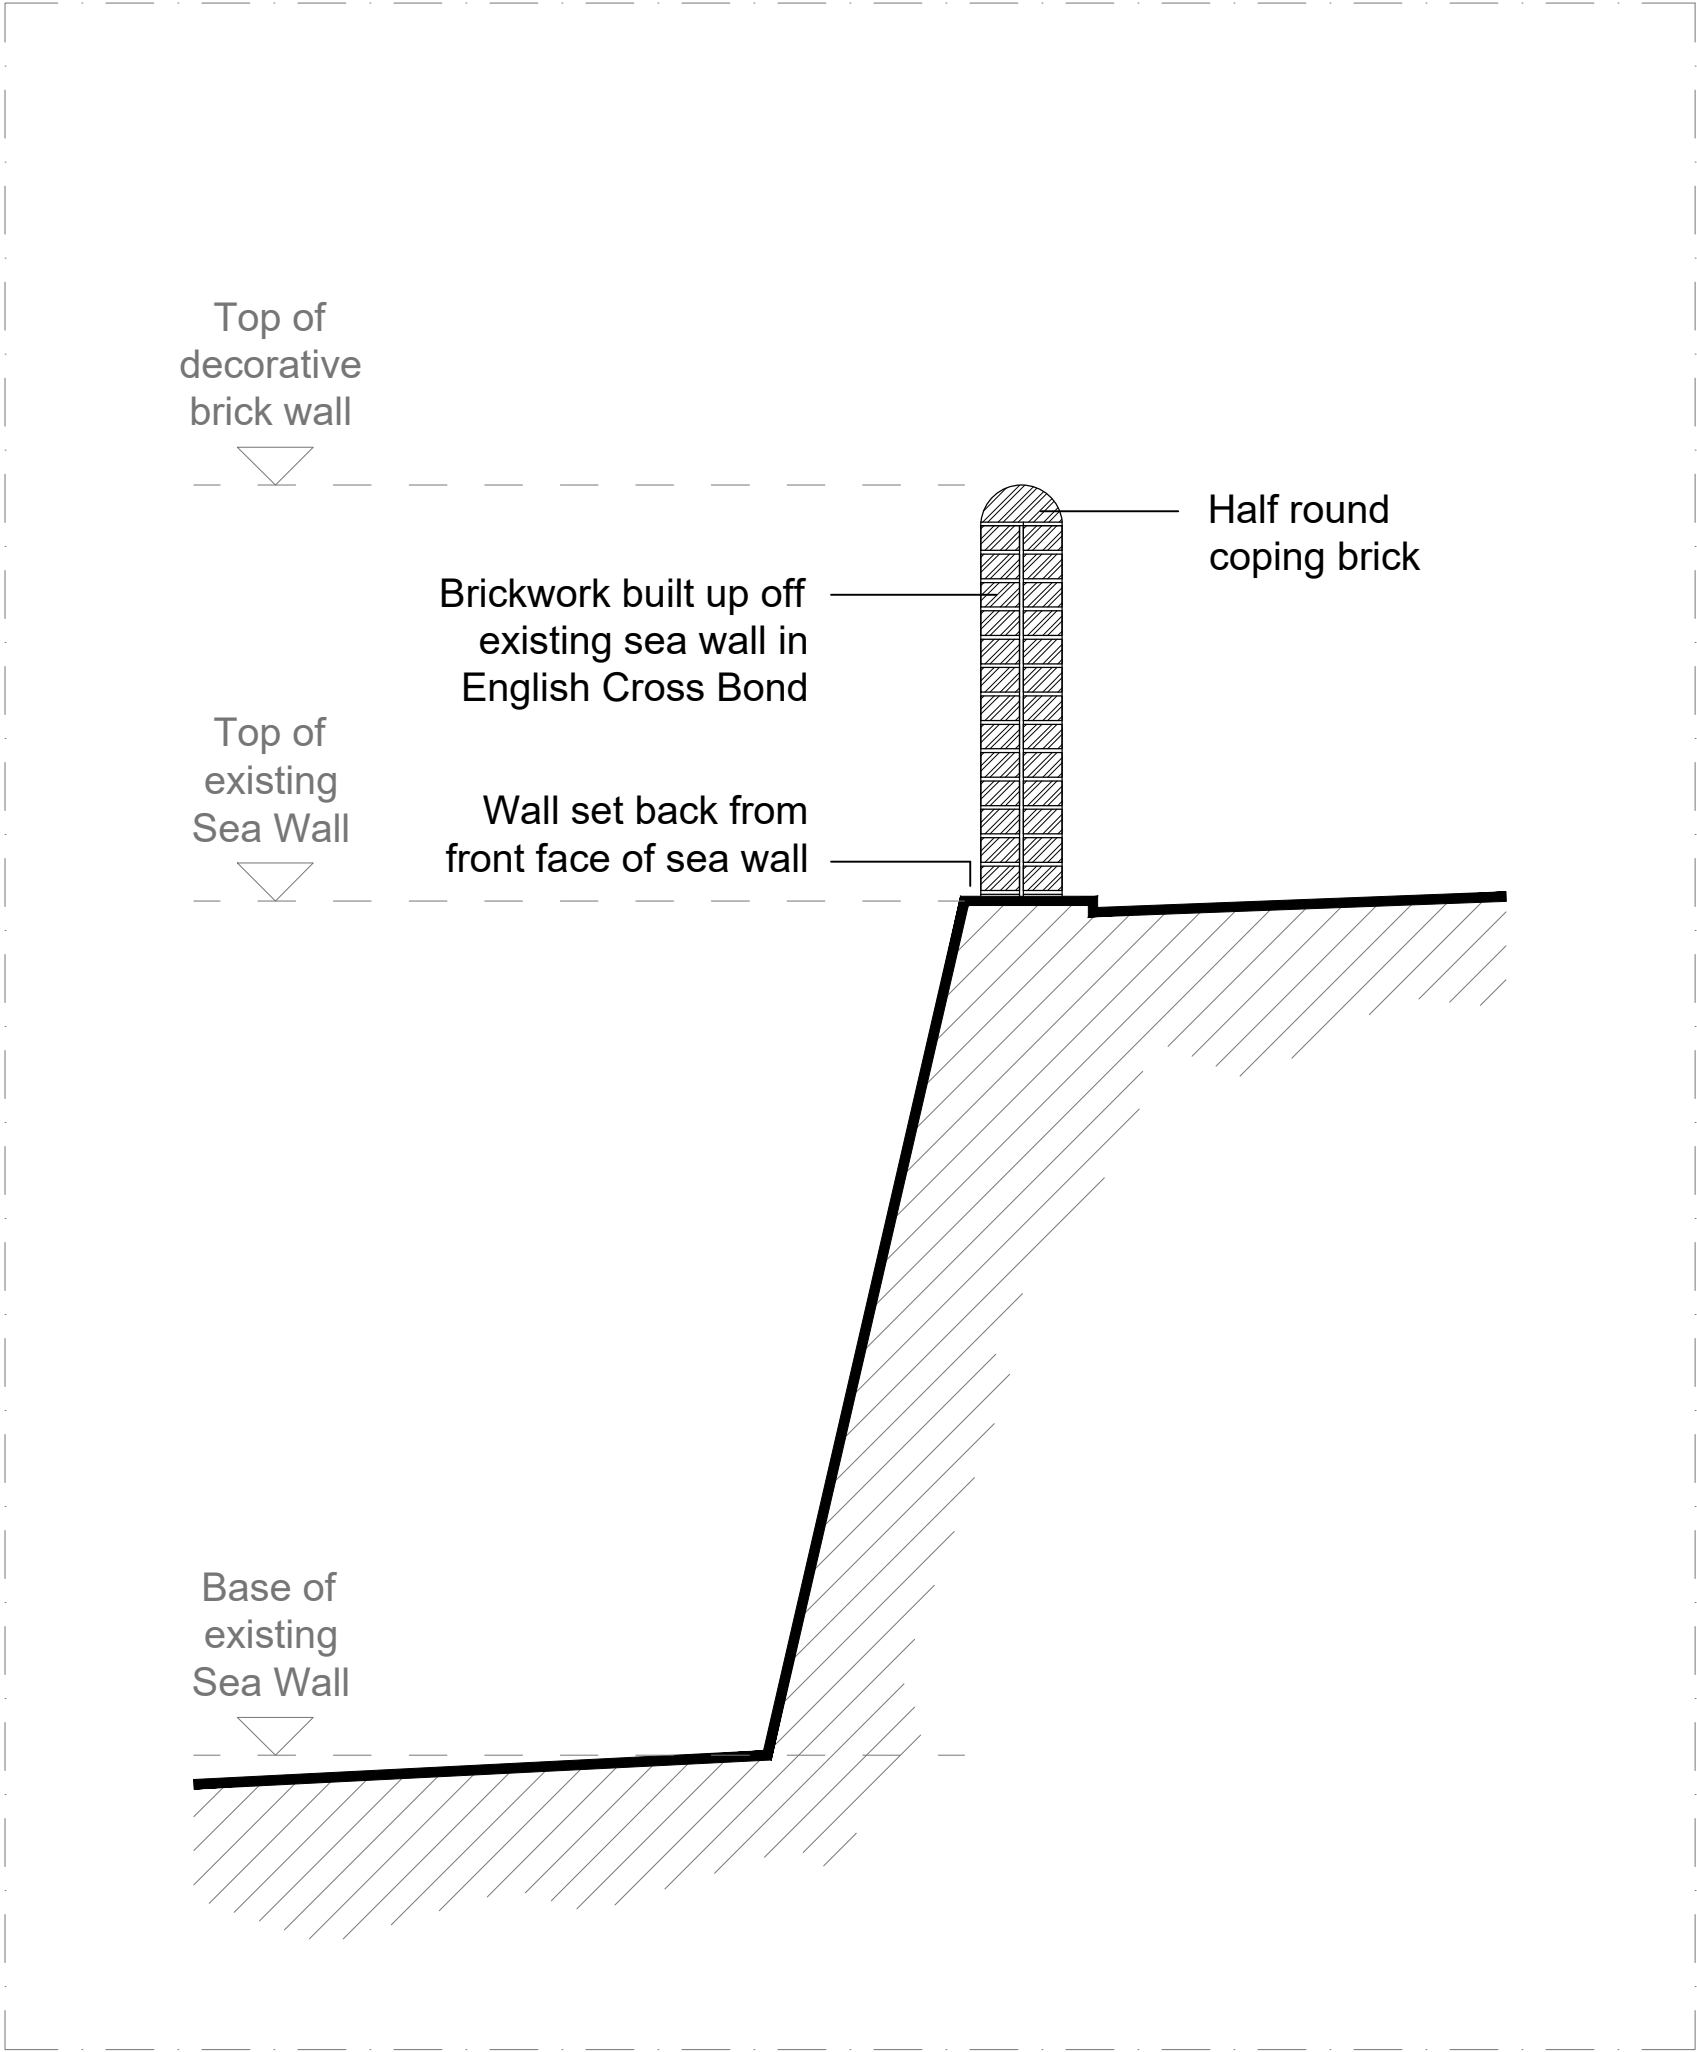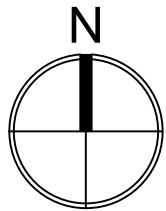

TYPICAL SECTION
1:20

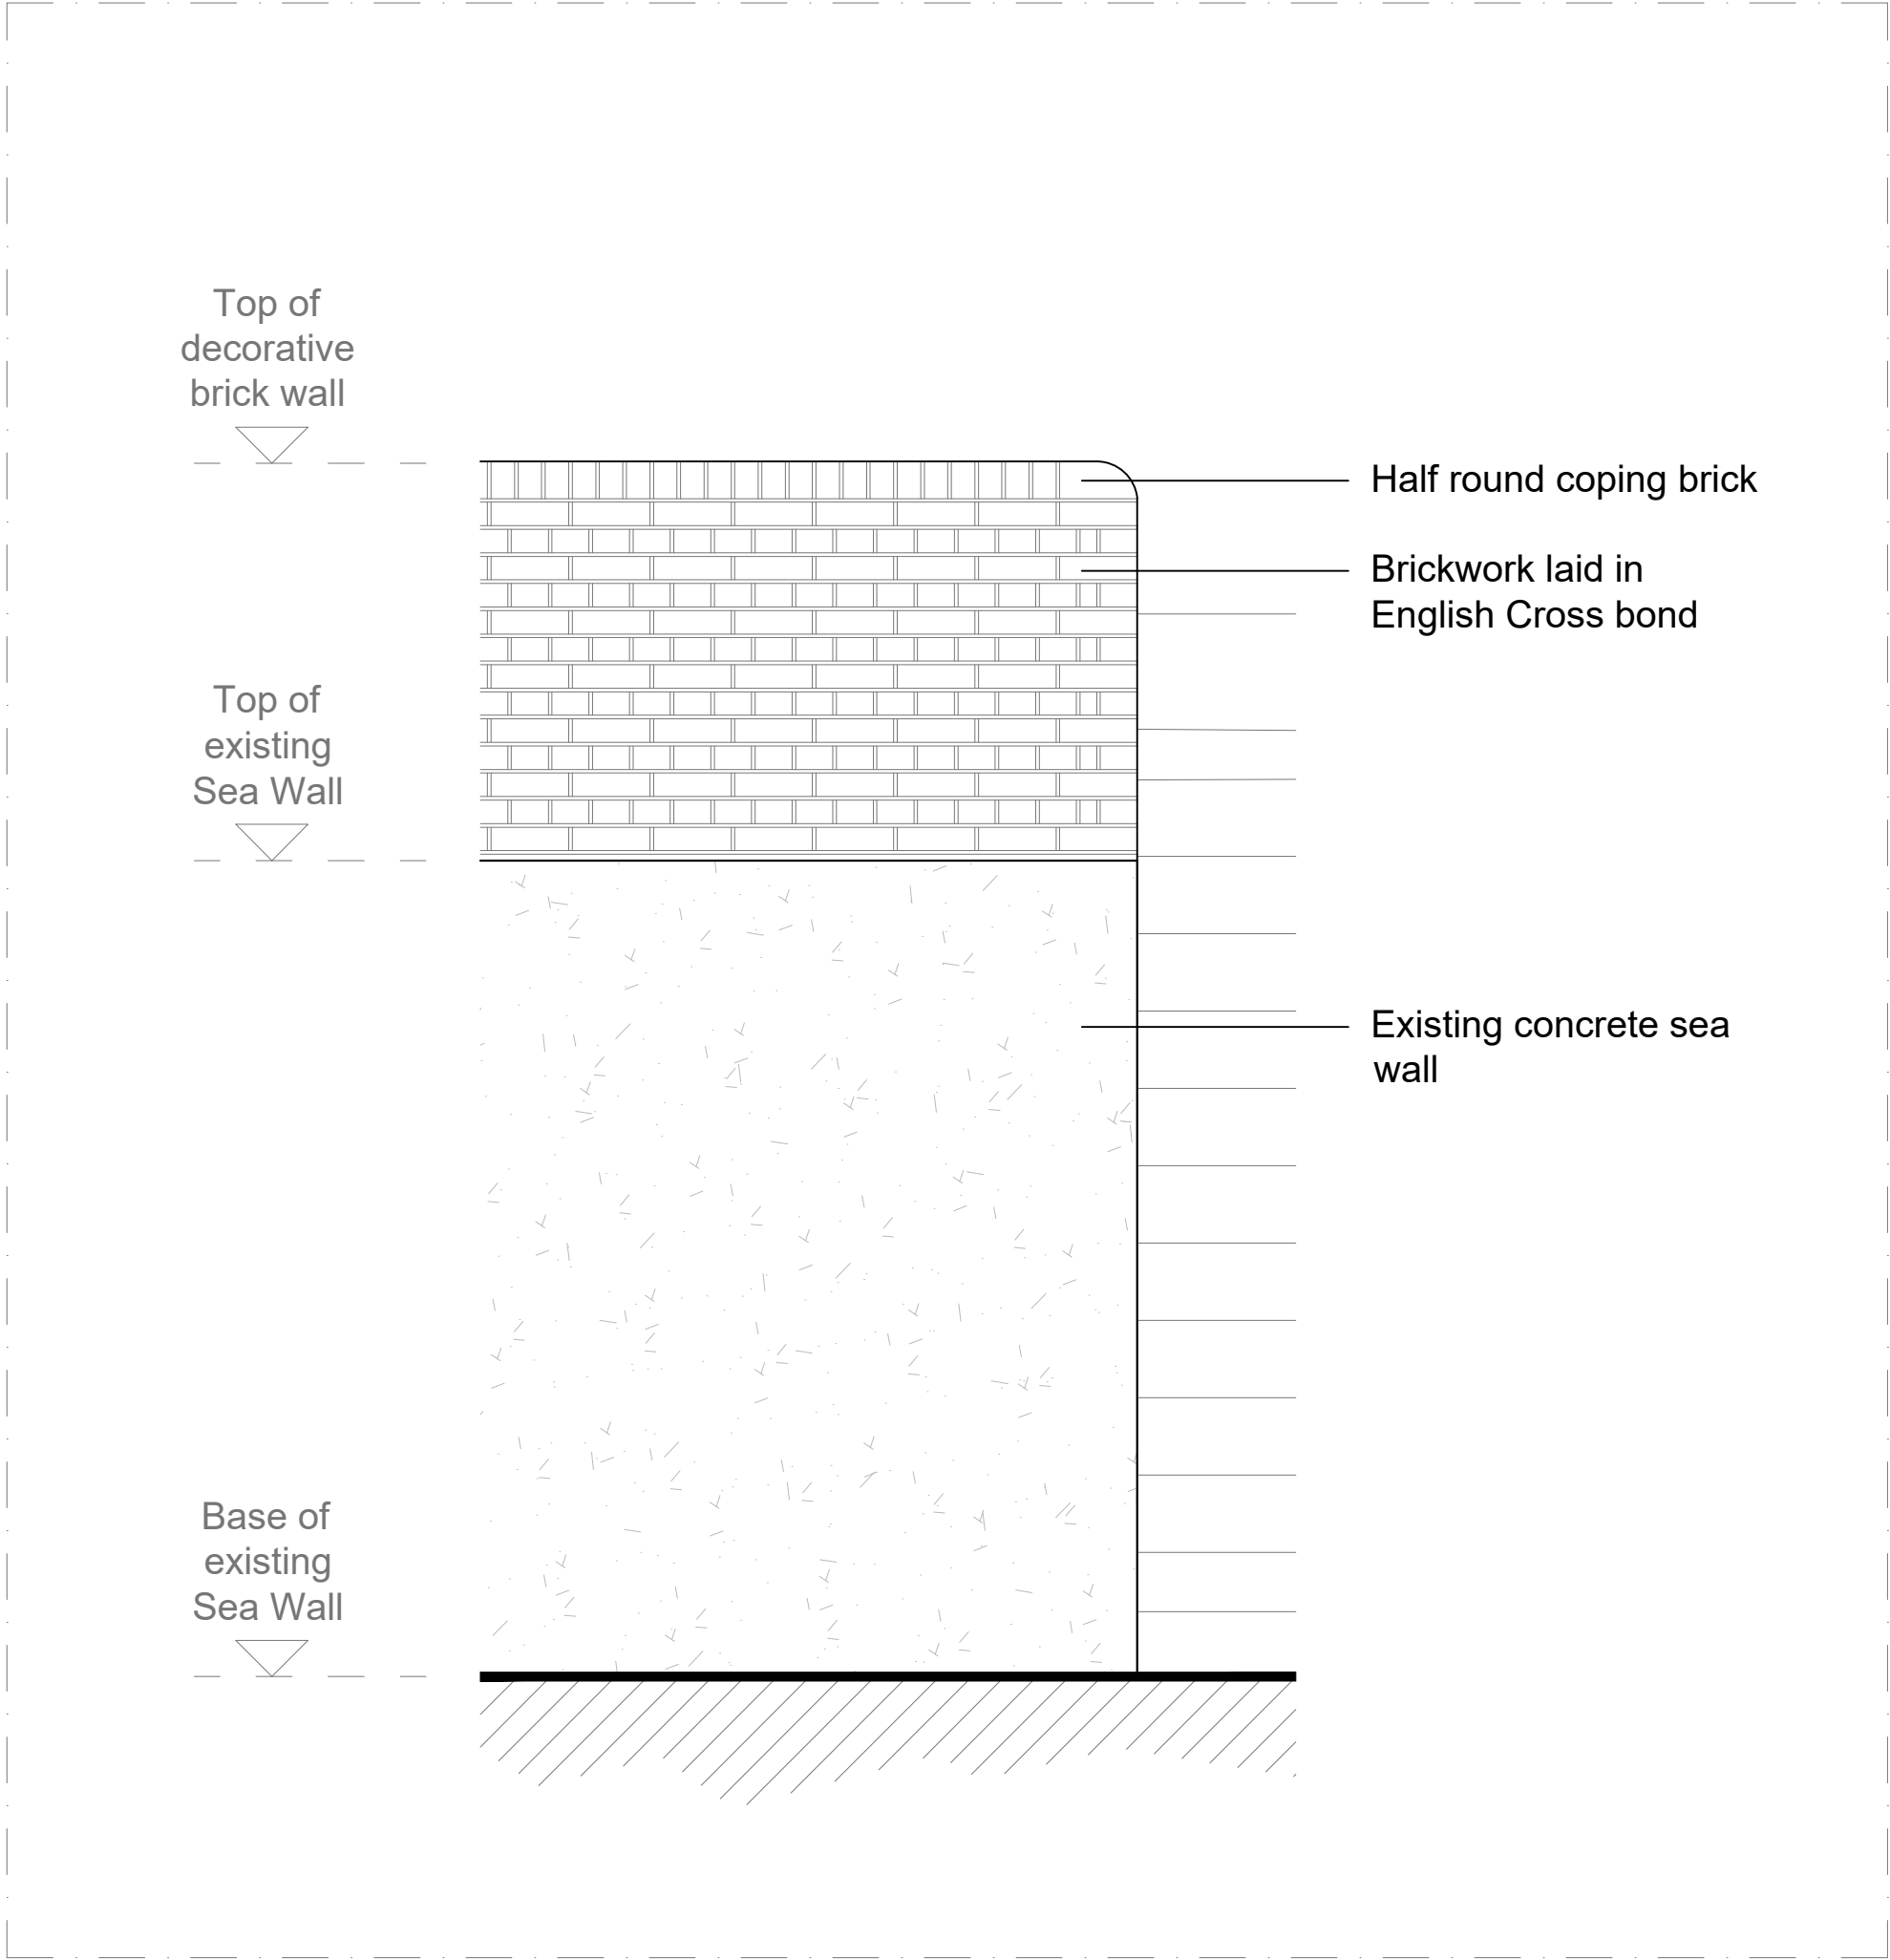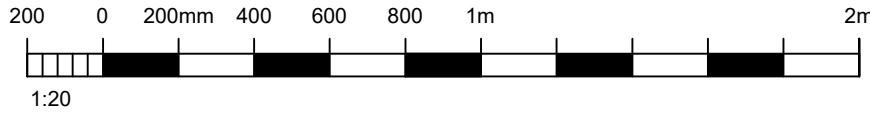

TYPICAL ELEVATION
1:20

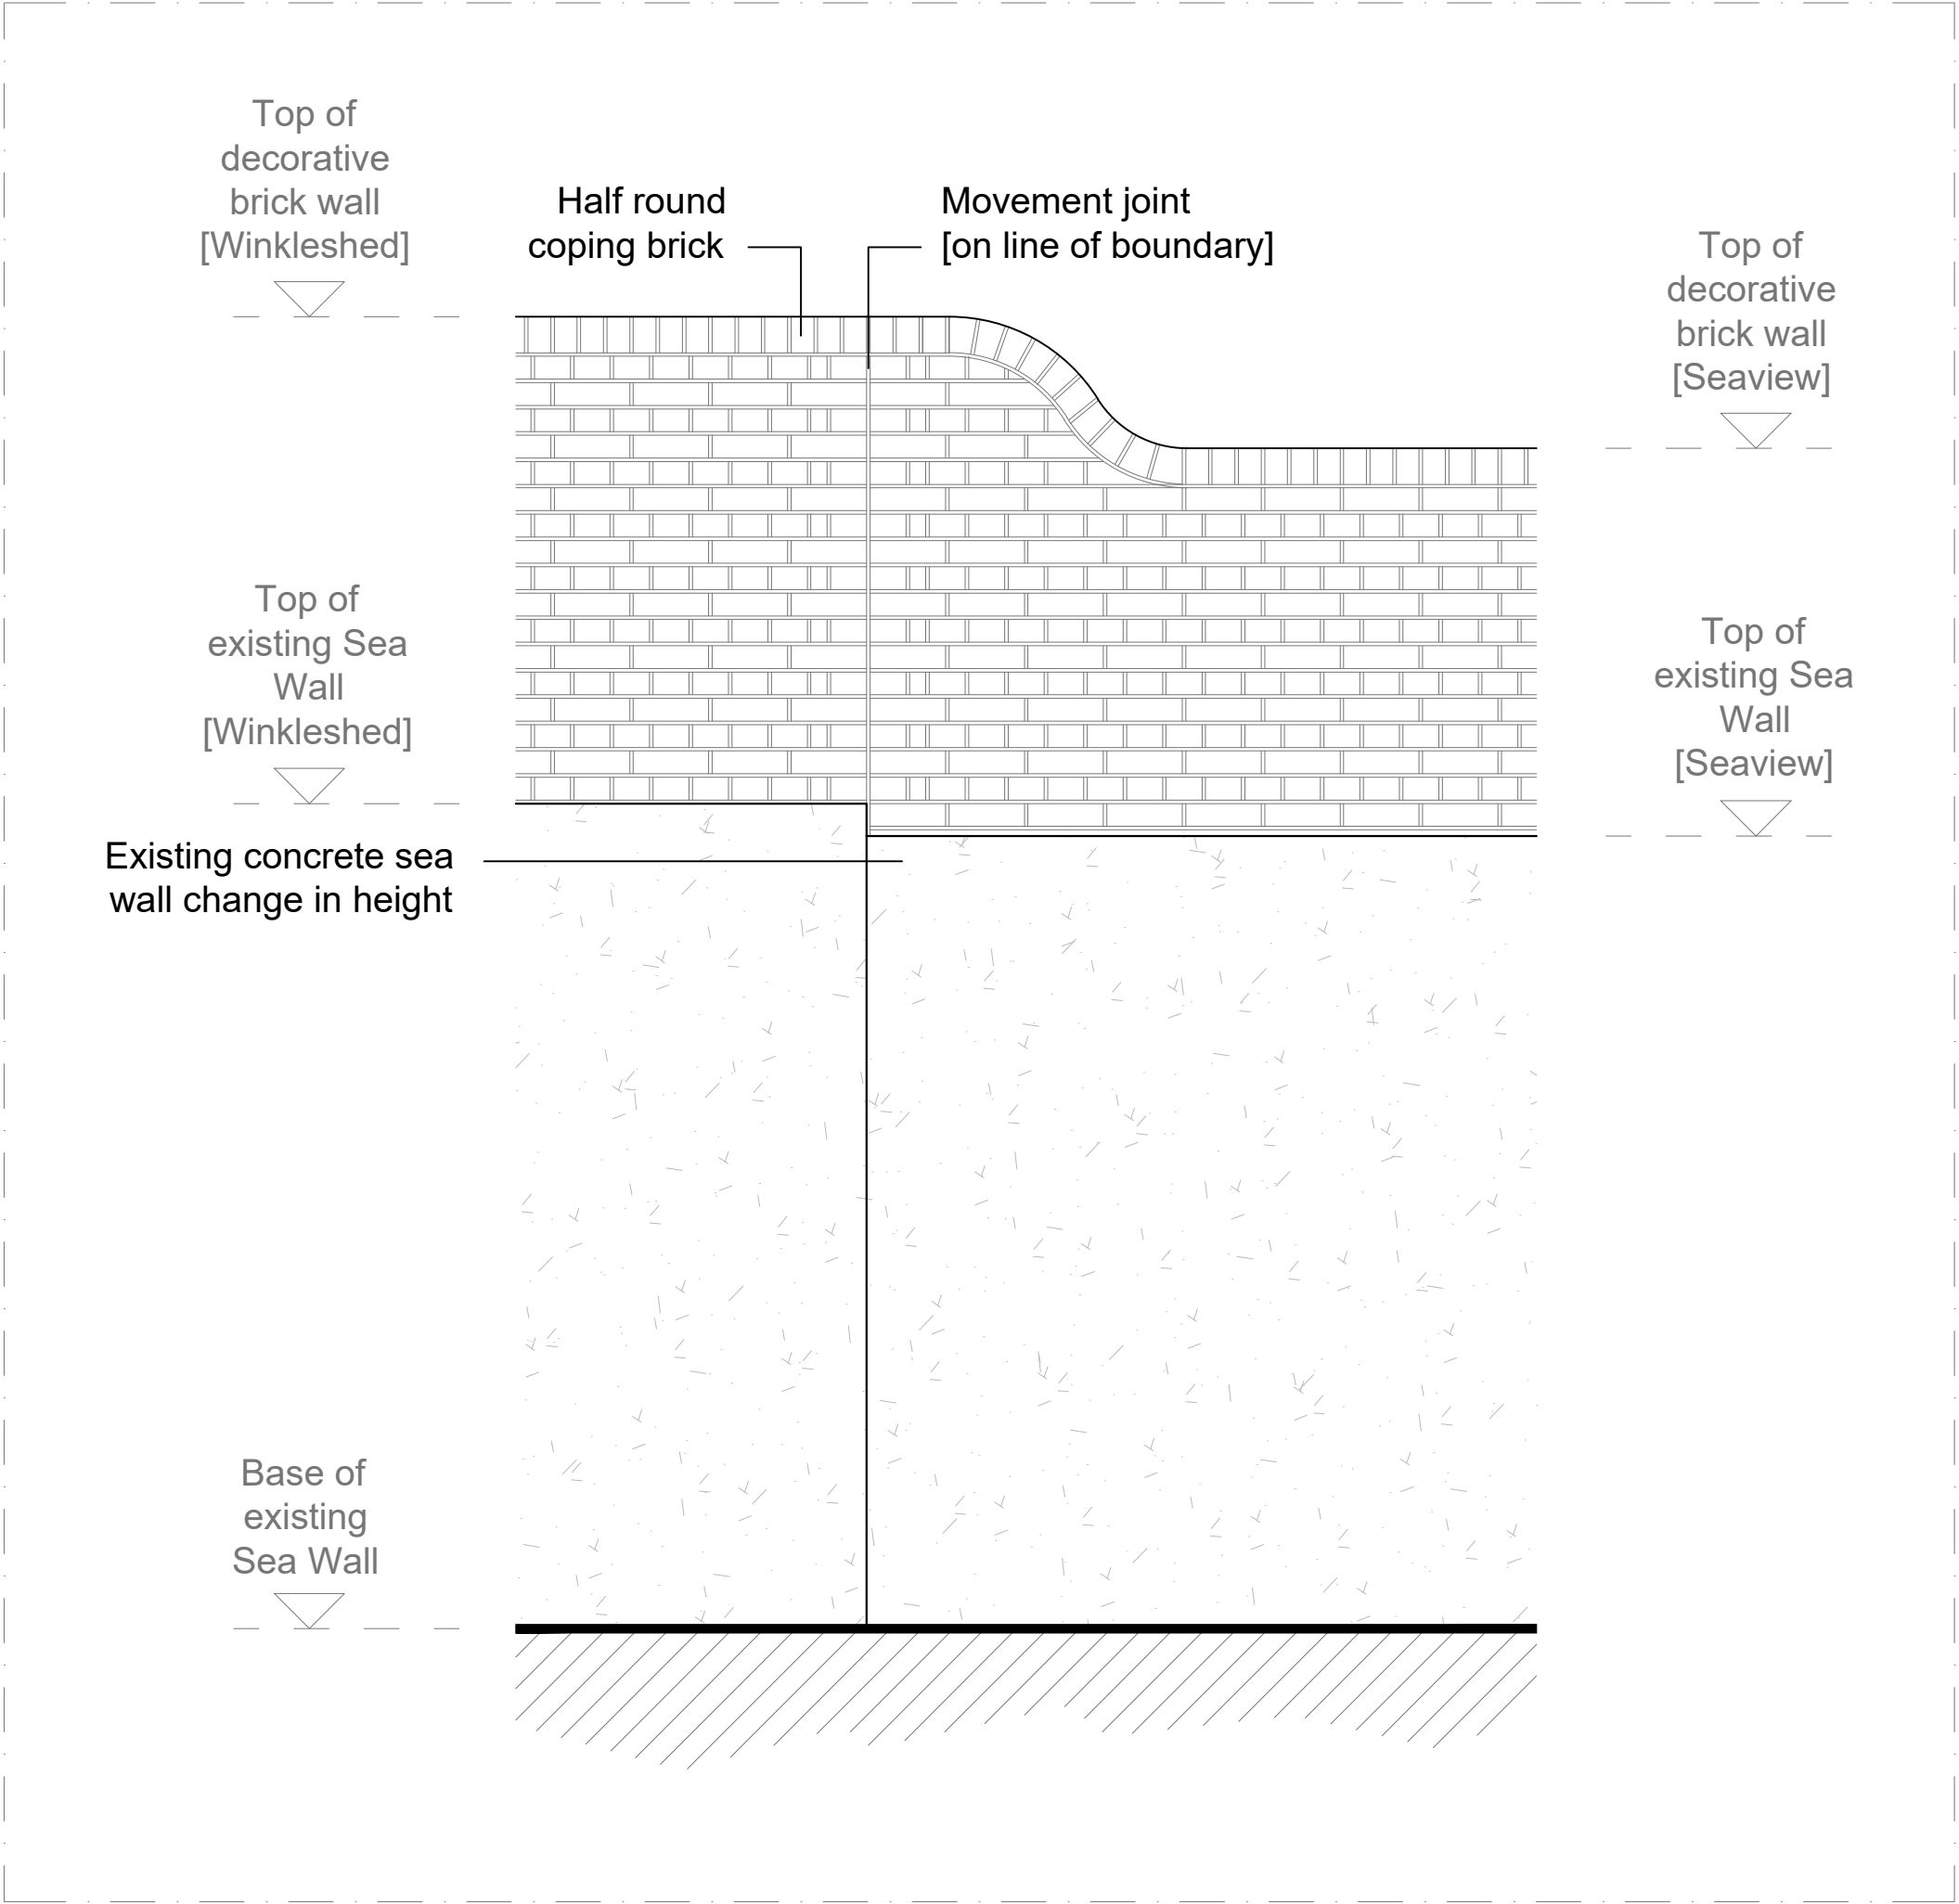

TYPICAL ELEVATION
1:20

REV	DATE	AMENDMENT	DRAWN



Helyer Davies Architects Ltd
1 The Old Flour Mill,
Emsworth, PO10 7BT
01243 370 715
www.hdarchitects.co.uk mail@hdarchitects.co.uk

PROJECT
The Winkleshed
5-6 Sea View Terrace
Emsworth,
PO10 7EN

DRAWING
Proposed;
Sea Wall Typical details

SCALE
as noted @ A1

DATE	DEC 2021	DRAWN	TW
DRAWING NUMBER	20101-05	REVISION	*