


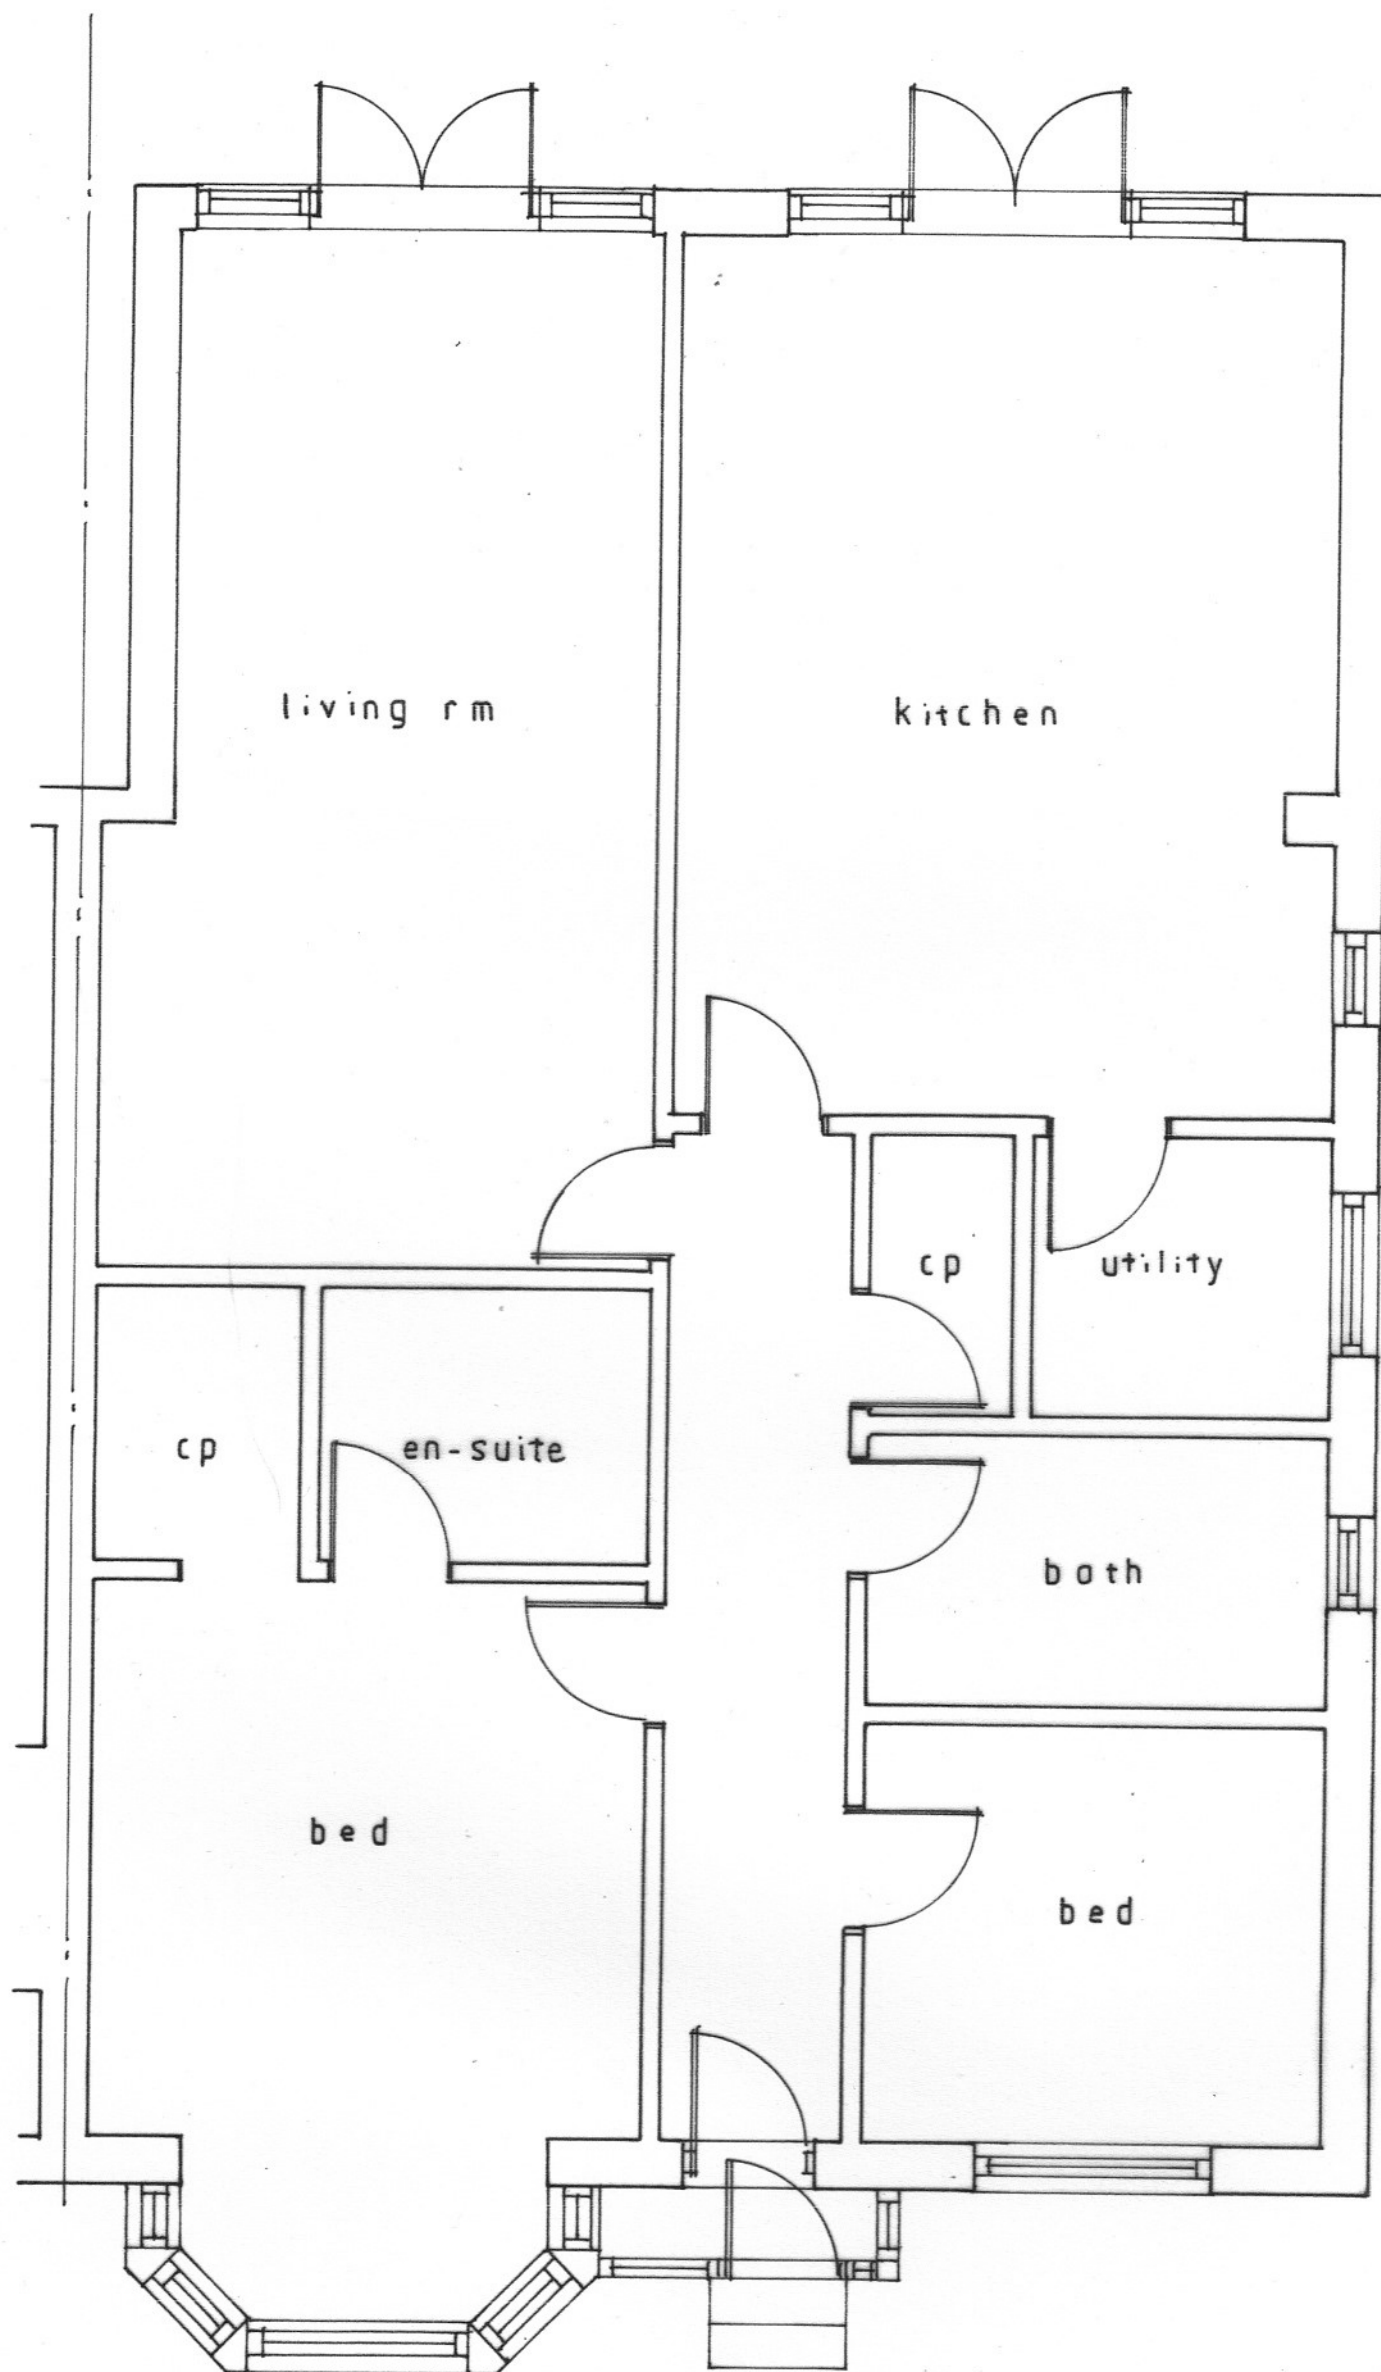

GROUND FLOOR AS EXISTING

1:50

