



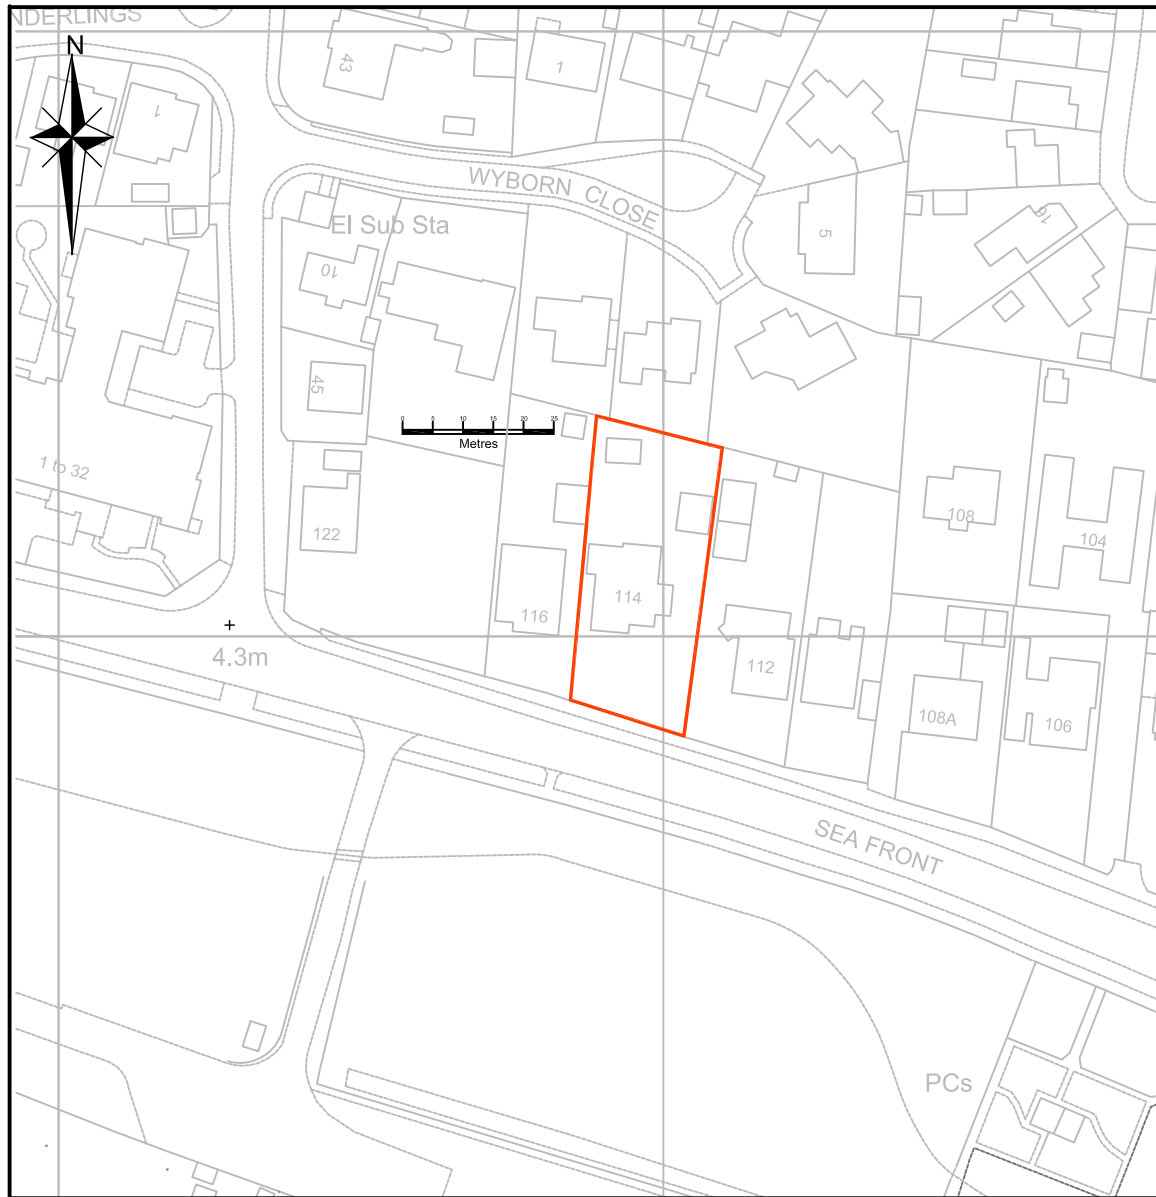

OS Serial No OI 1394734

Mapping supplied by:
Latitude Mapping Limited

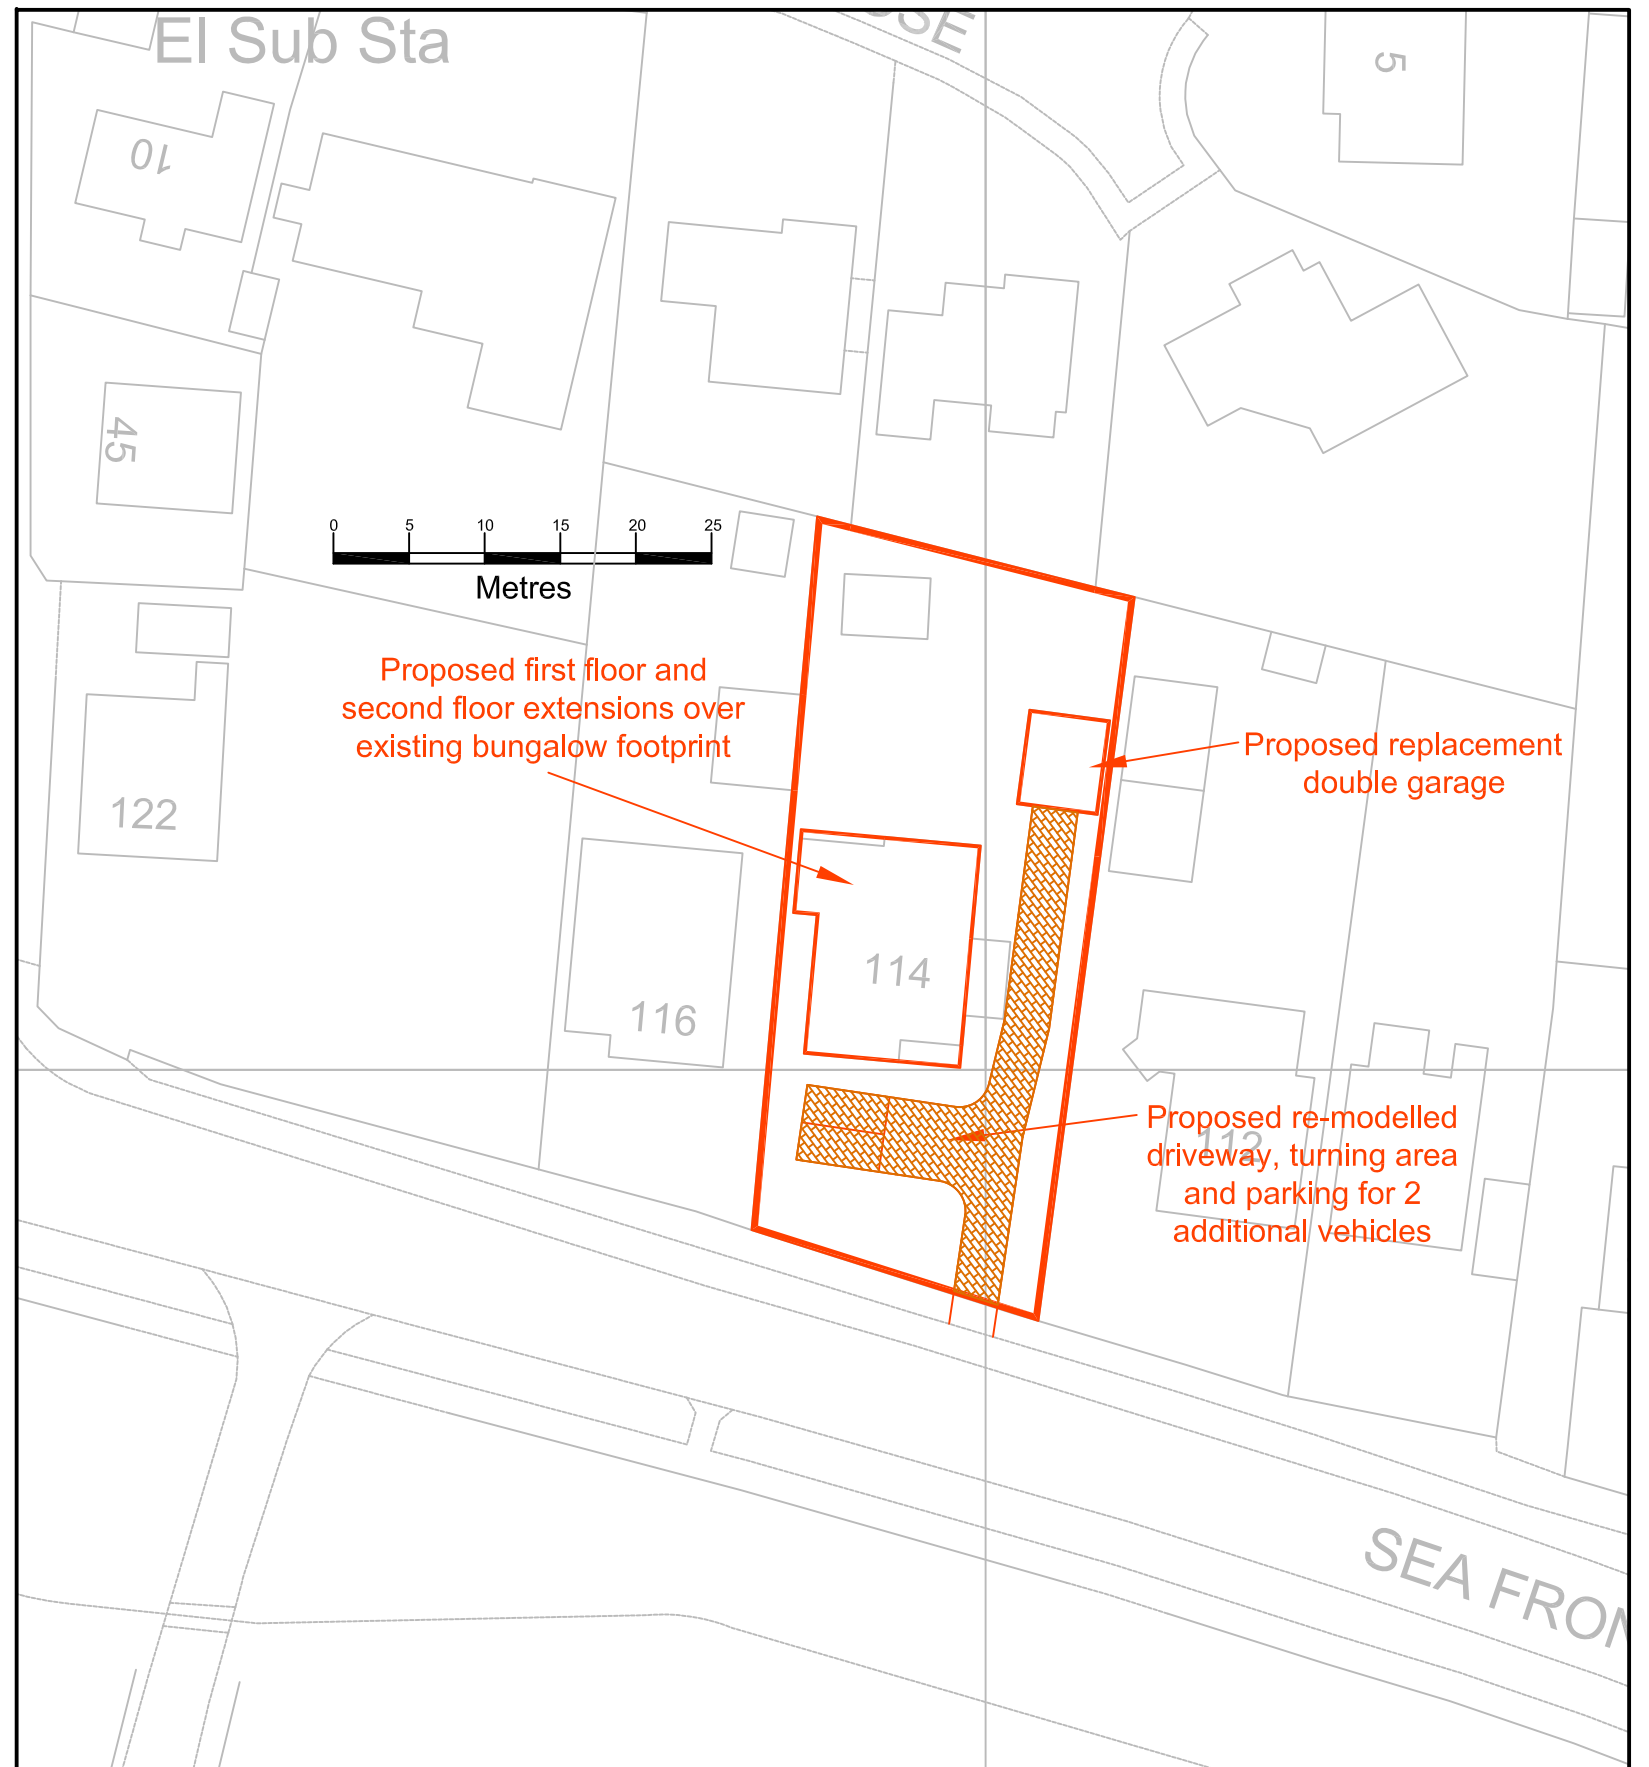

Architectural & Civil Engineering Design
143 Station Road, Liss, Hants. GU33 7AJ
Tel 01730 894988
e-mail: enquiries@acedesigns-ltd.co.uk
www.ace-designs.co.uk

Job Title
**Proposed first and second floor extensions
at 114 Seafront, Hayling Island**

Drawing Title
Site and Block Plan

Client
Mr and Mrs Sayers

Scale 1/1250:1/500@A3	Date Jan 22	Designed GG
Drawn EV	Checked GG	Approved
Job No 211102	Drawing No 211102 / 01	Rev A