



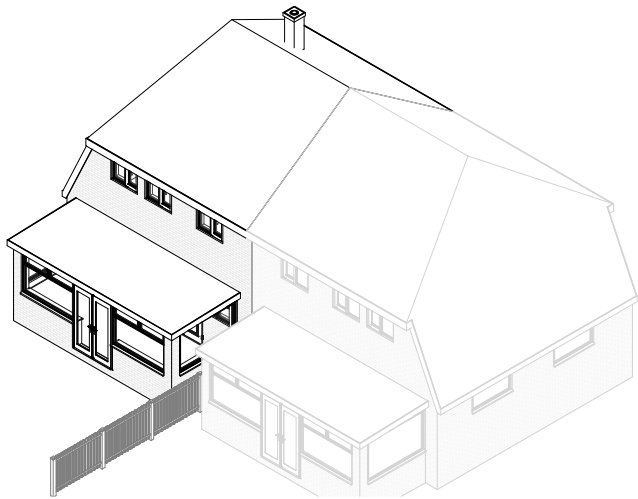

Existing 3D 3

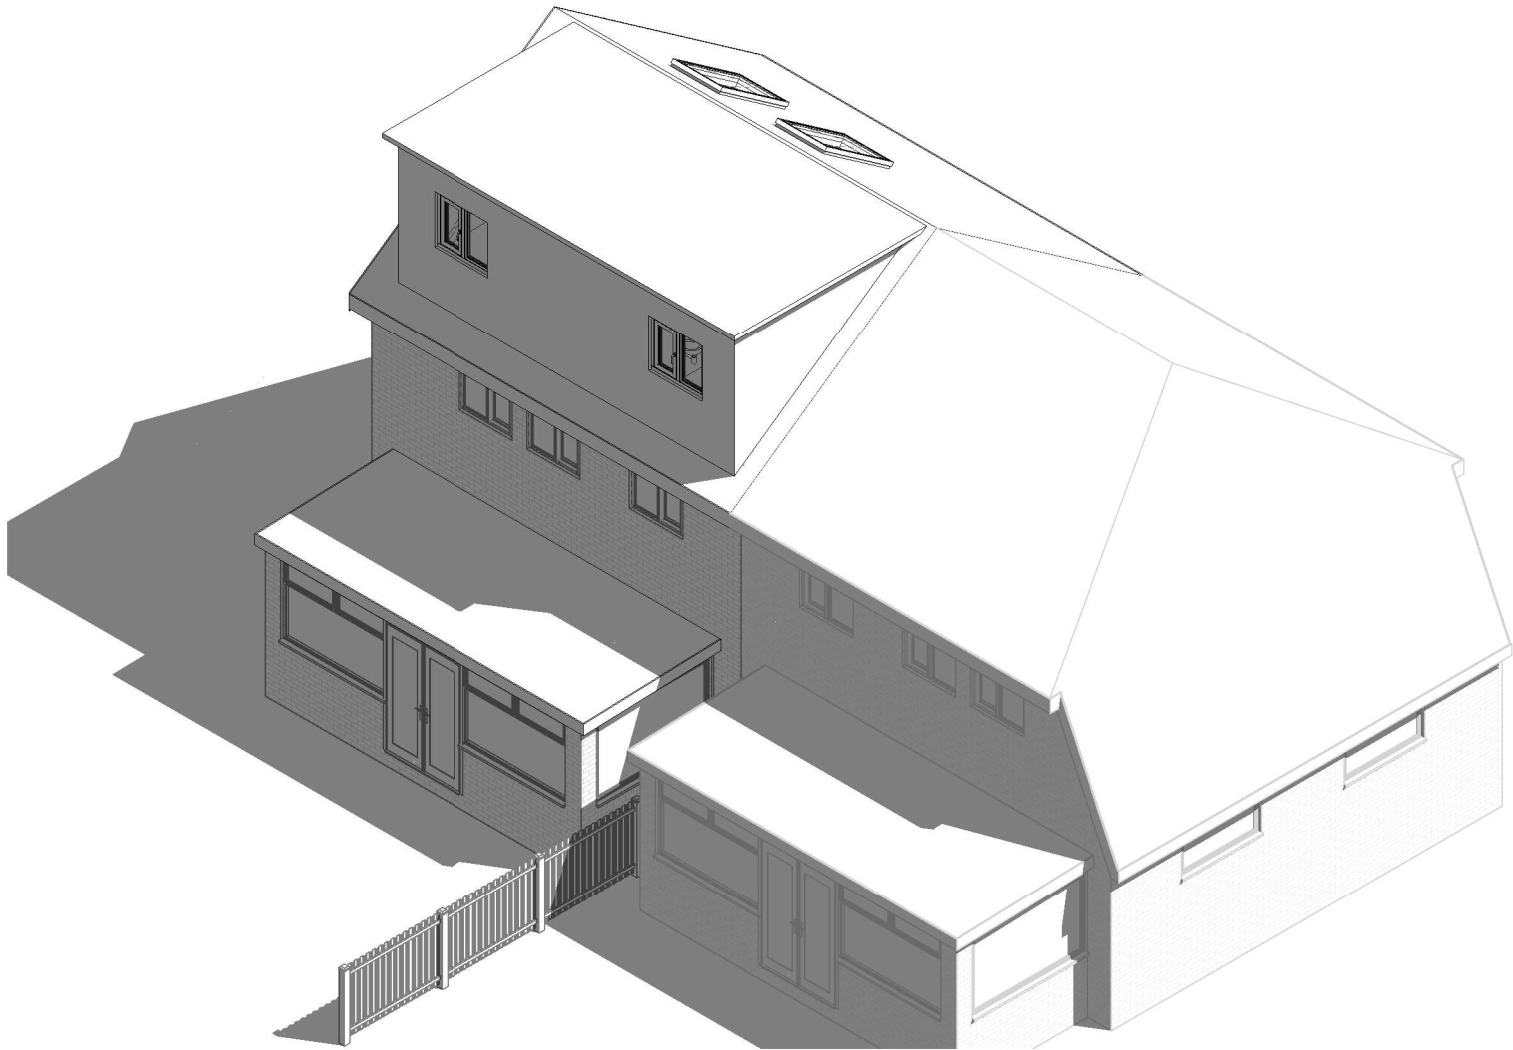

Proposed 3D 3

1:500								50
1:200								20
1:100								10
1:50								5