



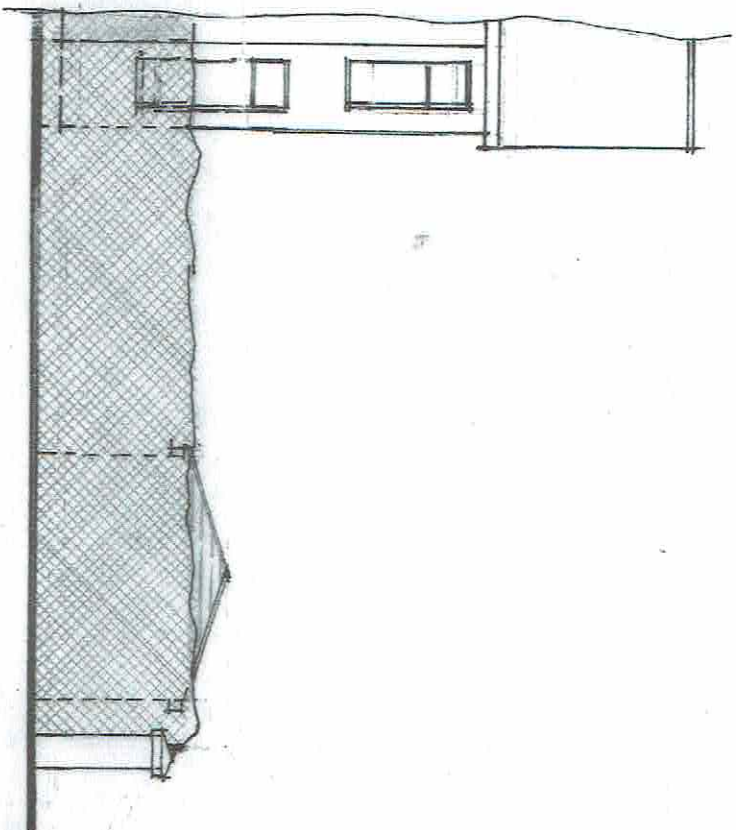

View from Garden of No 38

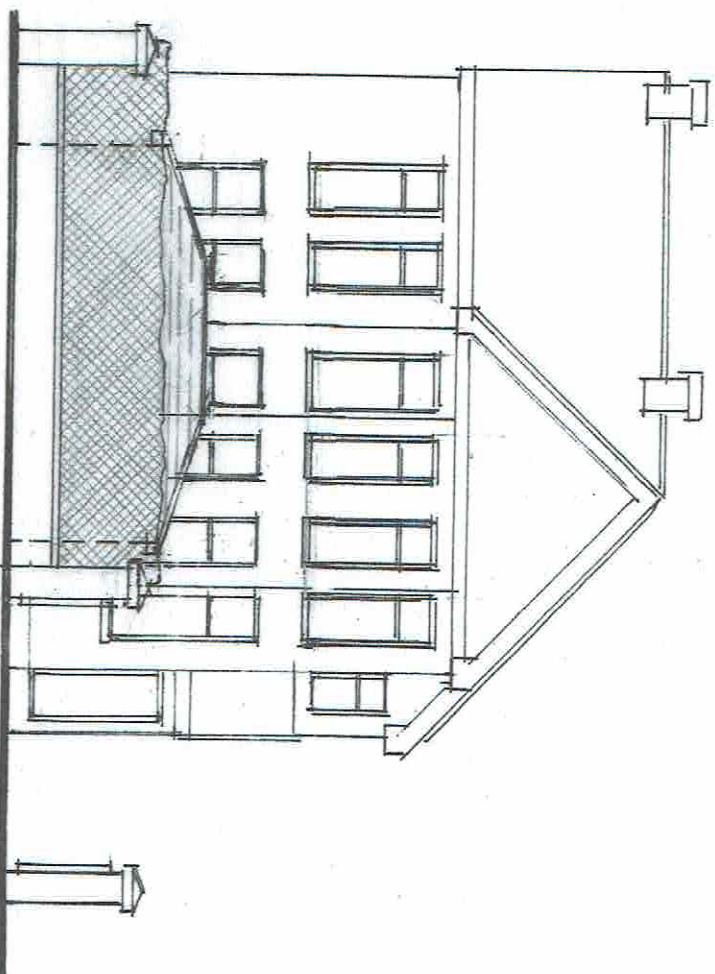

View from the Public Highway

Cross hatched areas indicate existing hedge.



Proposed carport at 36
Westbourne Avenue,
Emsworth, Hants. PO10 7AU

M. Lumb Esq...

Scale 1:100

Date January 2022

A4 Drawing Number

3

Revision

	3
--	---



Photo 1

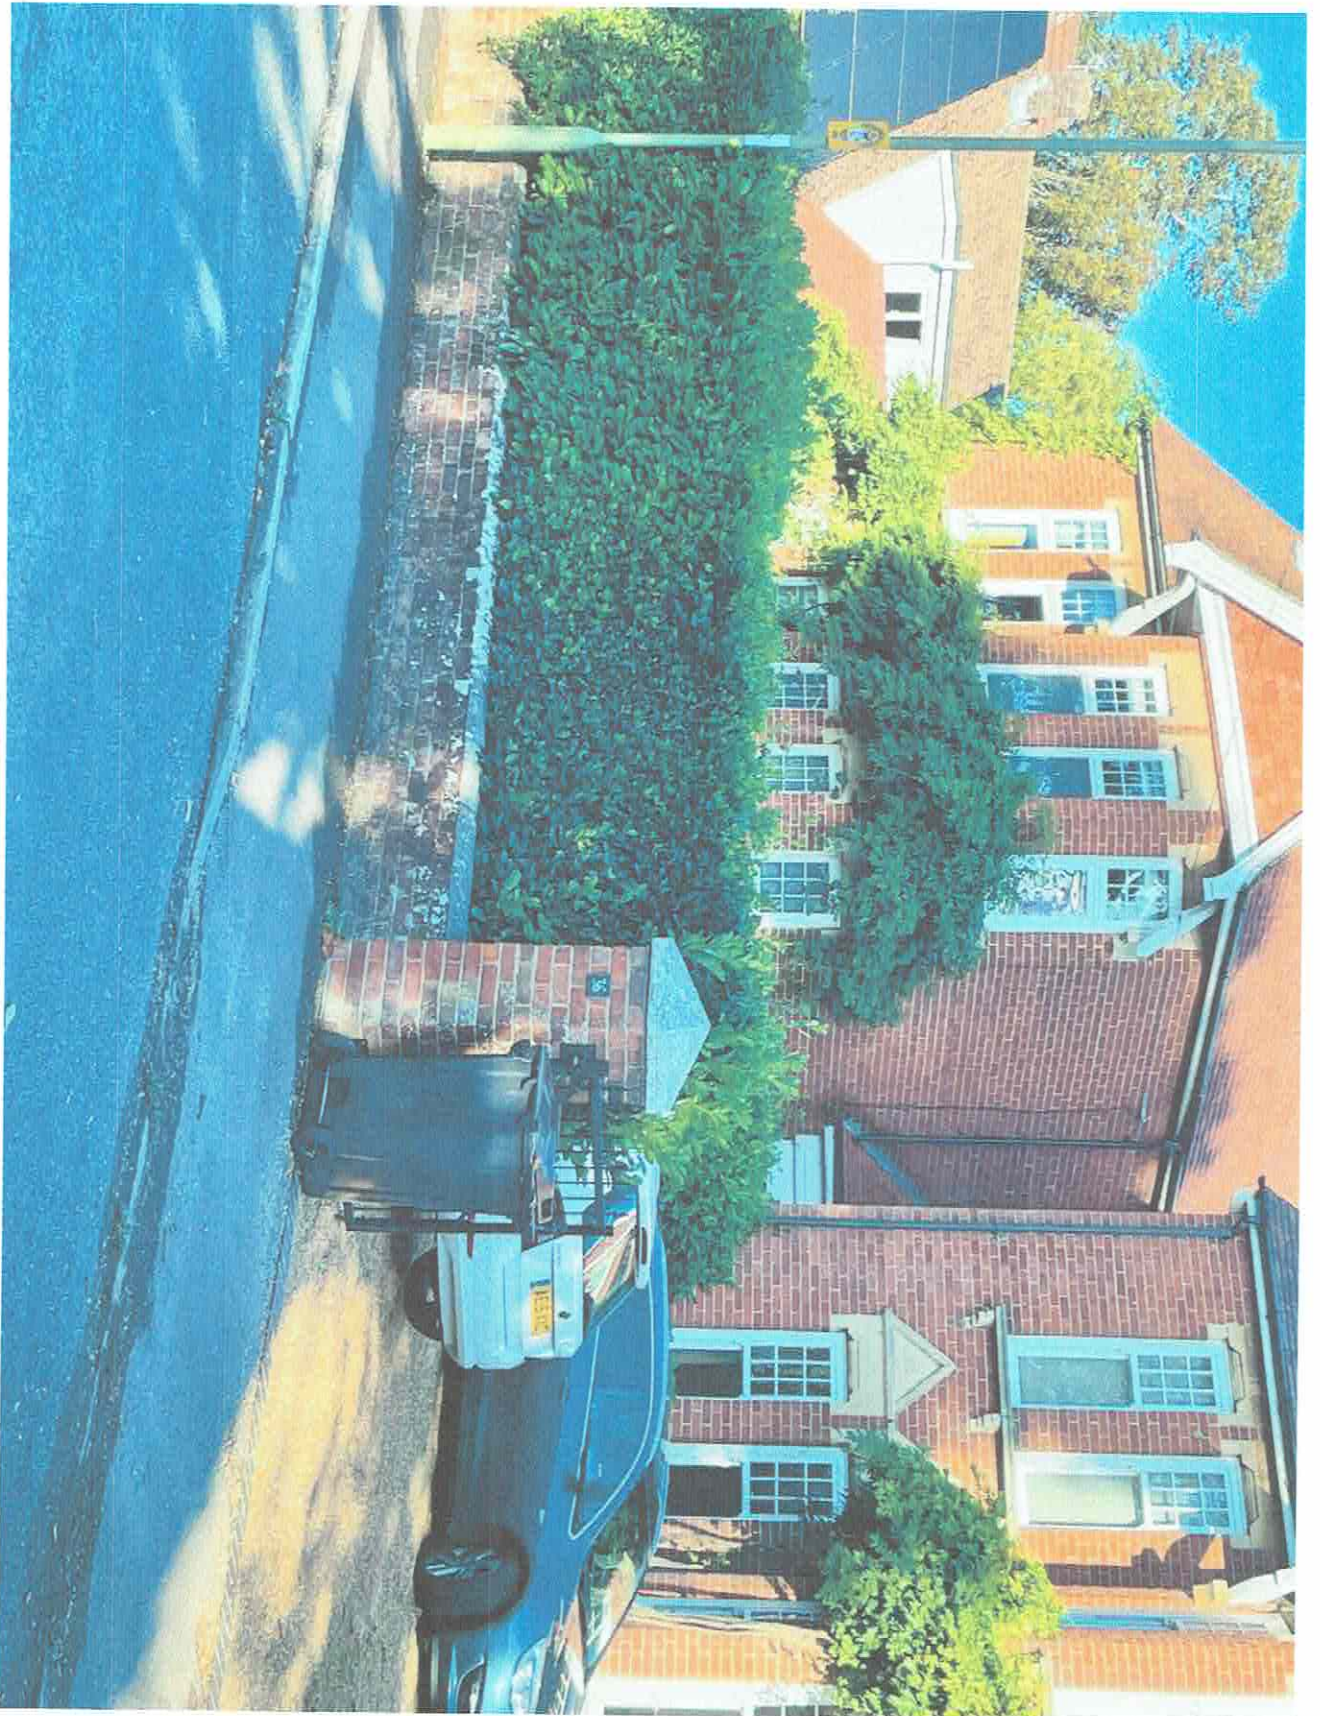


Photo 2



Photo 3



Photo 4