

Proposed schedule of materials:

- 1
- Roof tiles to match existing
- 2
- Render to match existing
- 3
- UpVC doors & windows to match existing
- 4
- Oak posts




North (rear) elevation



East (side) elevation



South (front) elevation

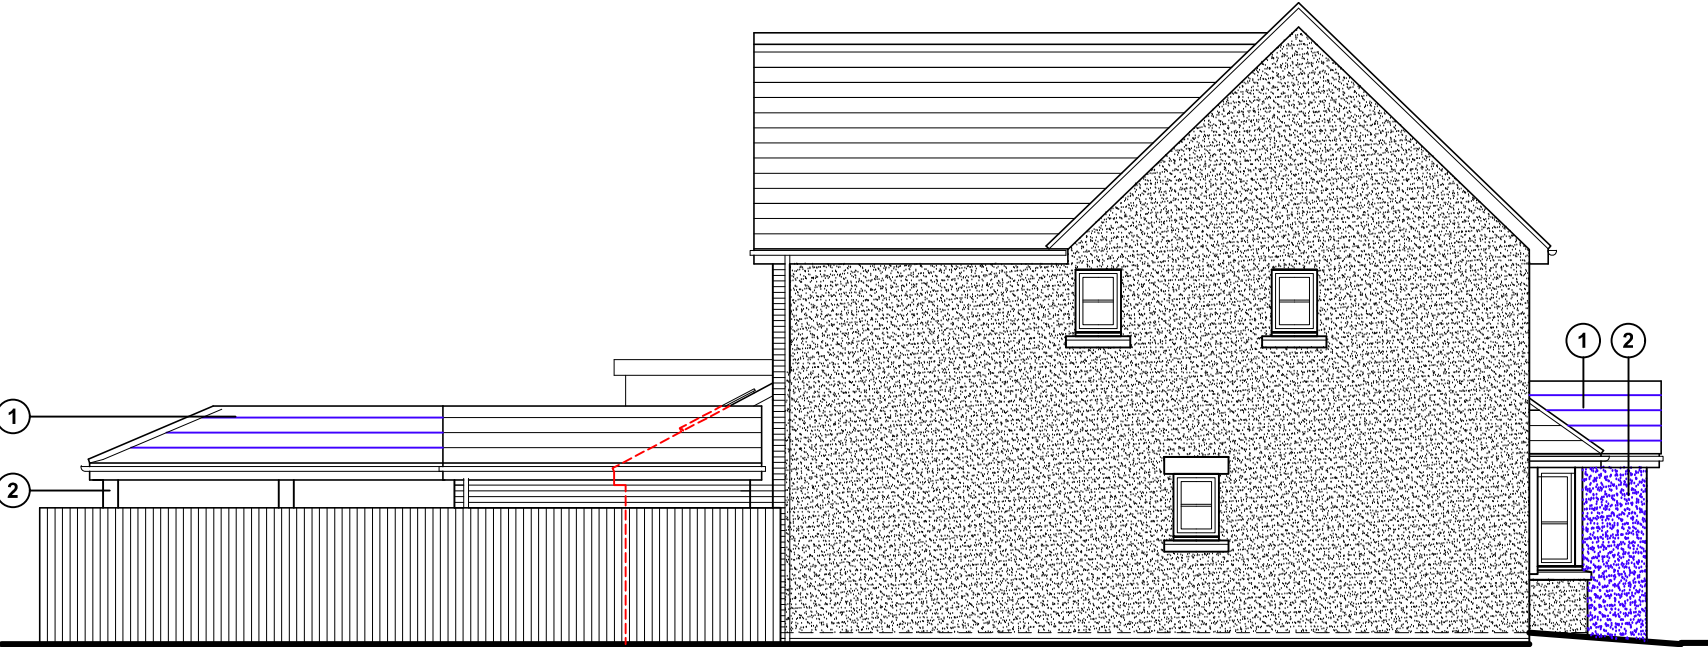

West (side) elevation

Proposed elevations scale 1:100



For MR & MRS CARR	Title PROPOSED ELEVATIONS	Office Tel: 01243 933732
Project PROPOSED EXTENSION AT 36 OAK TREE DRIVE, EMSWORTH, PO10 7UJ	Date APRIL 2022	Email: admin@jb-architecturedesign.com
	Drawn JB	Scale 1:100 @ A3
	Job Number PL591.22	Checked -
		Web: www.jb-architecturedesign.com
	Drawing Number -04	Revision

