






Client Approval						
X	A - Approved					
X	B - Approved with comments					
X	C - Do not use					
Rev.	Revision Note/Purpose of Issue	Drw By	Date	Chk By	Date	
P2	Retail unit amended	MW	22/10/19	/	/	
P3	Retail unit amended	MW	01/11/19	NKS	01/11/19	
M4	PLANNING ISSUE	MW	12/11/19	NKS	11/11/19	
P4	S73 APPLICATION	MW	03/02/22	NKS	03/02/22	

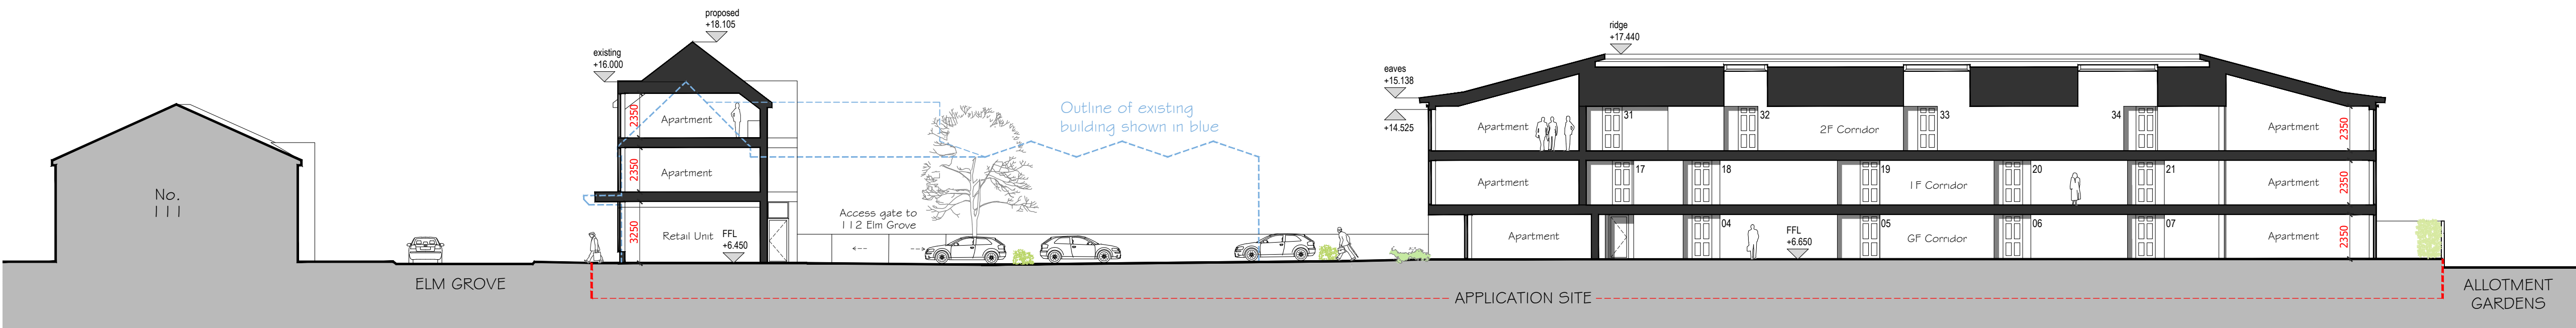

SECTION A

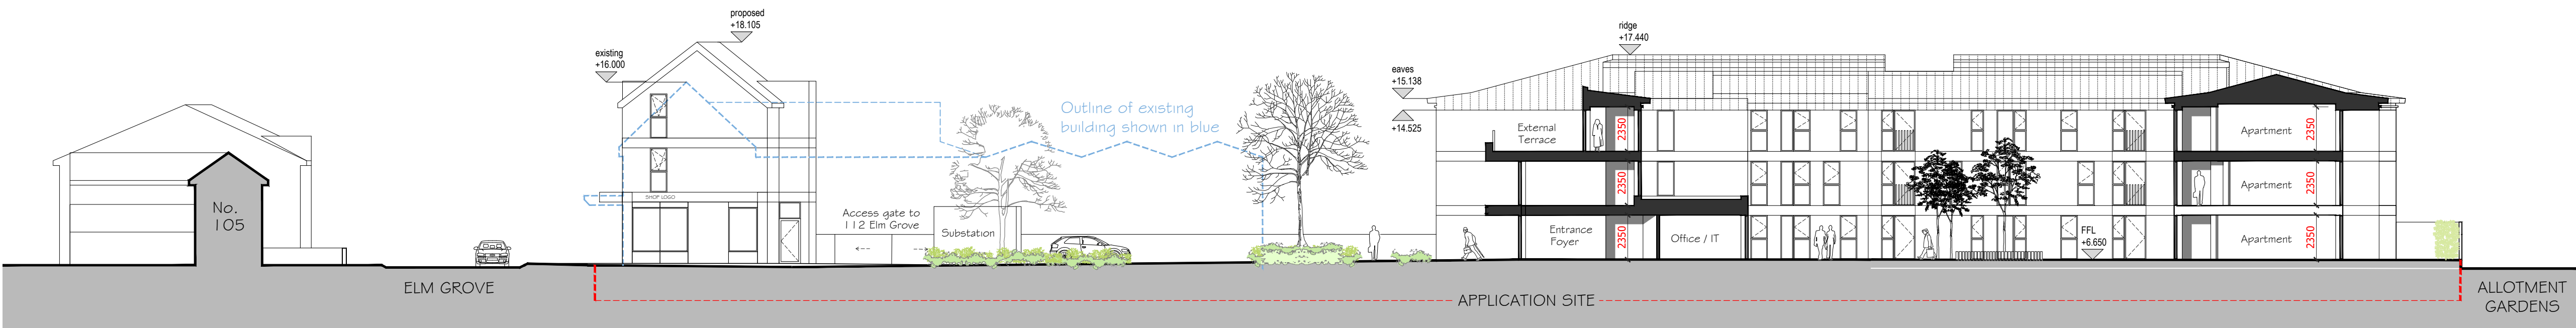


SECTION B

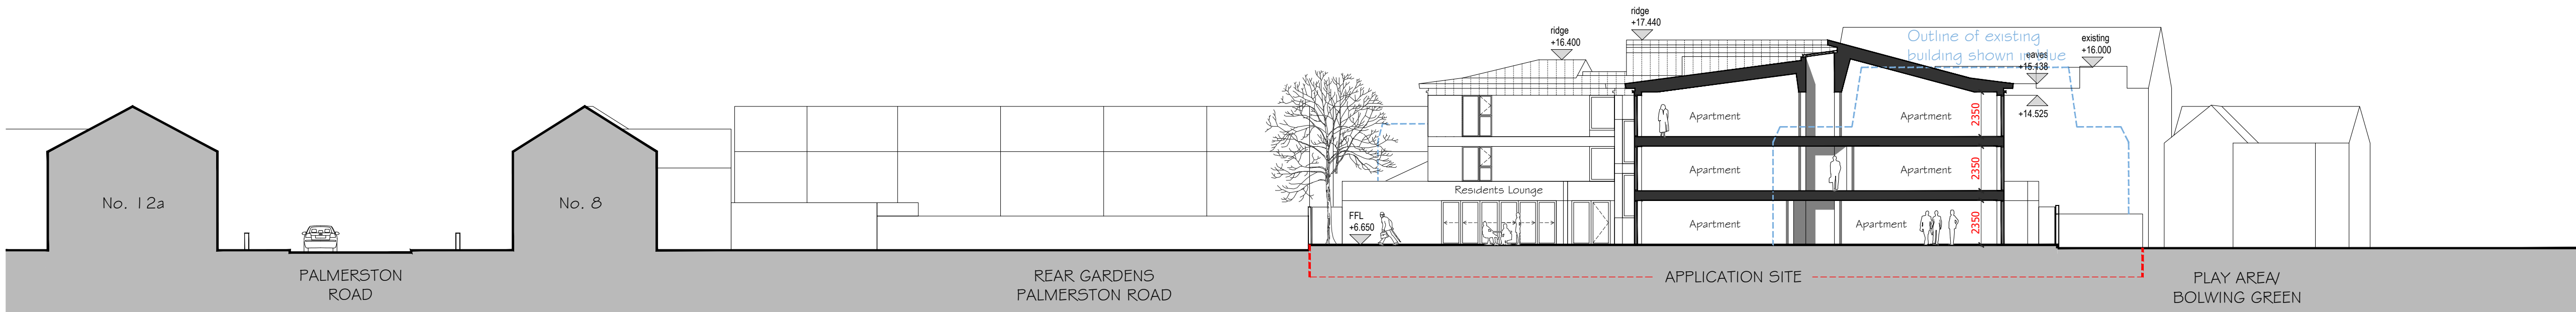

SECTION C

Sections 1:200 @ A1

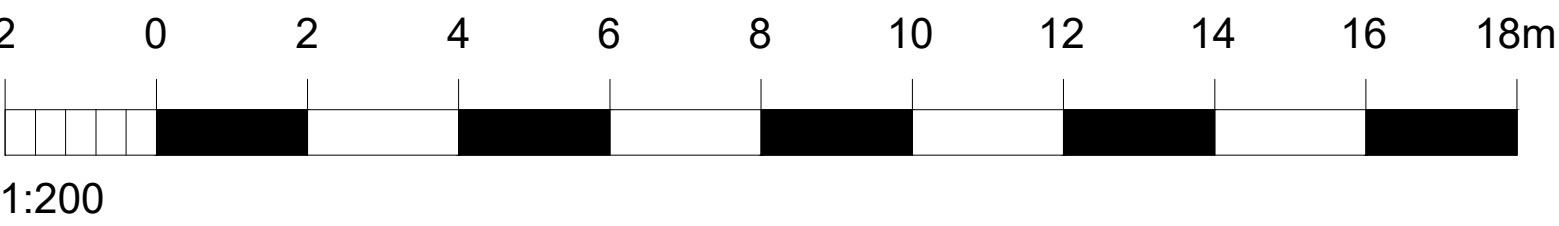

Sheltered Housing Development
Elm Grove, Hayling Island,
Hampshire
Hamlet Homes