


73 Creek Road PO11 9RA

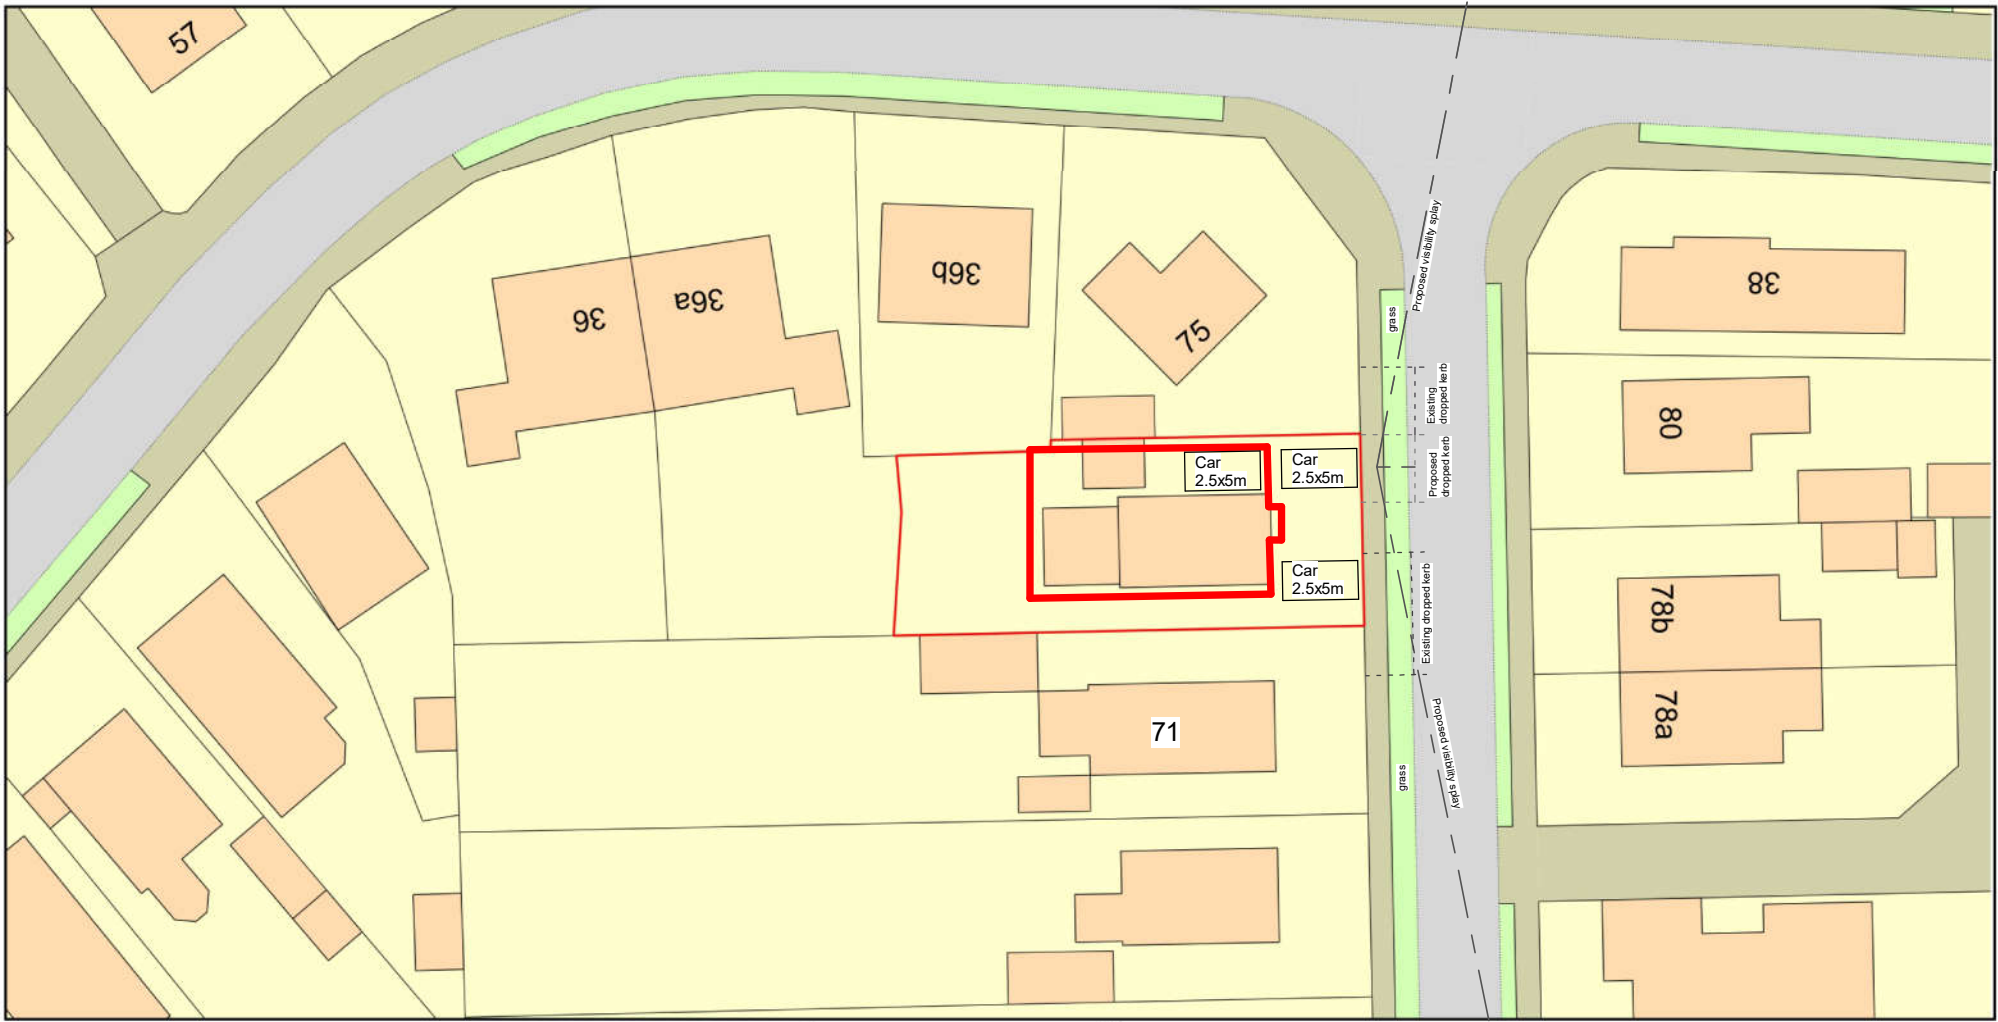

Plan Produced for: Parkers Design

Date Produced: 28 Jun 2021

Plan Reference Number: TQRQM21159055237507

Scale: 1:500 @ A4

© Crown copyright and database rights 2021 OS 100042766

Scale @ A3 unless otherwise stated

1:500		50
1:200		20
1:100		10
1:50		5



All measurement to be checked on site prior to any comment
(C) Copyright of Parkers Design (Southern) Limited. Any reproduction of these drawings will require written authority from the copyright owner.

Parkers Design Limited - The Studio @ 90, PO9 2PR
www.pexd.co.uk - info@pexd.co.uk - 07776 008822

PROJECT	73 Creek Road PO11 9RA		
SHEET	Block and Splays		

CLIENT		Rawlings	
Date	Issue Date	Scale (@ A3)	
Drawn by	SW	DRAWING NUMBER	REV
Checked by	SR	P206 v2	