


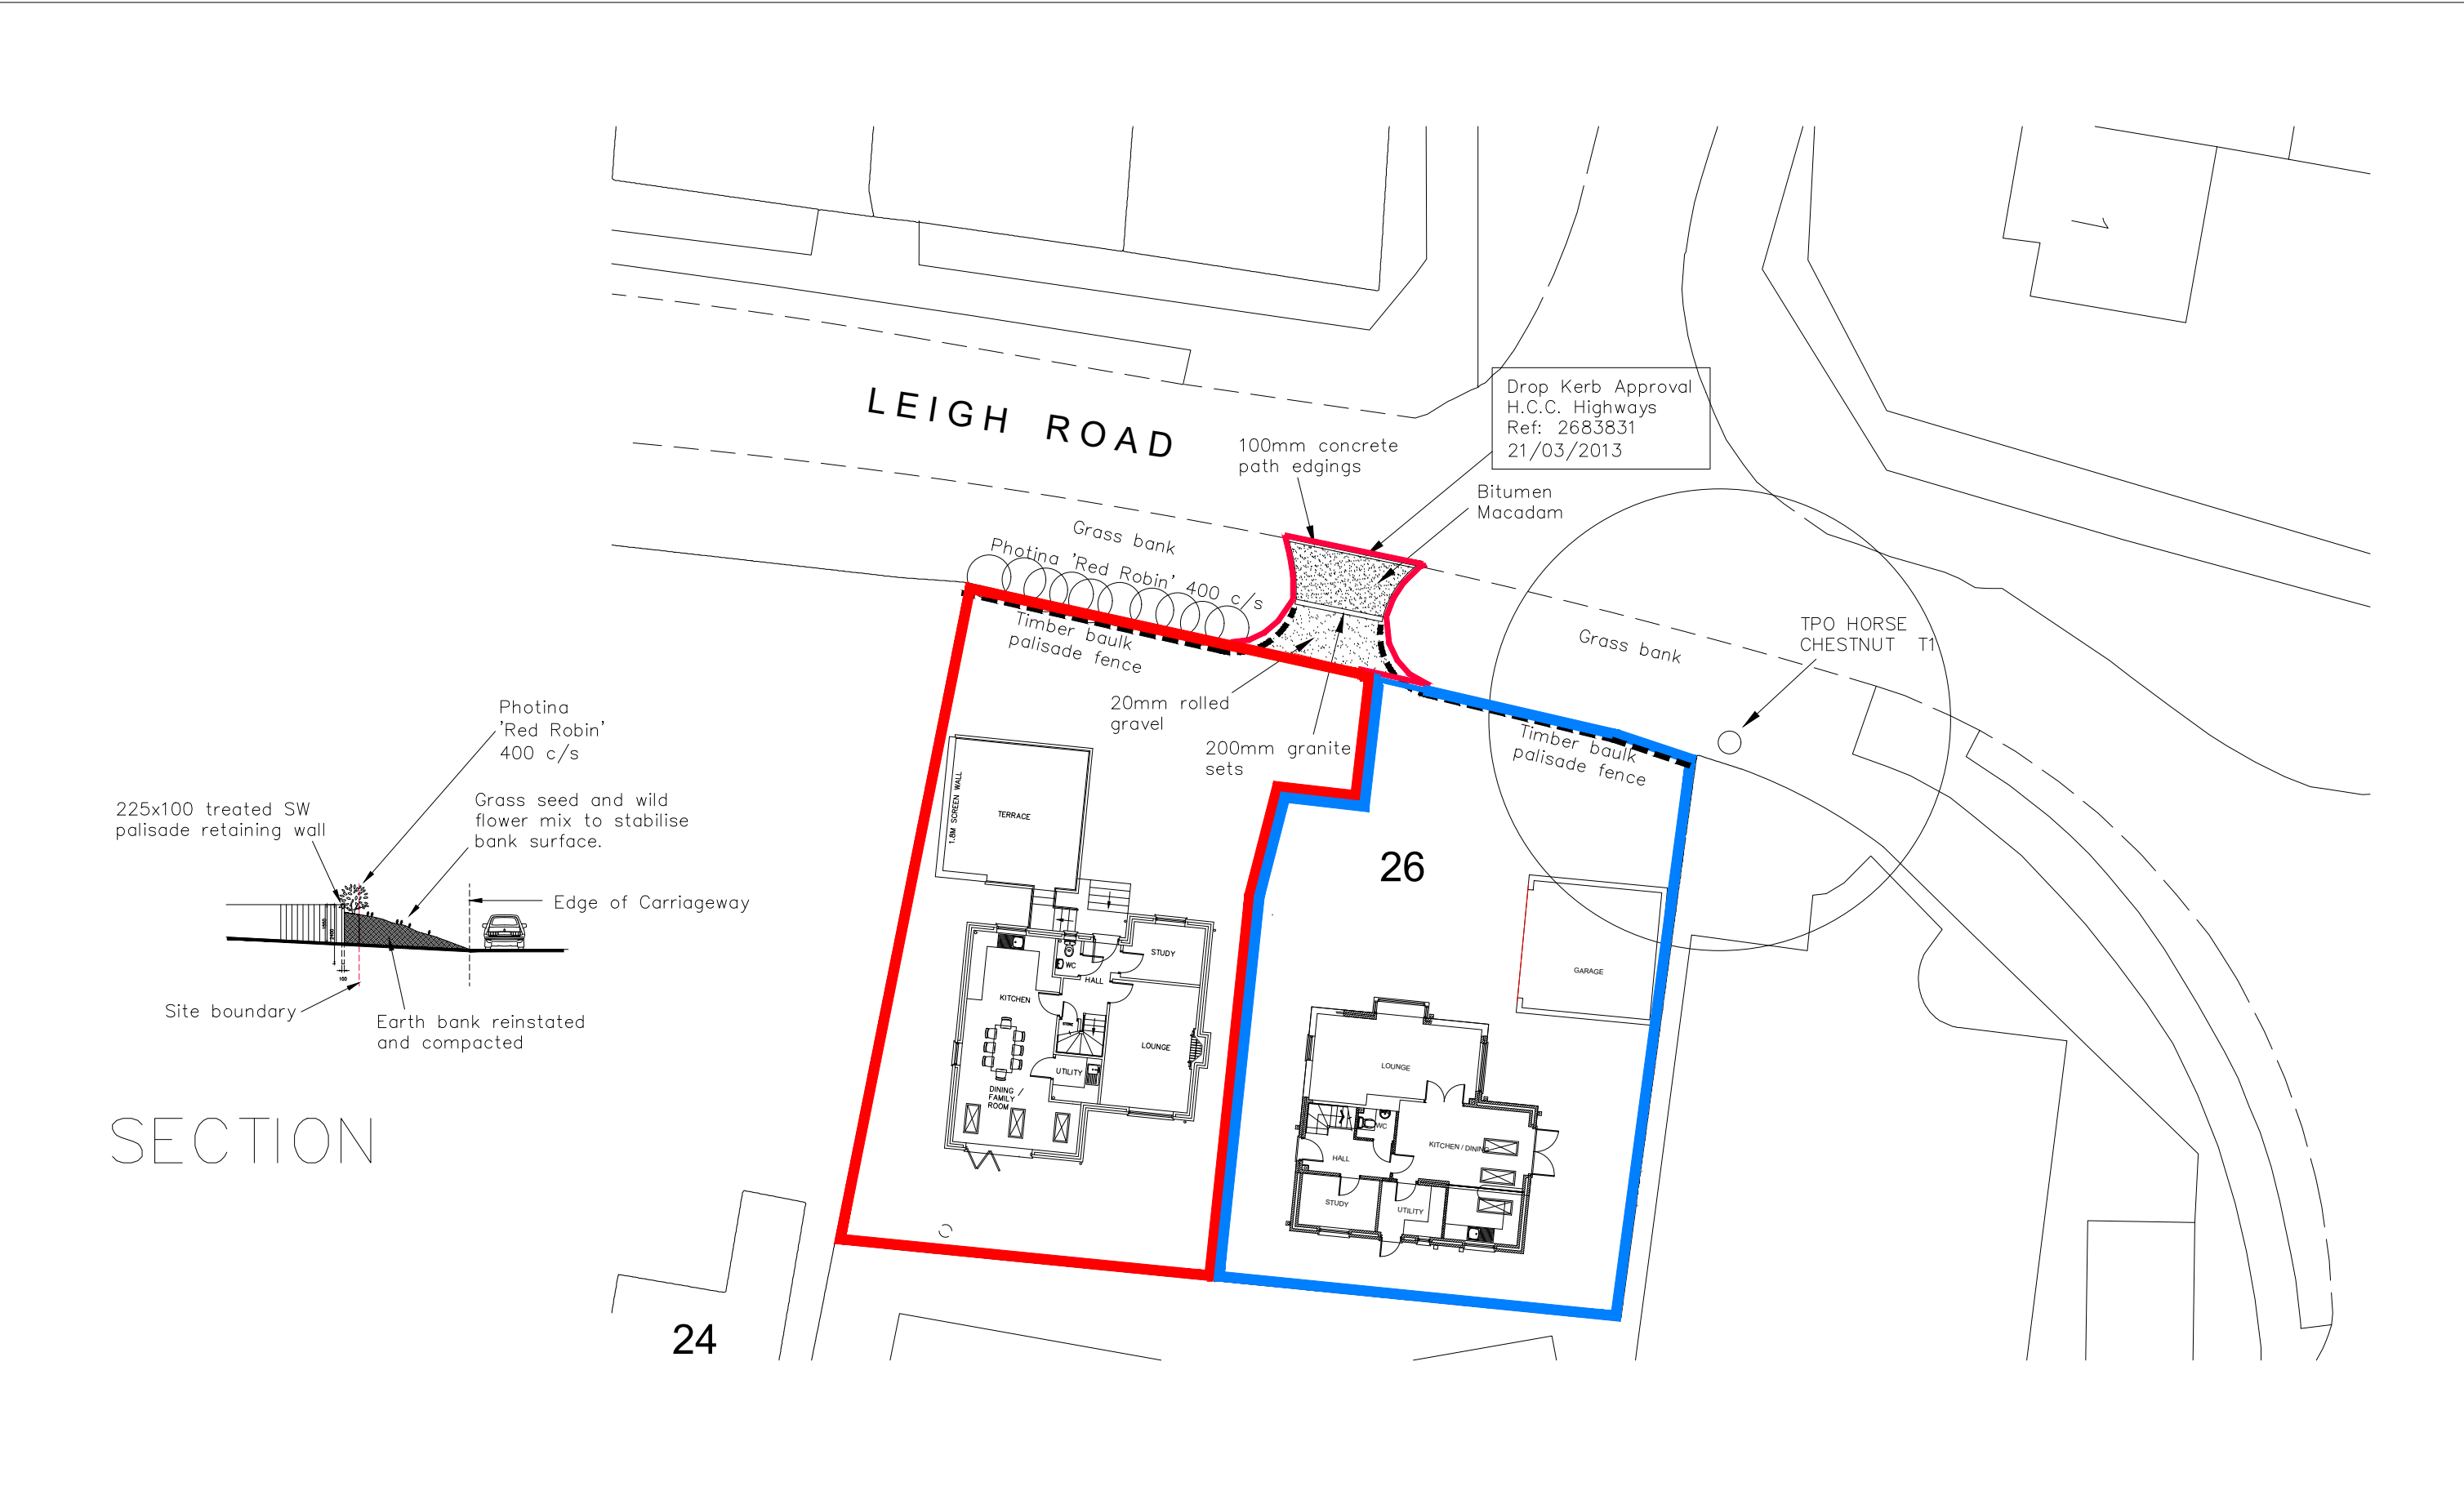

26 Leigh Road, Havant, PO9 2ET				SITE PLAN — DoC — APP/16/00850 — Conds 2,6,7.					CAD Critchley Architecture And Design Ltd. Contact: 02392 474 919 info@caad.online The Old Brewery,15E South Street, Havant, PO9 1BU						Scale A1=1:125, A3=1:250 Drawn MHC Date 27/10/20			
				Revisions a) Crossover Details added. 28/10/28 b) c) d)											1645—132 ^A			
									50m									100m