


		project	78 Havant Road Emsworth Hampshire
	client	Baytree Securities Ltd.	
	title	Tree Constraints Plan	
	dwg	BJH 01/02	
	scale	1:250 @ A3	
	date	Feb 2022	
	job	1225	
	drawn by	bjh	
The Granary - White Chimney Row - Westbourne PO10 8RS		07875 520881 bernieharverson@gmail.com	



- Key:**
- = Trees of A (high) grading
 - = Trees of B (moderate) grading
 - = Trees of C (low) grading
 - = Trees of U (fell) grading
 - = Root Protection Area in accordance with BS5837:2012

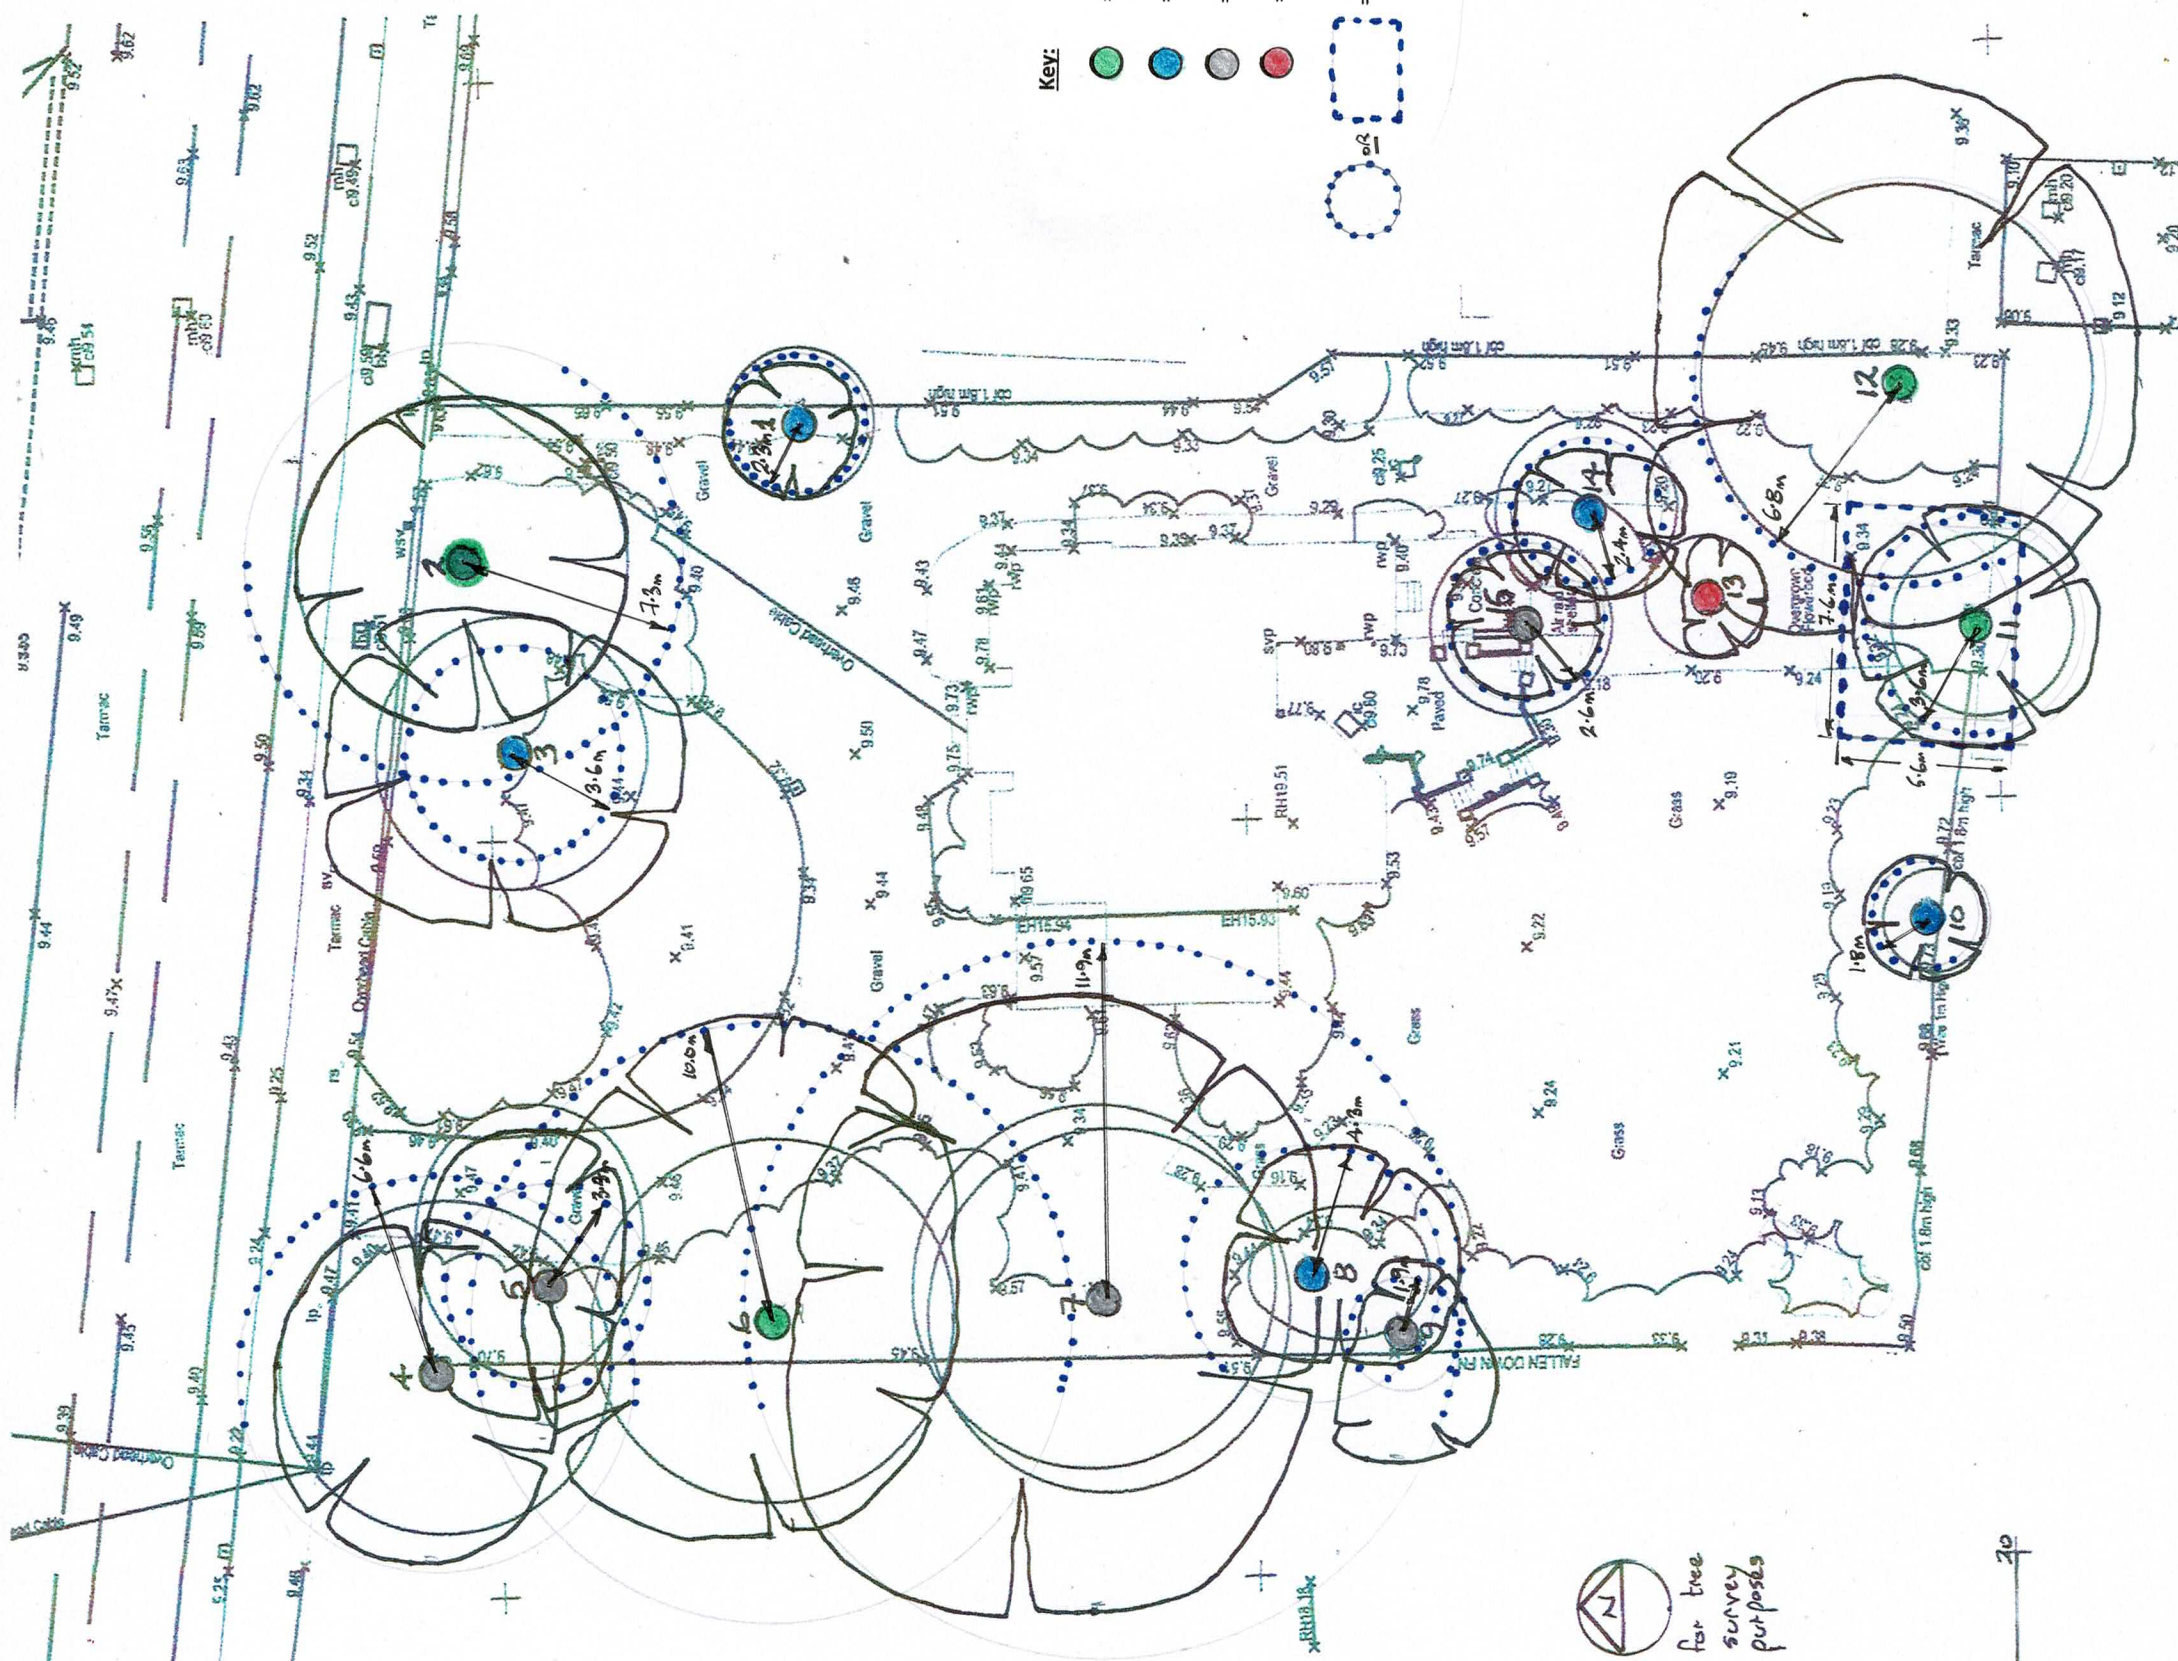

SCALE BAR
1:250