


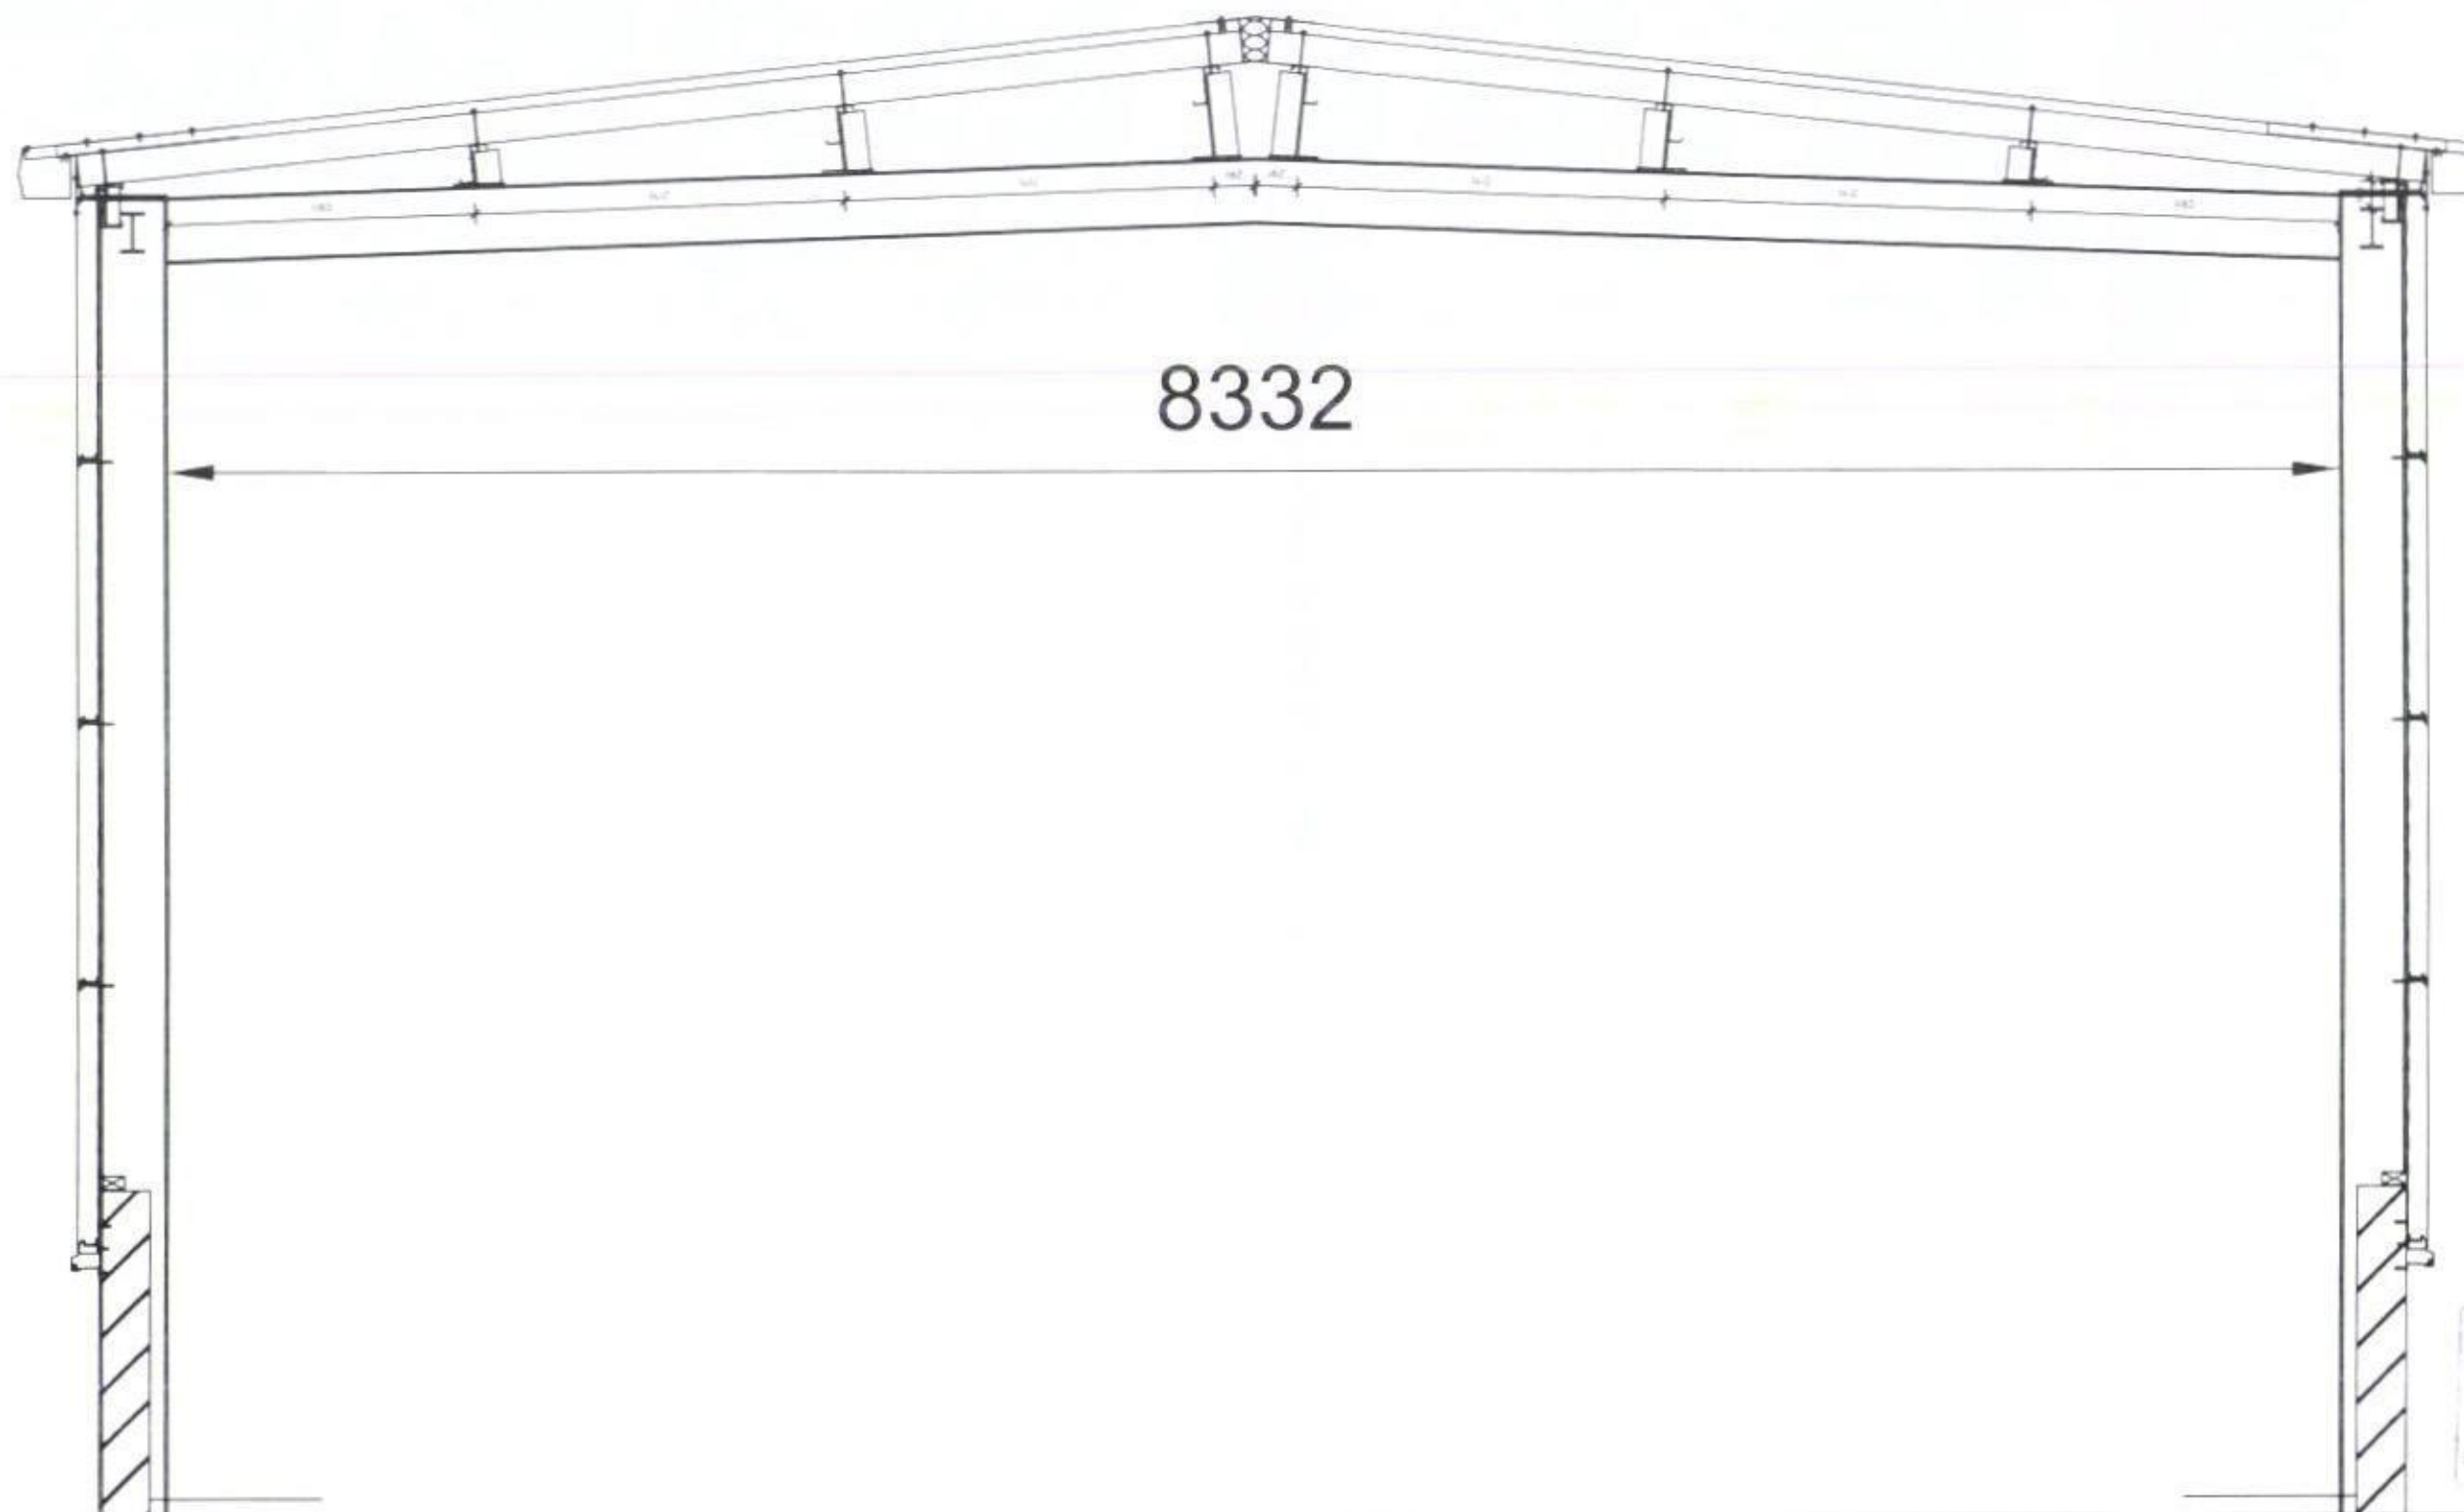

NOTES:
1. THIS DRAWING IS PROPERTY OF
GABLE FACILITIES MANAGEMENT LTD
AND MAY NOT BE USED WITHOUT
WRITTEN PERMISSION.
2. FIGURED DIMENSIONS ARE TO BE
USED IN PREFERENCE TO SCALE
DIMENSIONS.

Gable Facilities Management Ltd
Roofing • Cladding • Safety System Specialists

17-19 STATION ROAD HAYLING ISLAND TEL: 02392 466 416 FAX: 02392 467 142
HAMPSHIRE PO11 0EA E-MAIL: gable@gable.co.uk

Project: Building, B41 Compound
Langstone Technology Park
Havant

Title: Indicative Proposed Cross Section

Drawn: KSC

Date: March 2015

Checked: N T S

(on A3)

Drawn: GFP236-003

Preliminary

REVISIONS

DATE