
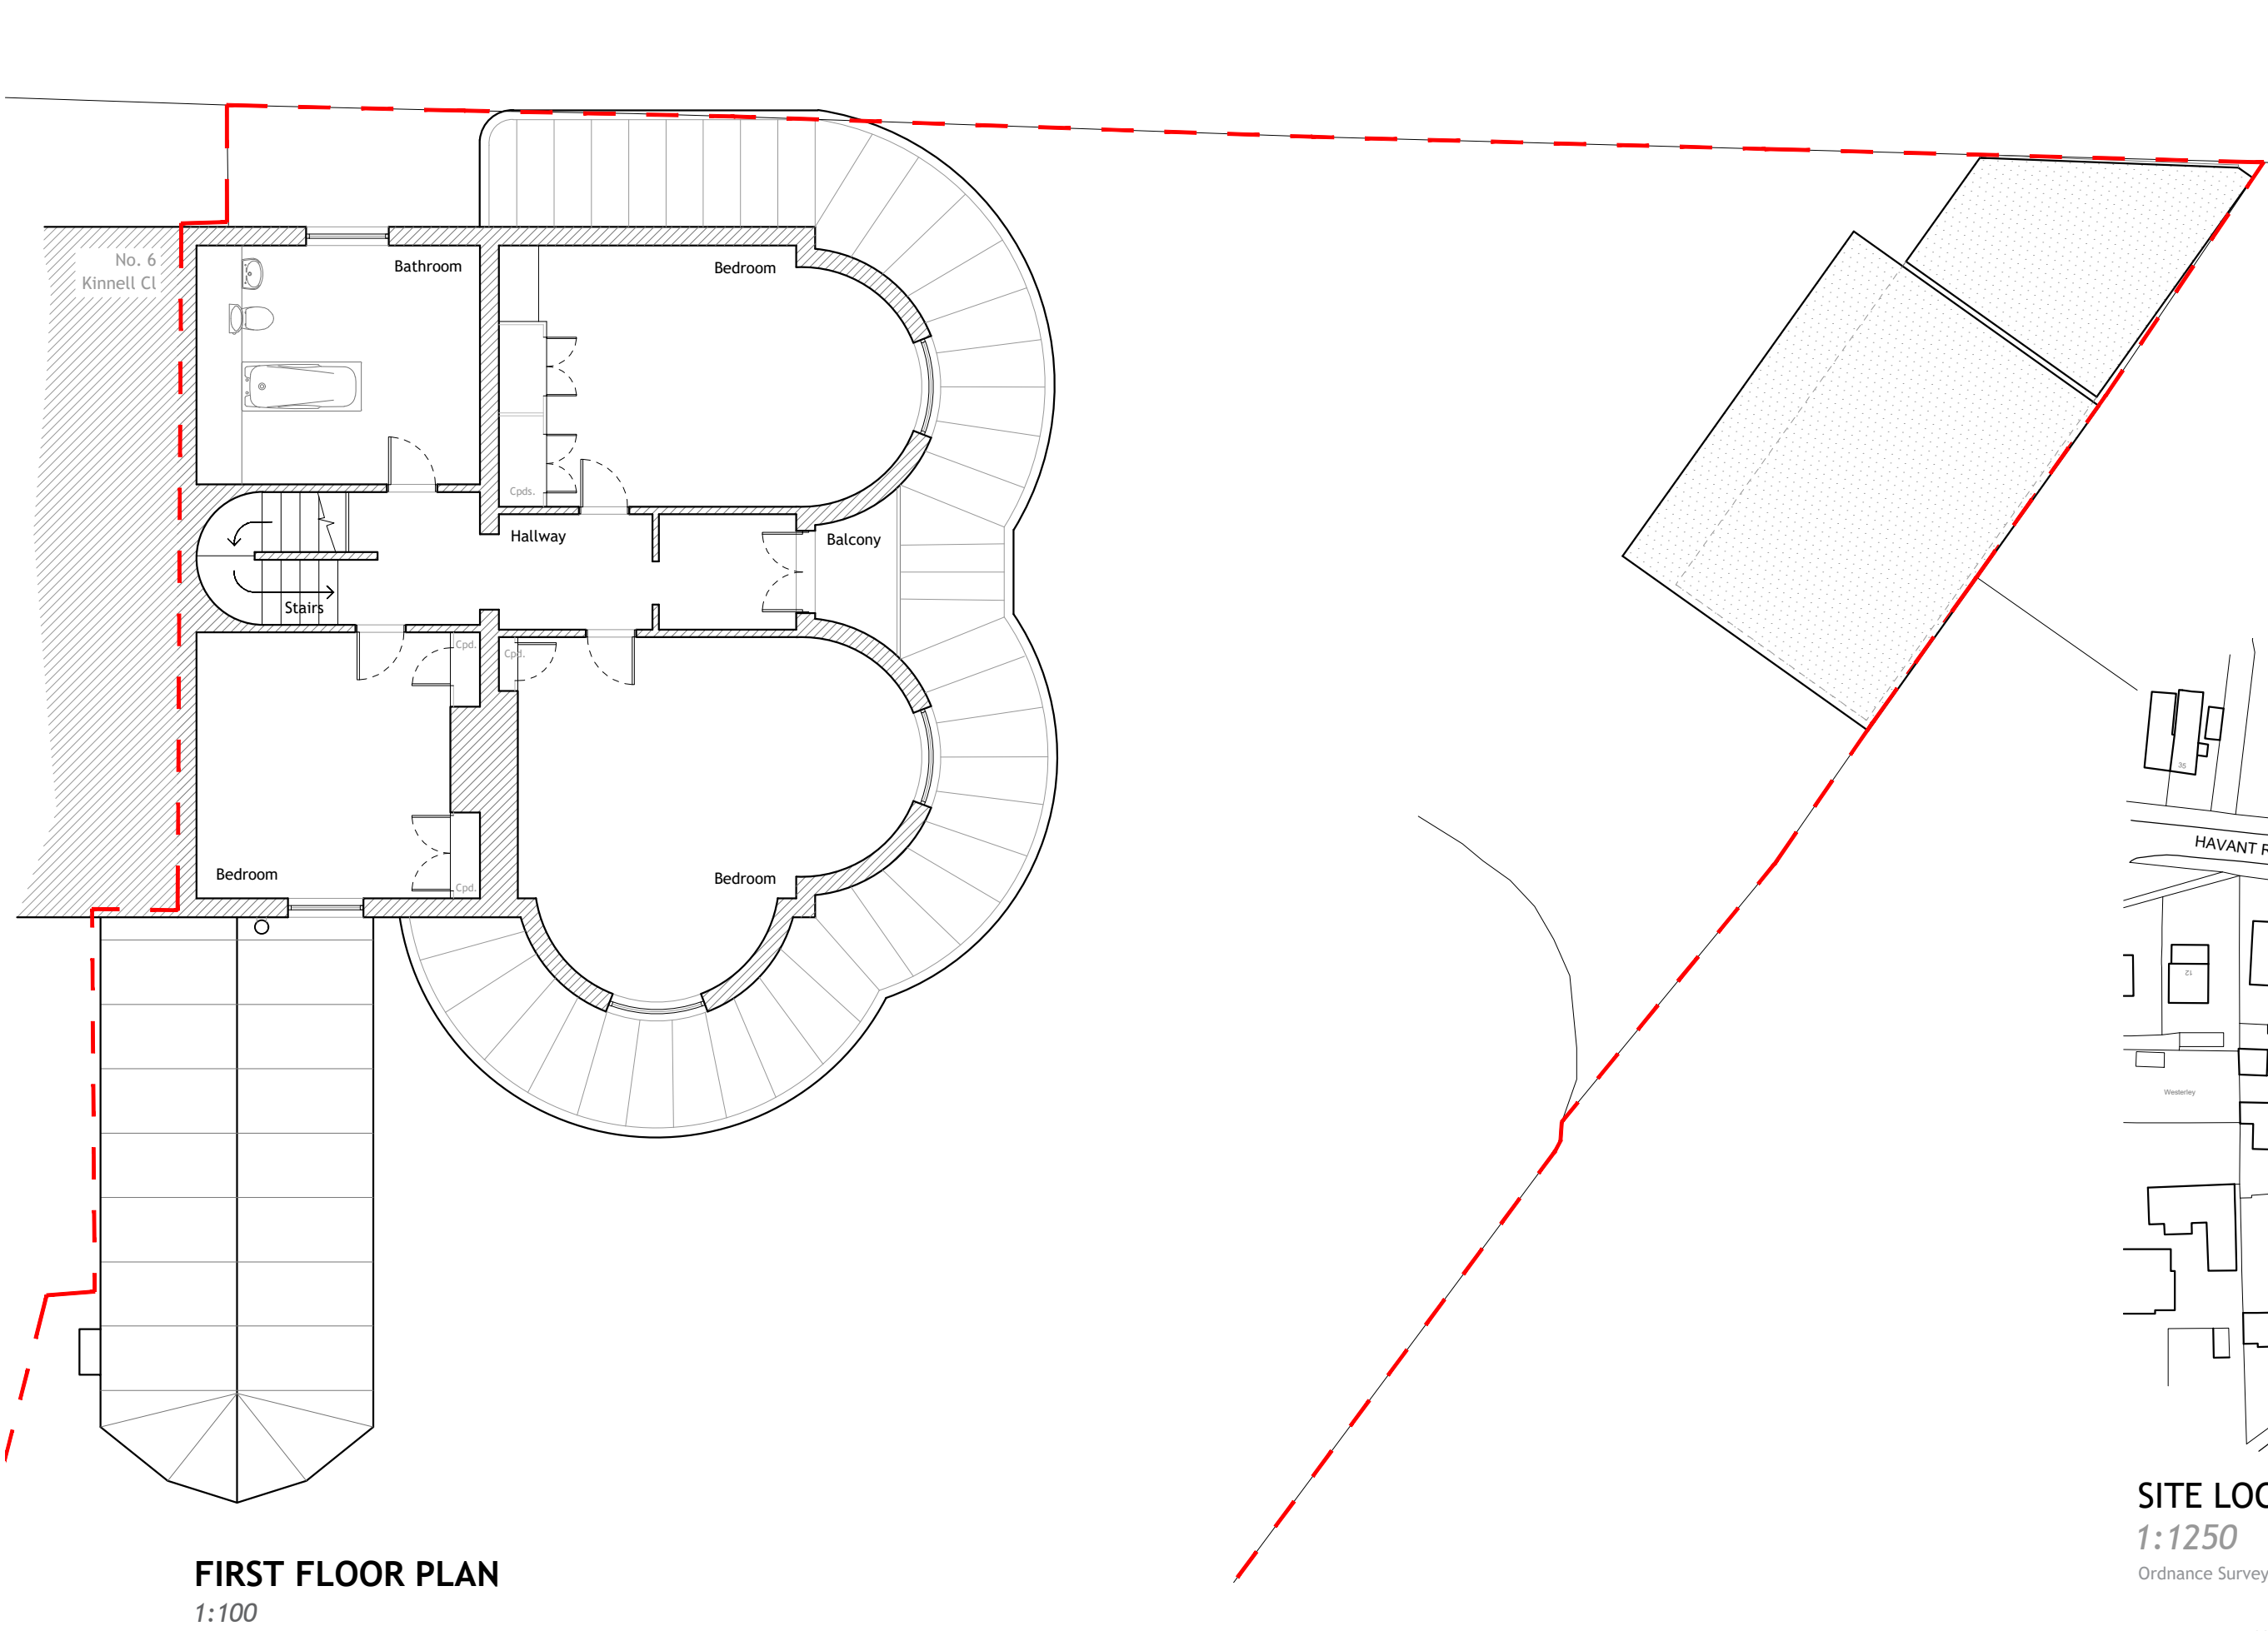


Seafield House, Kinnell Close, Emsworth.
PROPOSED

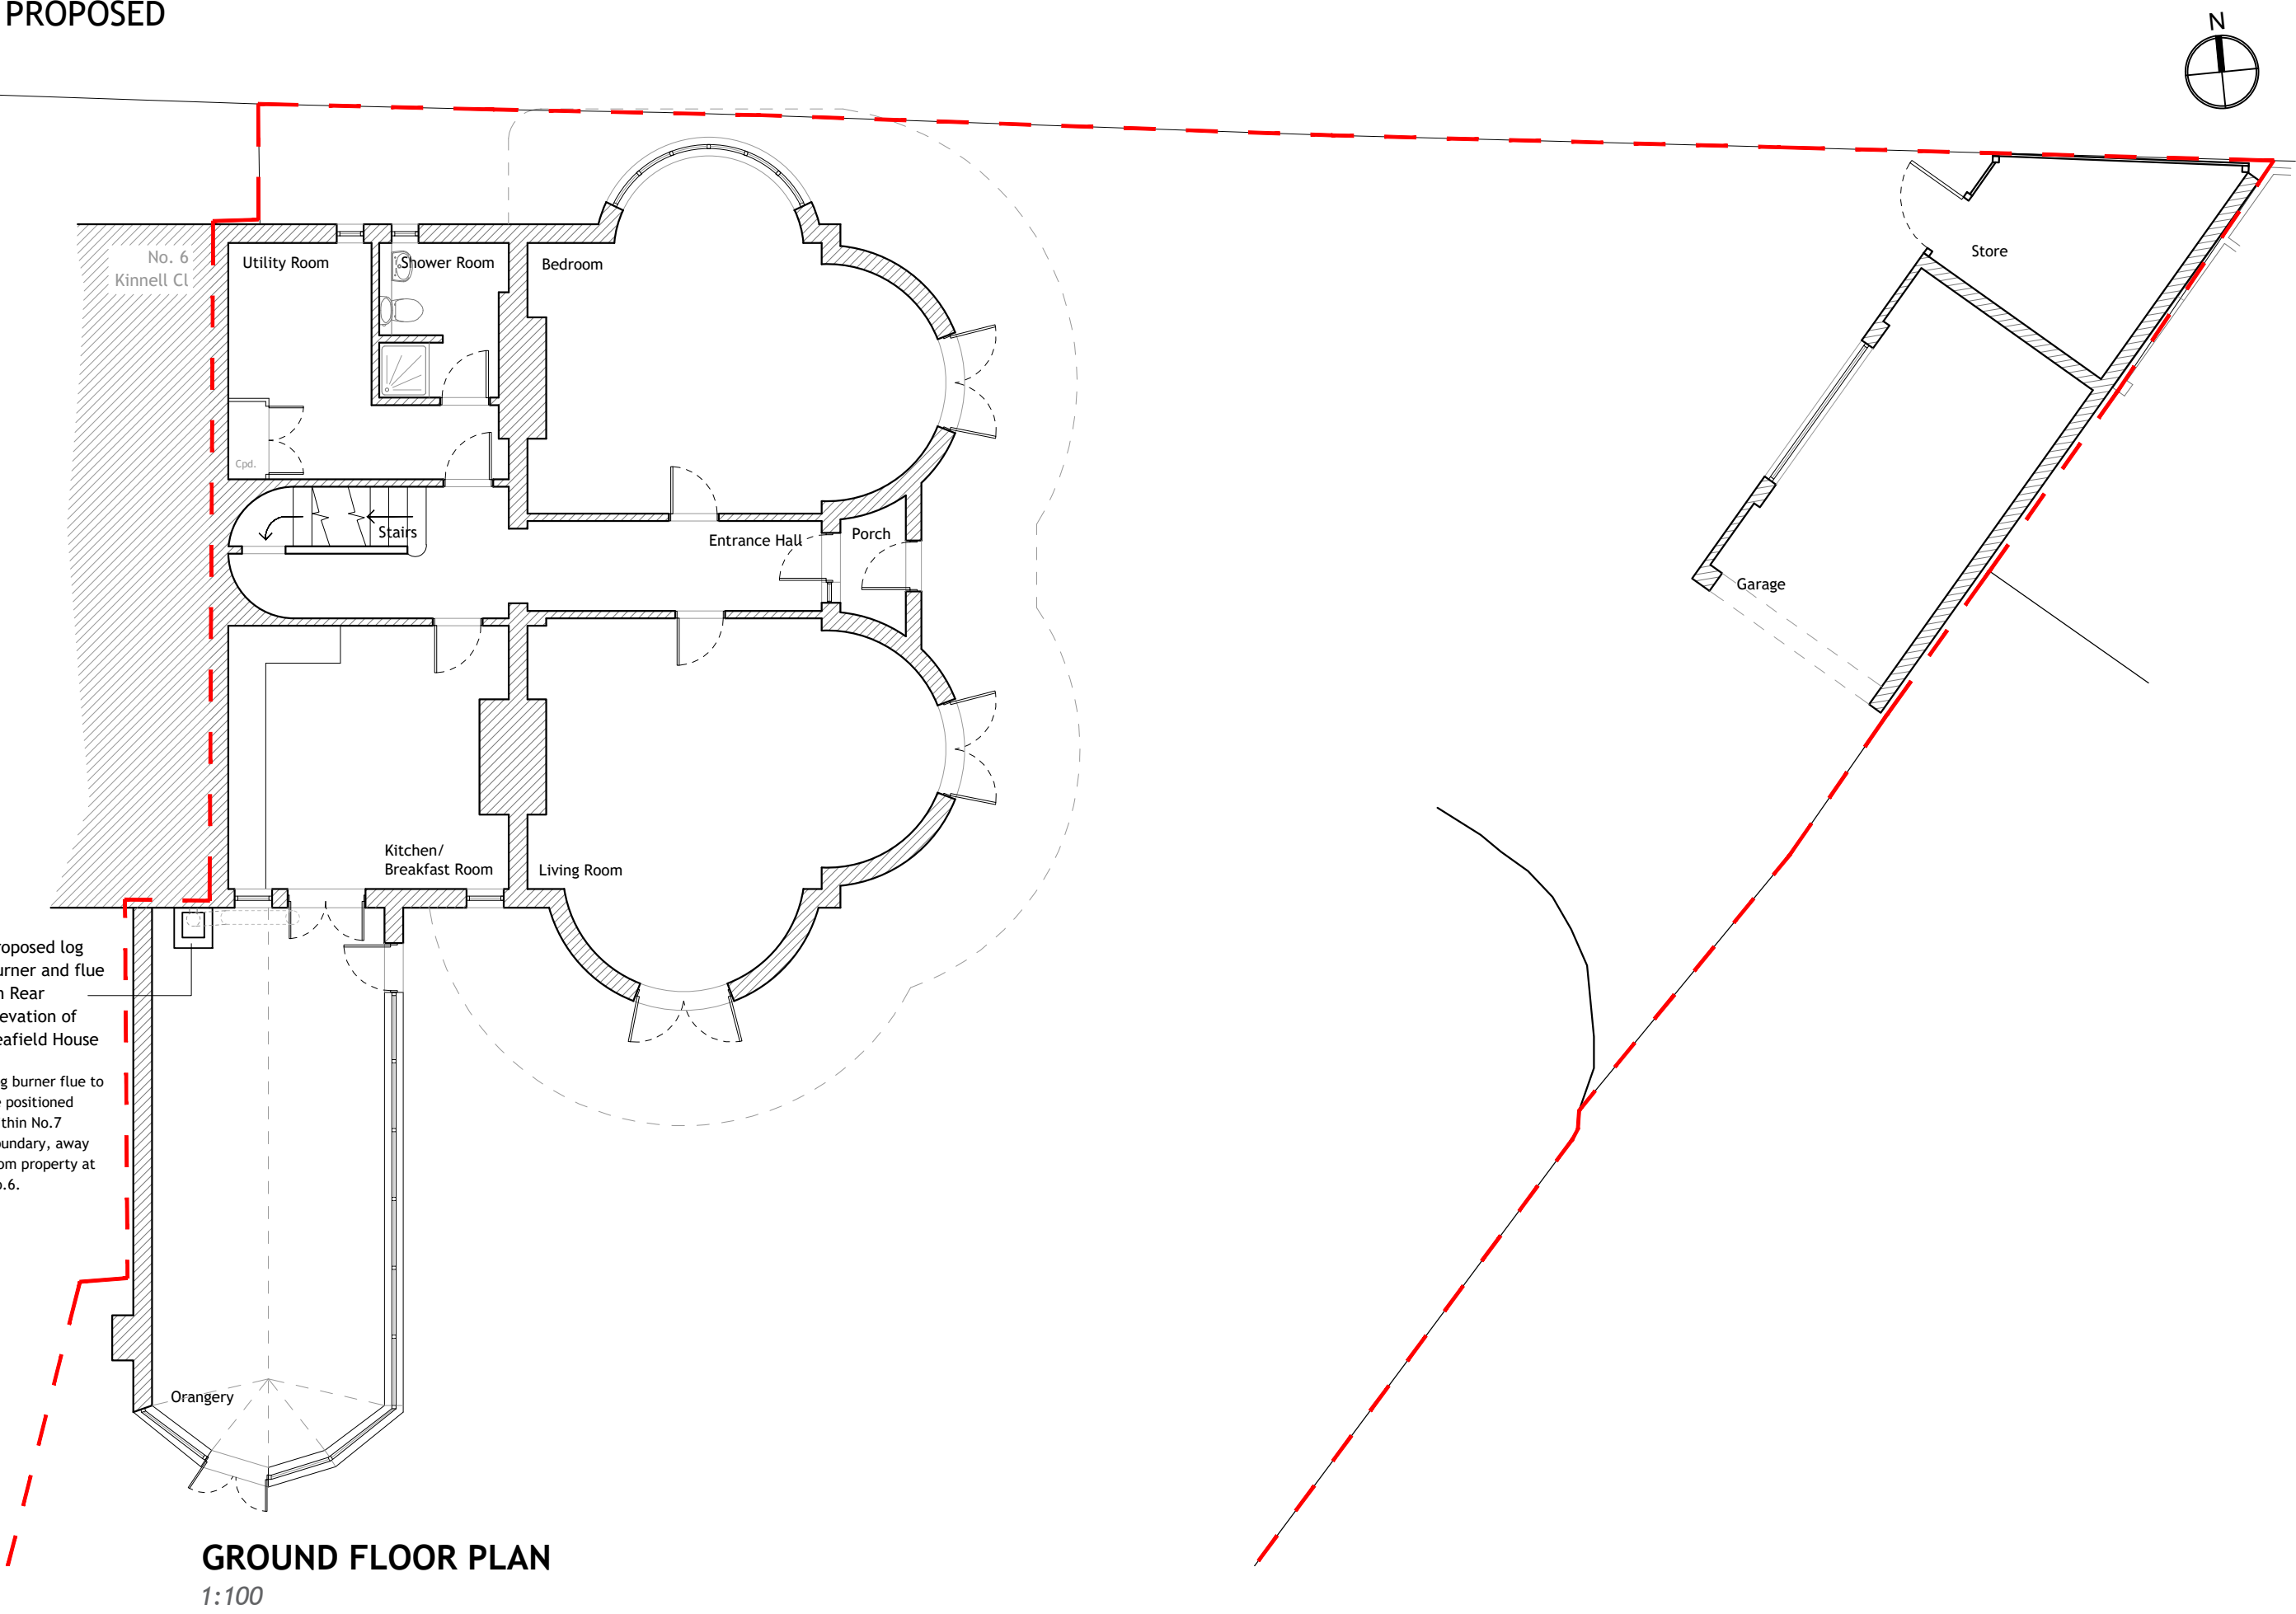

NOTES:


Dimensions to be checked on site before commencing work. Any discrepancies shall be reported to the architect immediately.

Do not scale from these drawings except for planning purposes.

Use figured dimensions only.

Where applicable this drawing is to be read in conjunction with other consultants' drawings.



All drawings to be read in conjunction with specification and all other drawings including structural engineer and mechanical and electrical drawings / specification

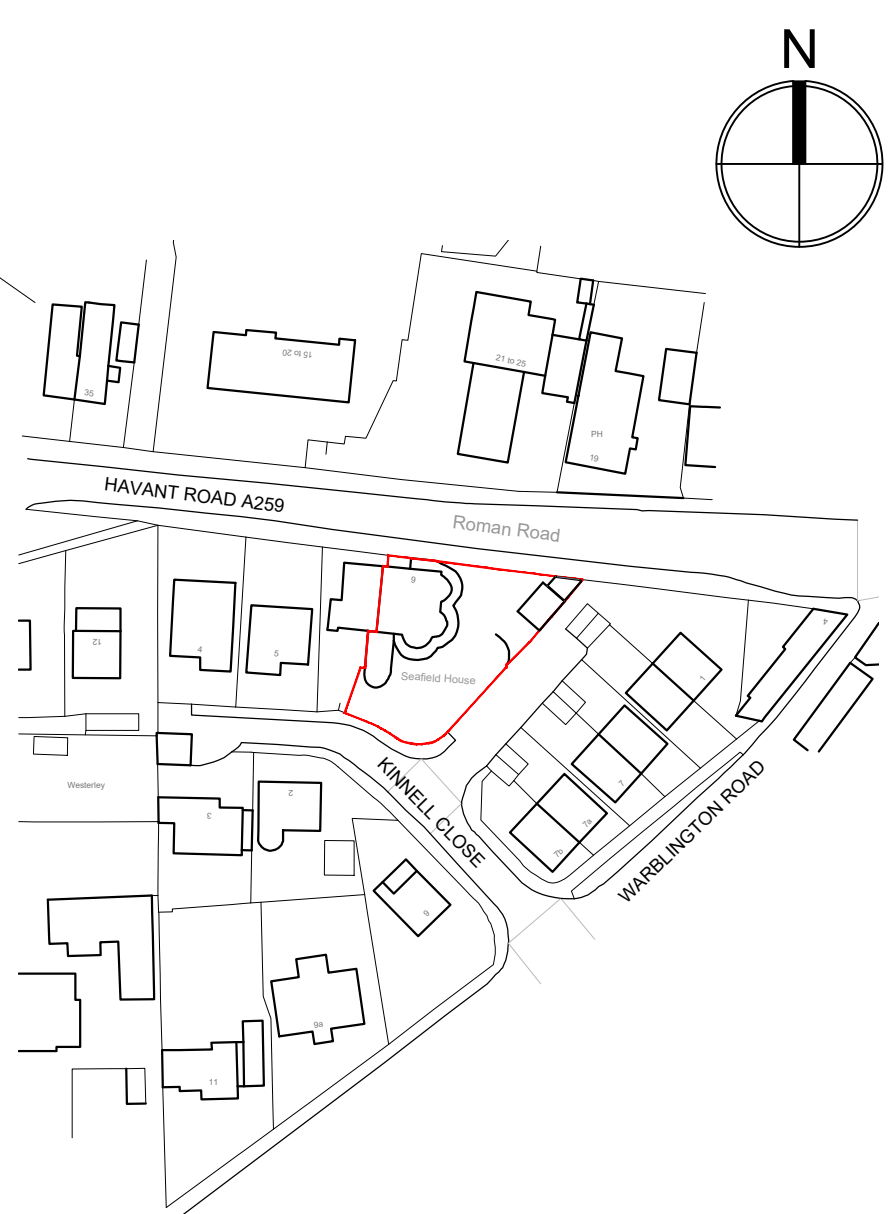

Ordnance Survey, (c) Crown Copyright 2021. All rights reserved. Licence number 100022432

10 0 10 20 30 40 50 100m





1:1250

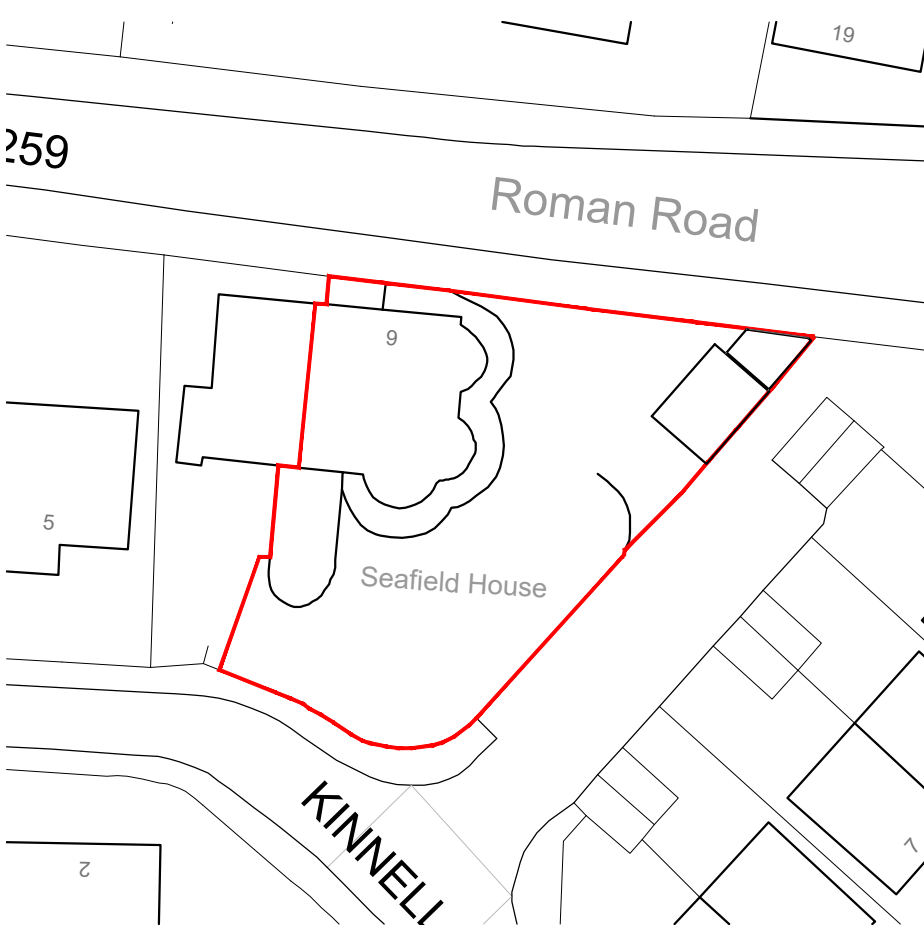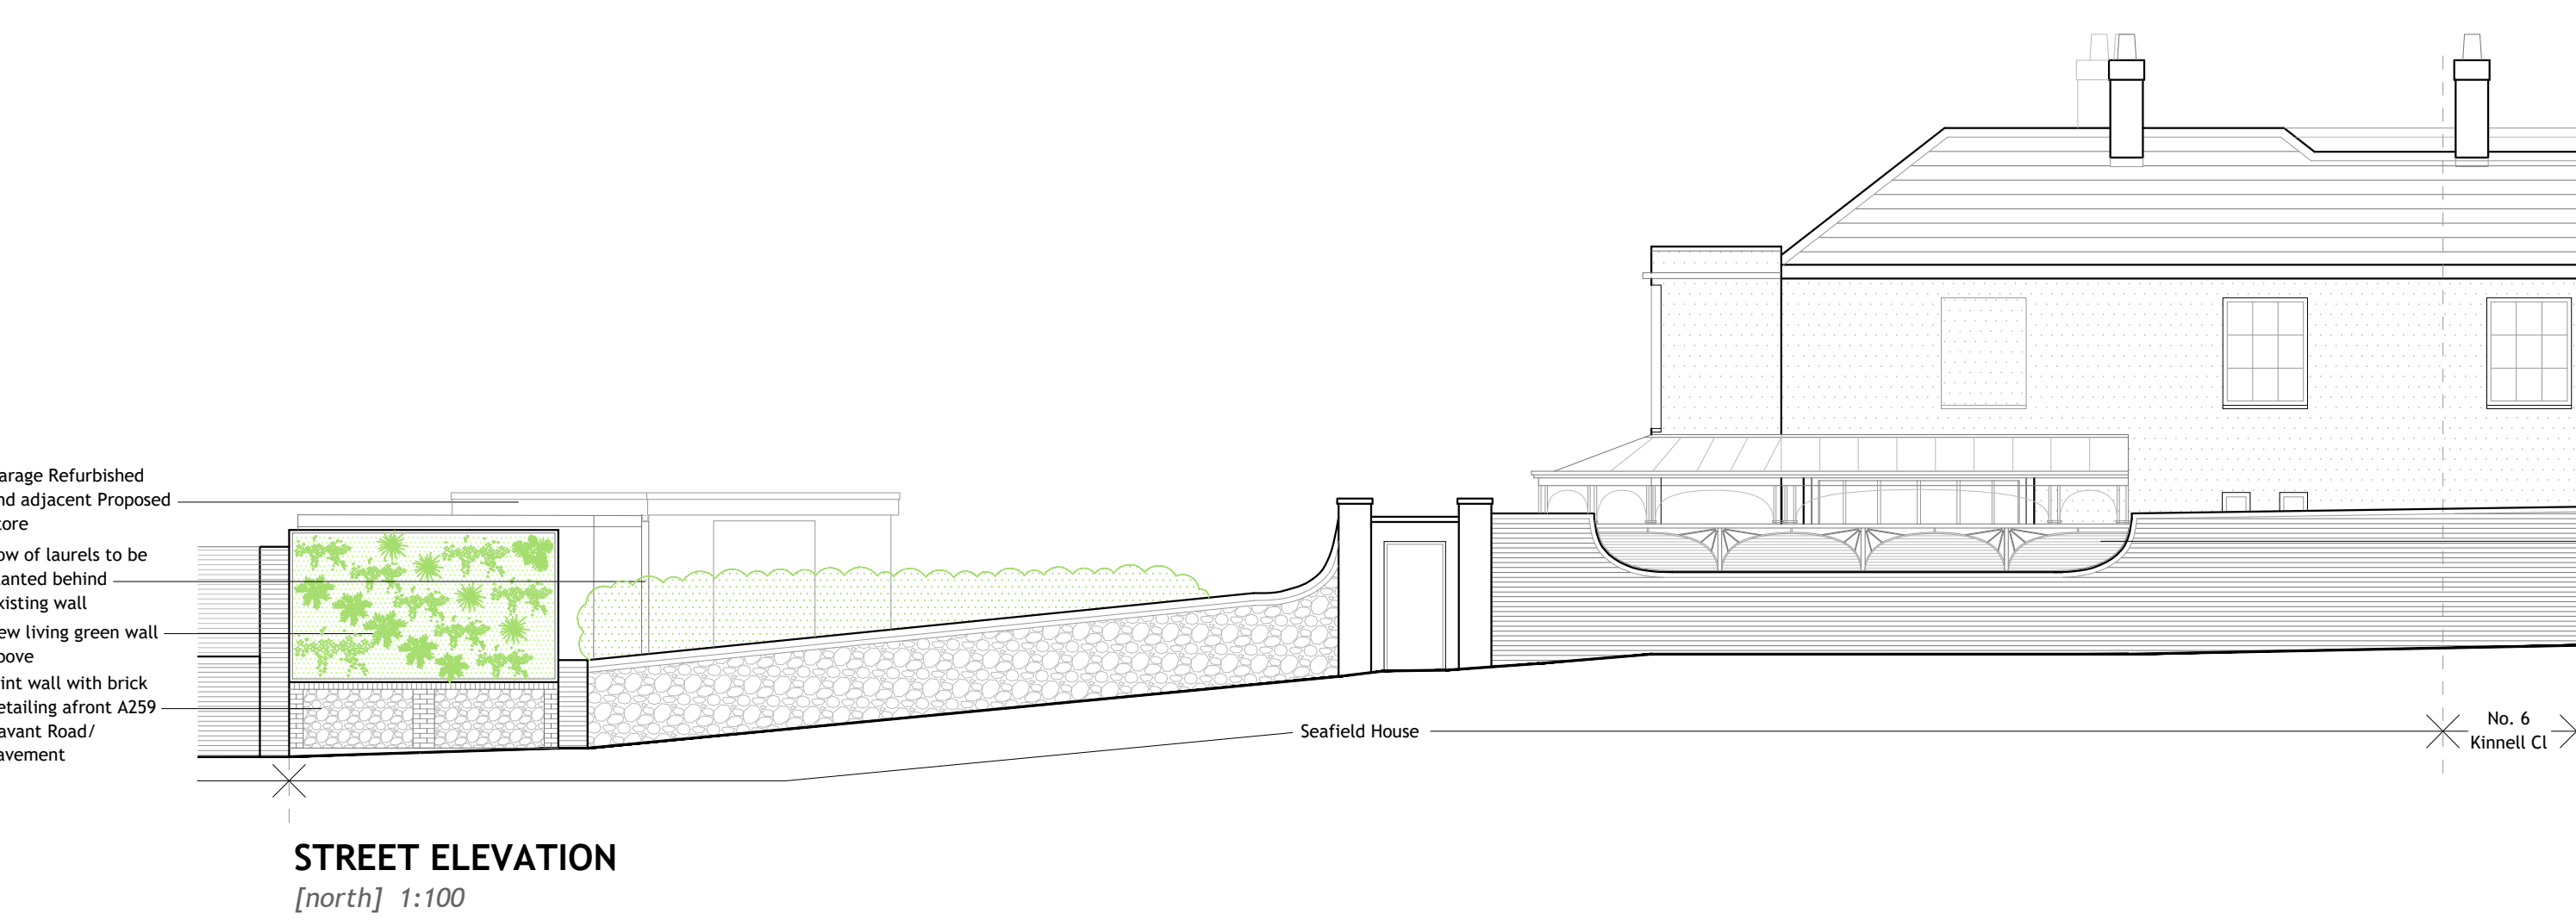

Ordnance Survey, (c) Crown Copyright 2021. All rights reserved. Licence number 100022432

10 0 10 20 30 40 50m

1:500

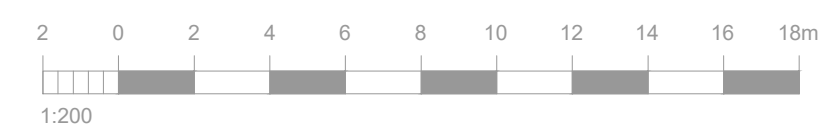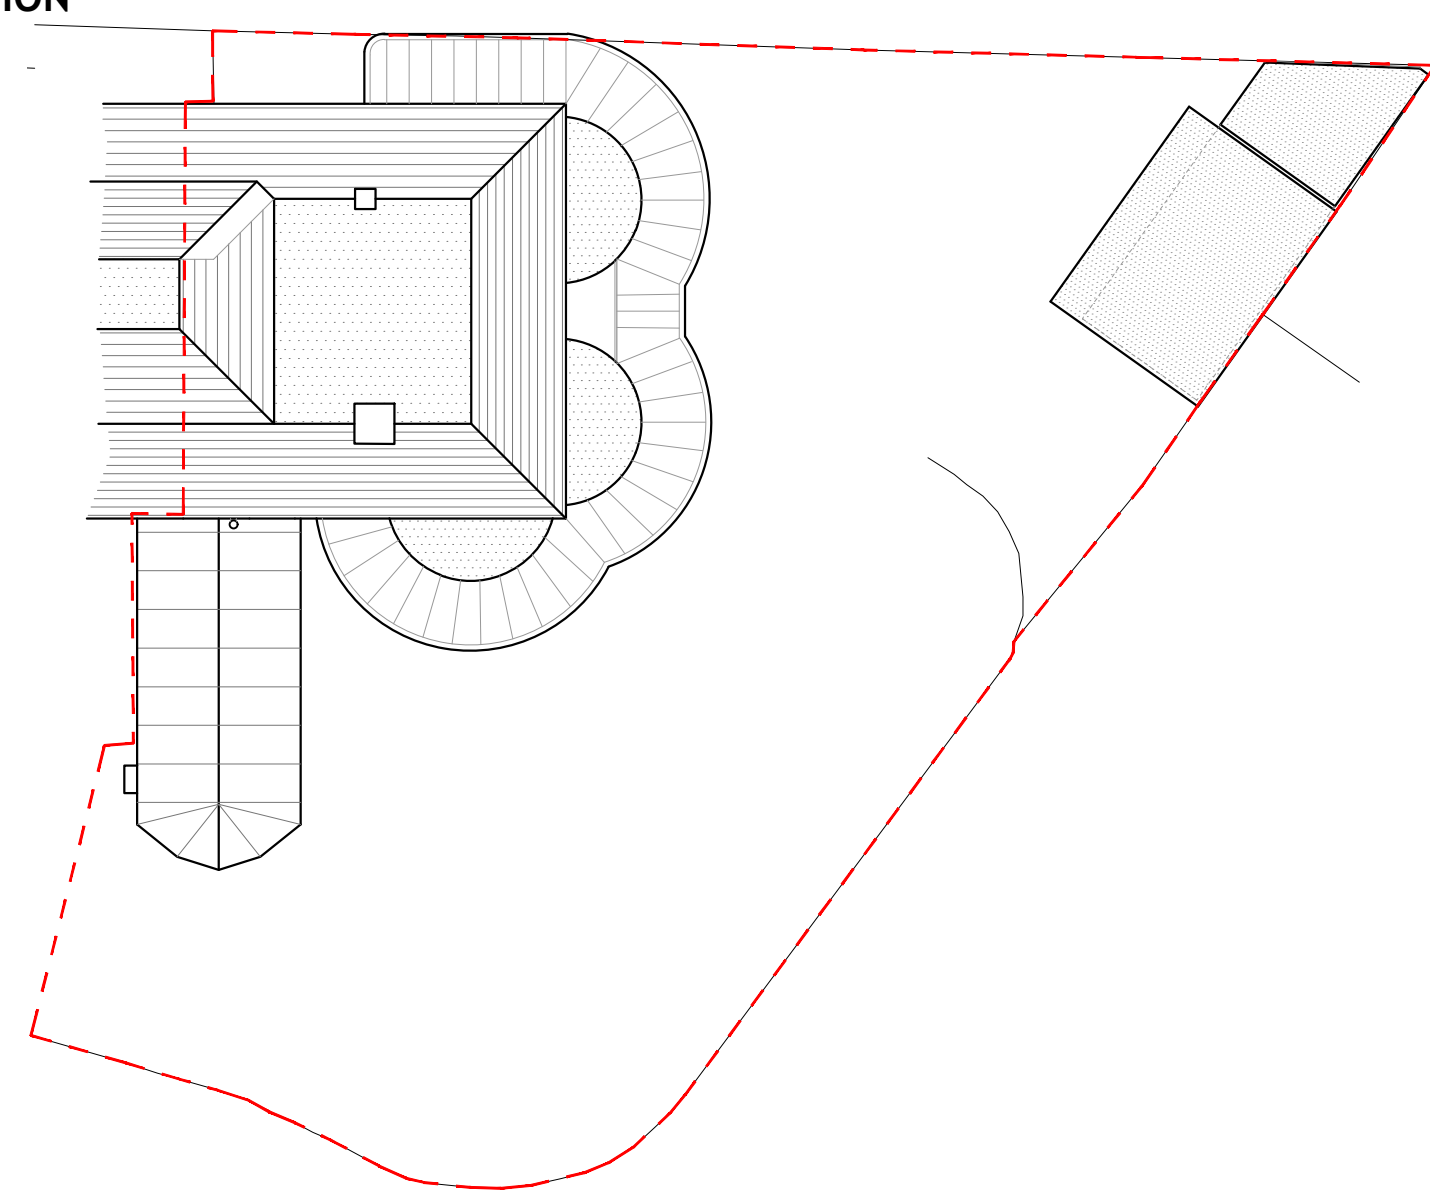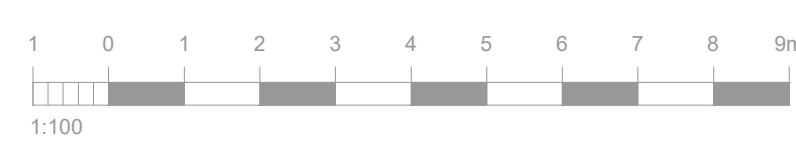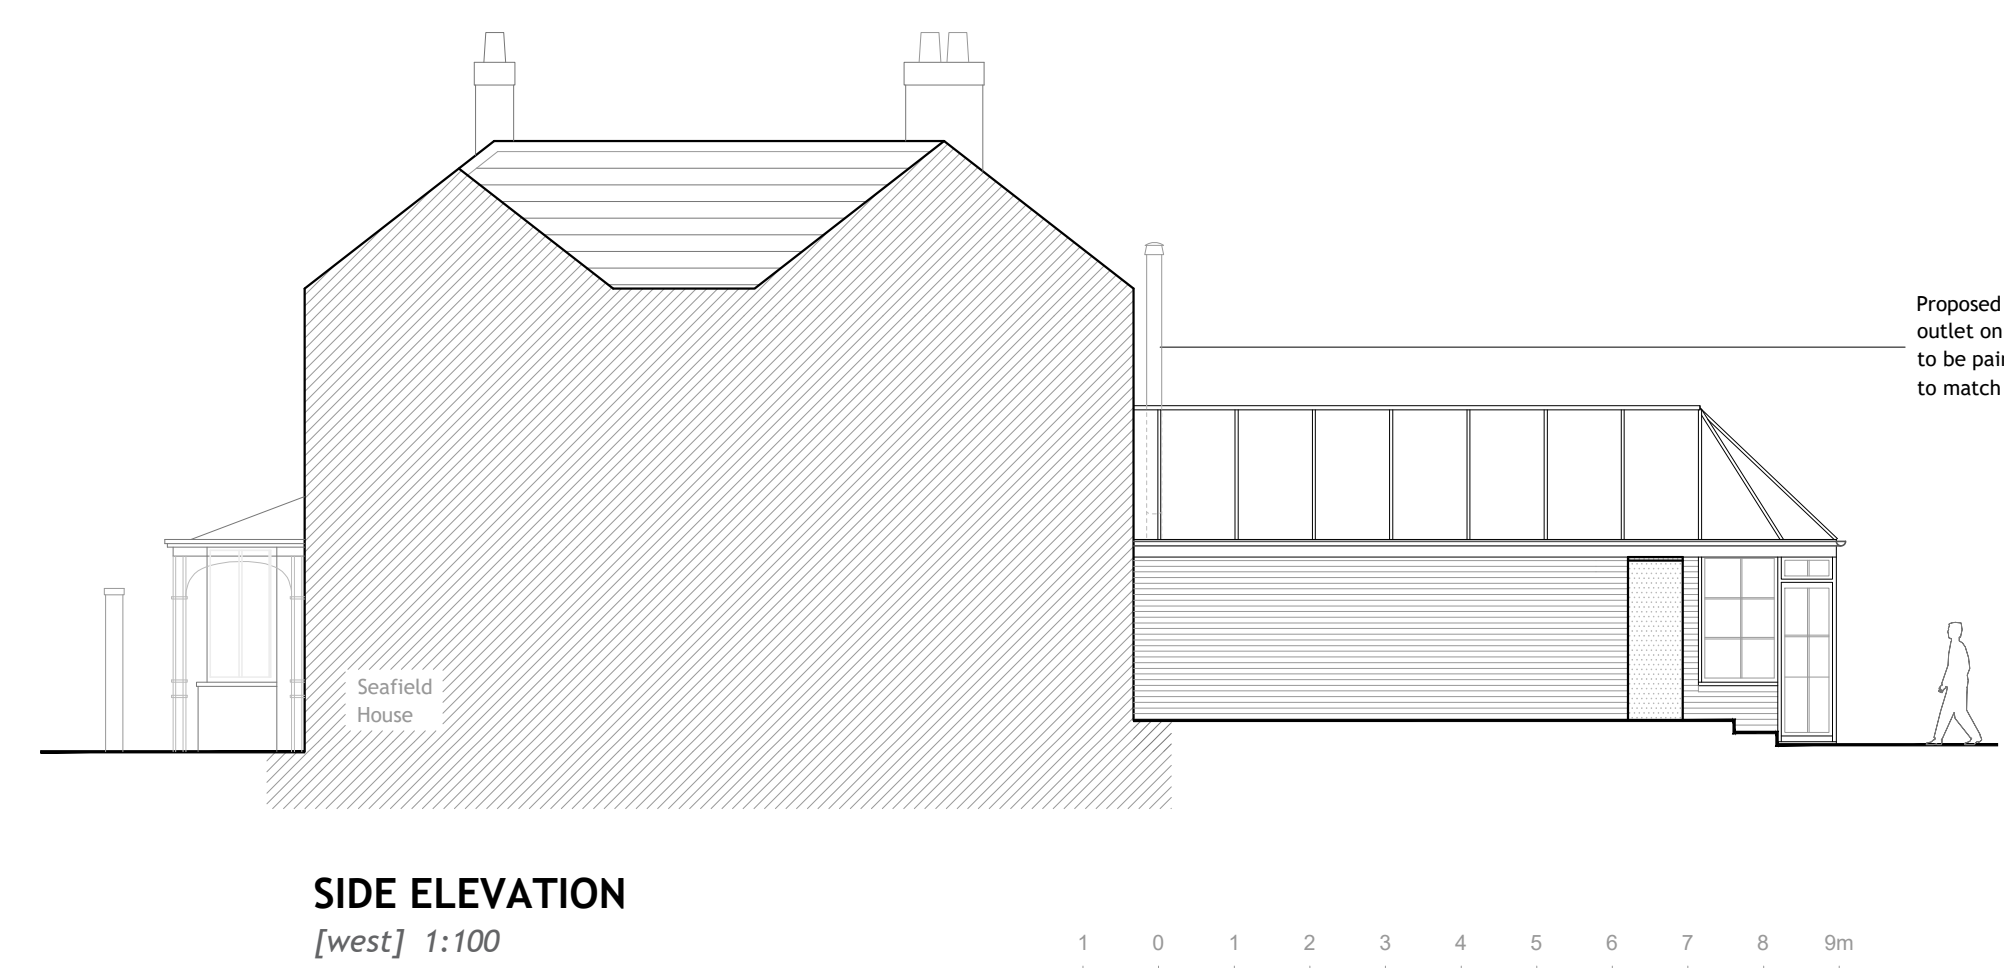

hd
architects

www.hdarchitects.co.uk

Helyer Davies Architects Ltd
1 The Old Flour Mill,
Emsworth, PO10 7BT
01243 370 715
mail@hdarchitects.co.uk

PROJECT
Seafield House
Kinnell Close
Emsworth
Hampshire
PO10 7HF

DRAWING
Proposed Plans & Elevations

SCALE
as noted @ A1

DATE Jan 2022

DRAWN EK

DRAWING NUMBER
21236-02

REVISION
A