




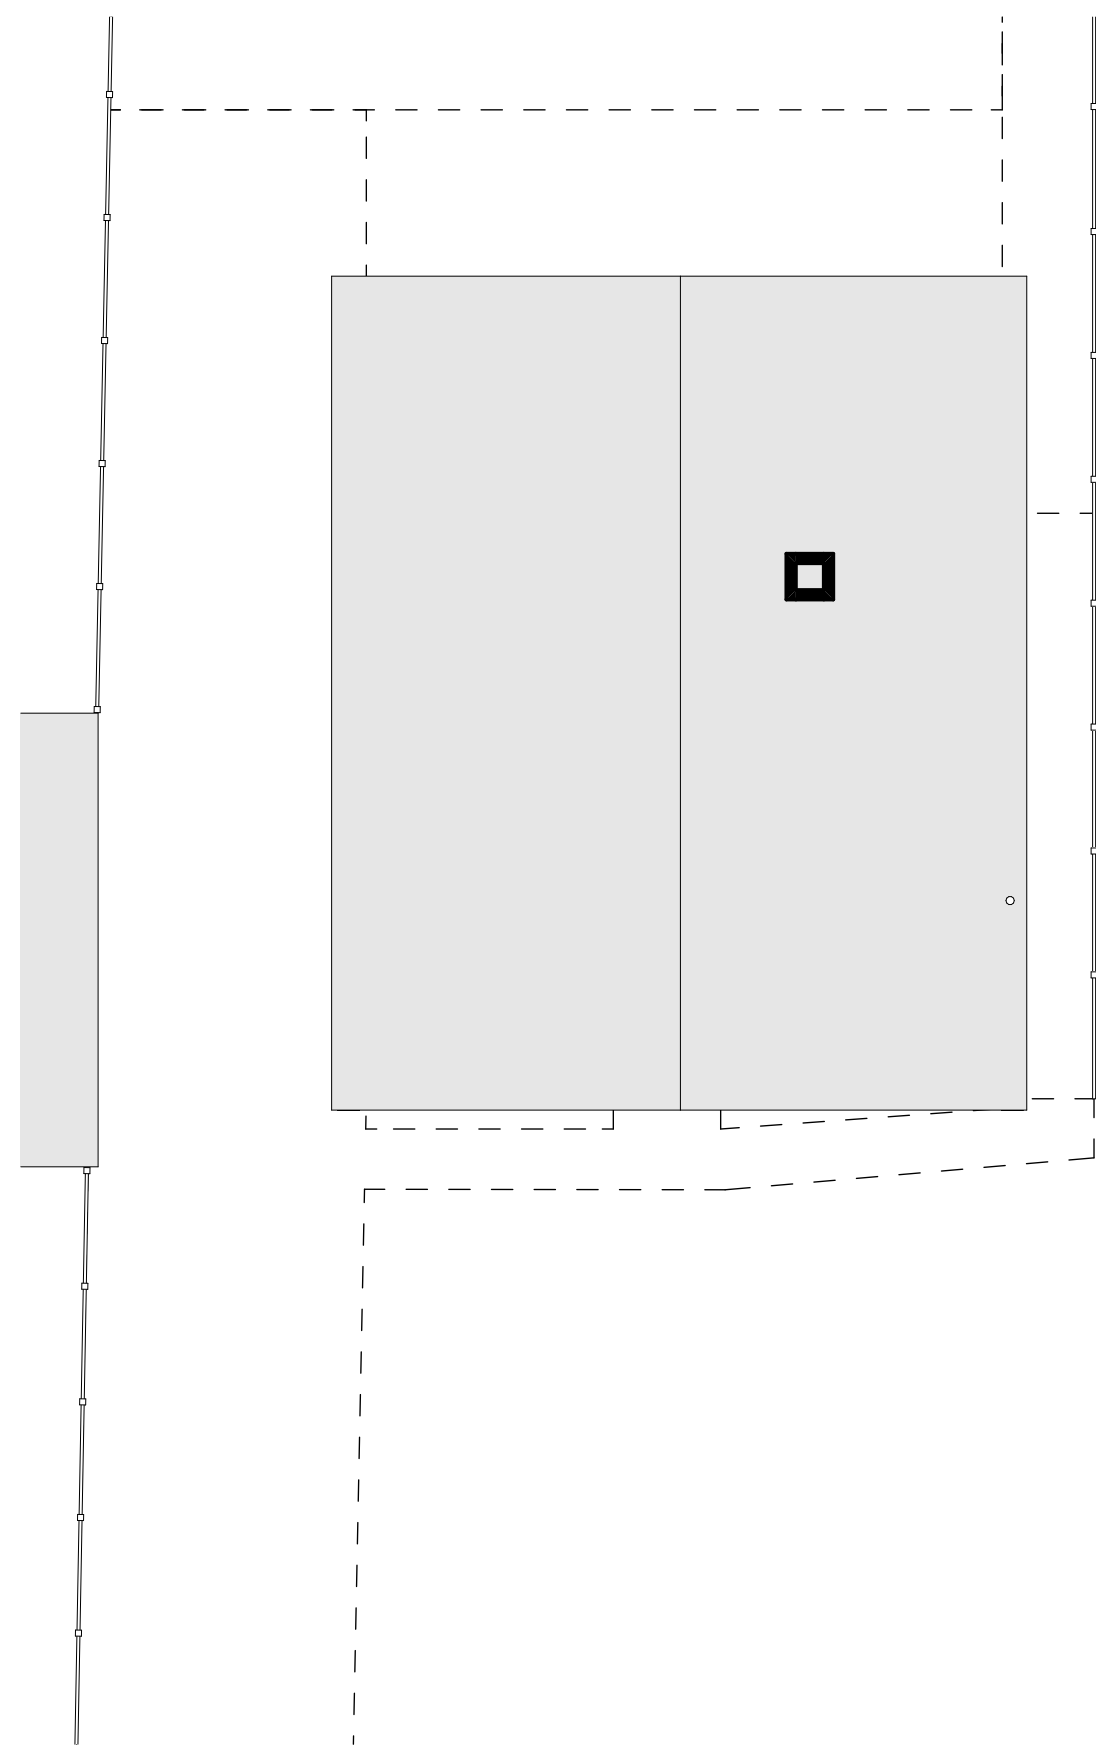


Existing Roof
1:100

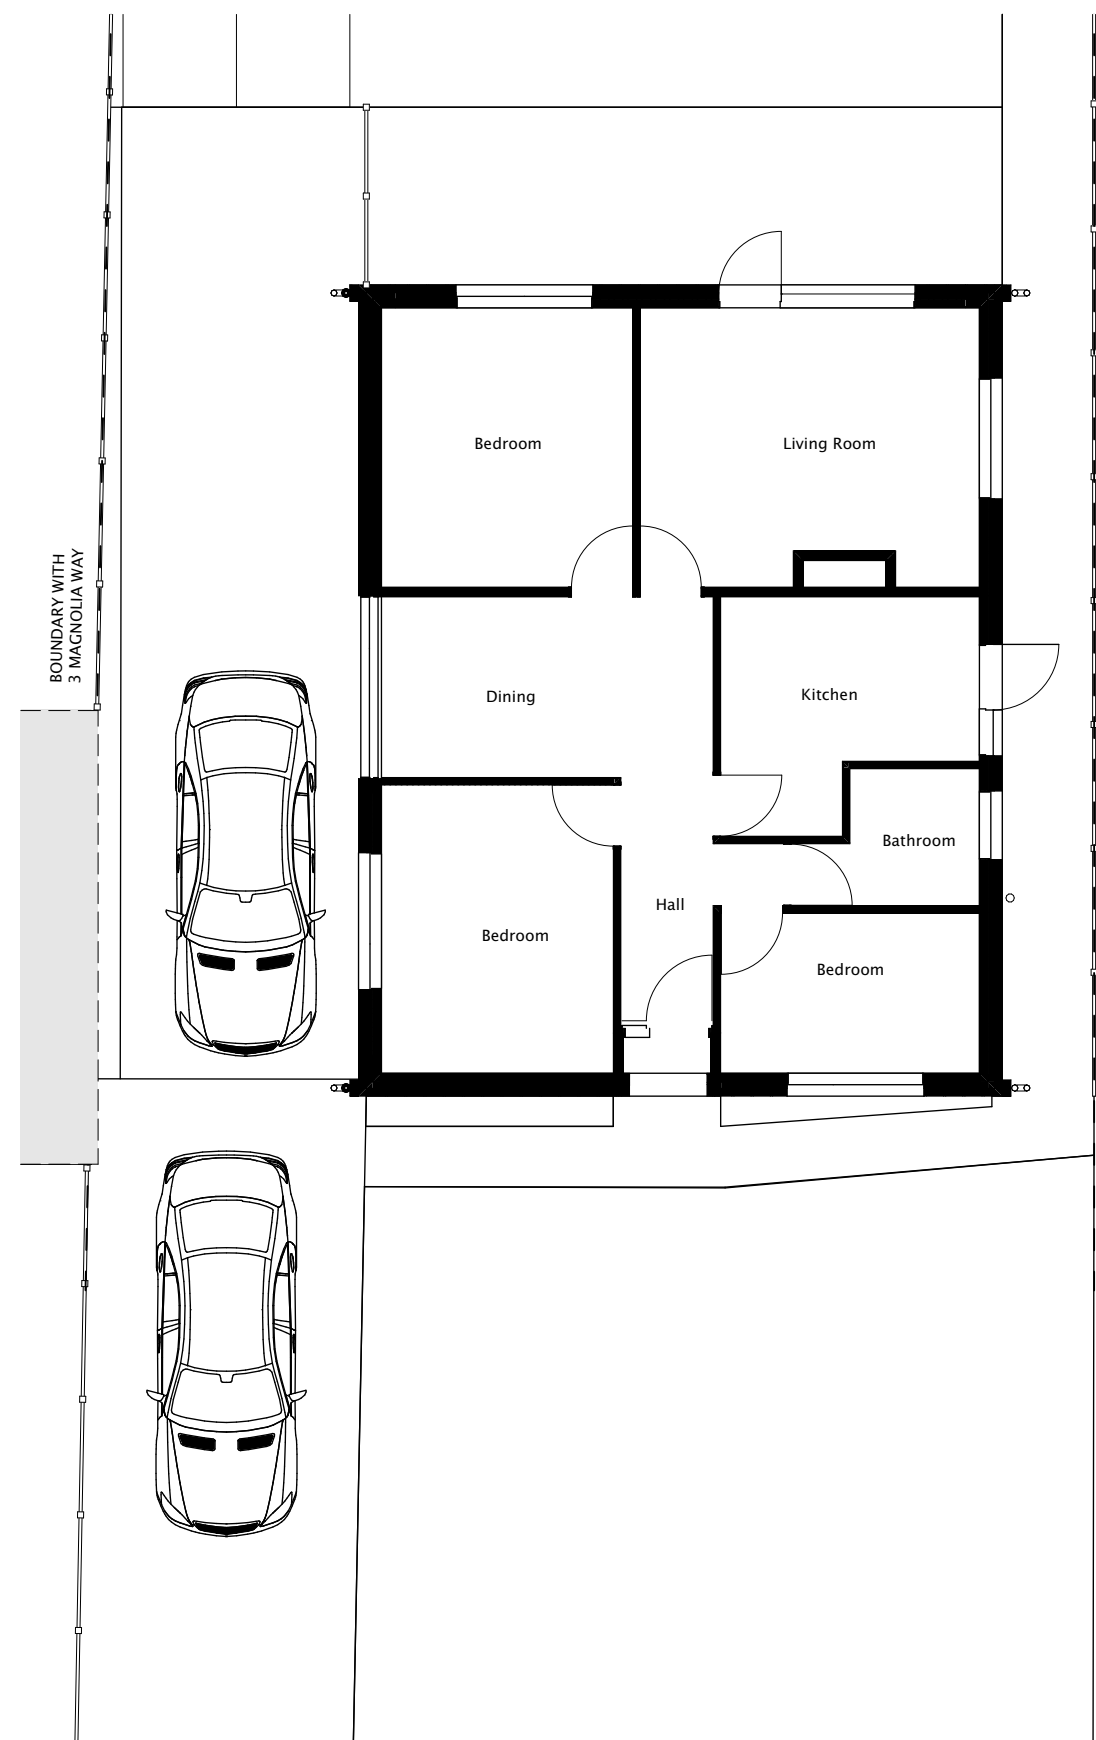

Existing Ground Floor
1:100

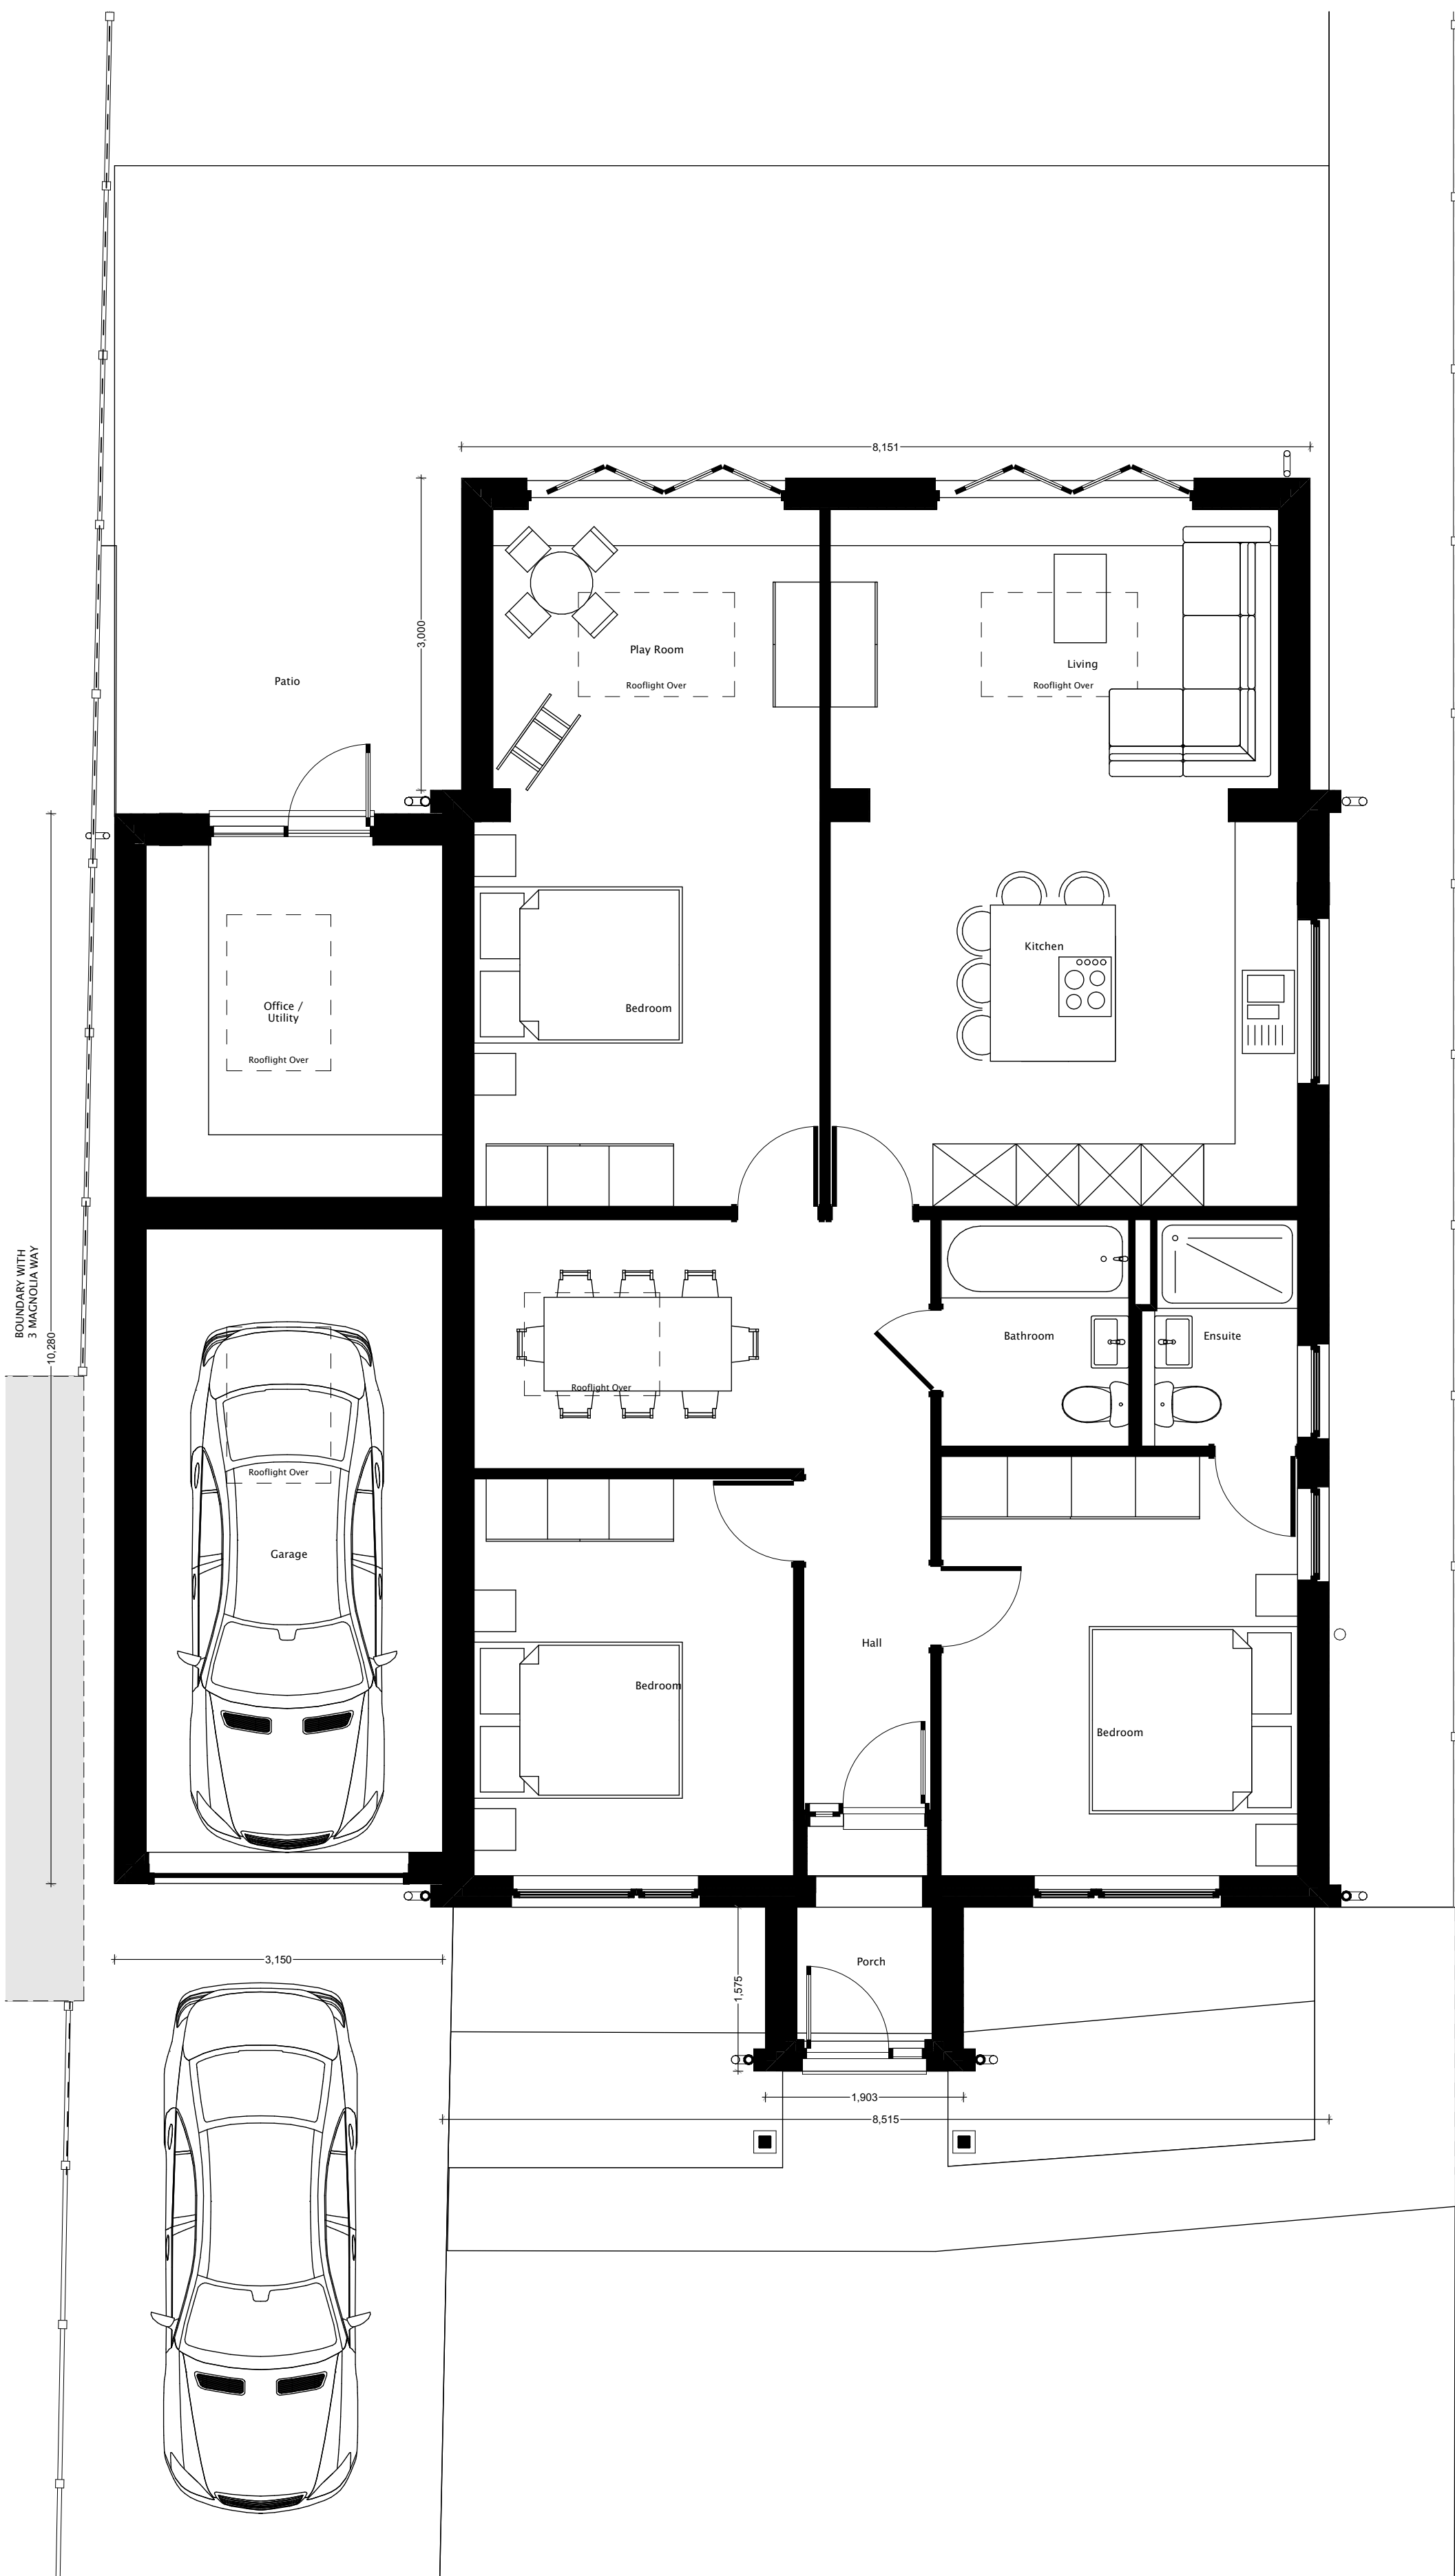

Proposed Ground Floor
1:50

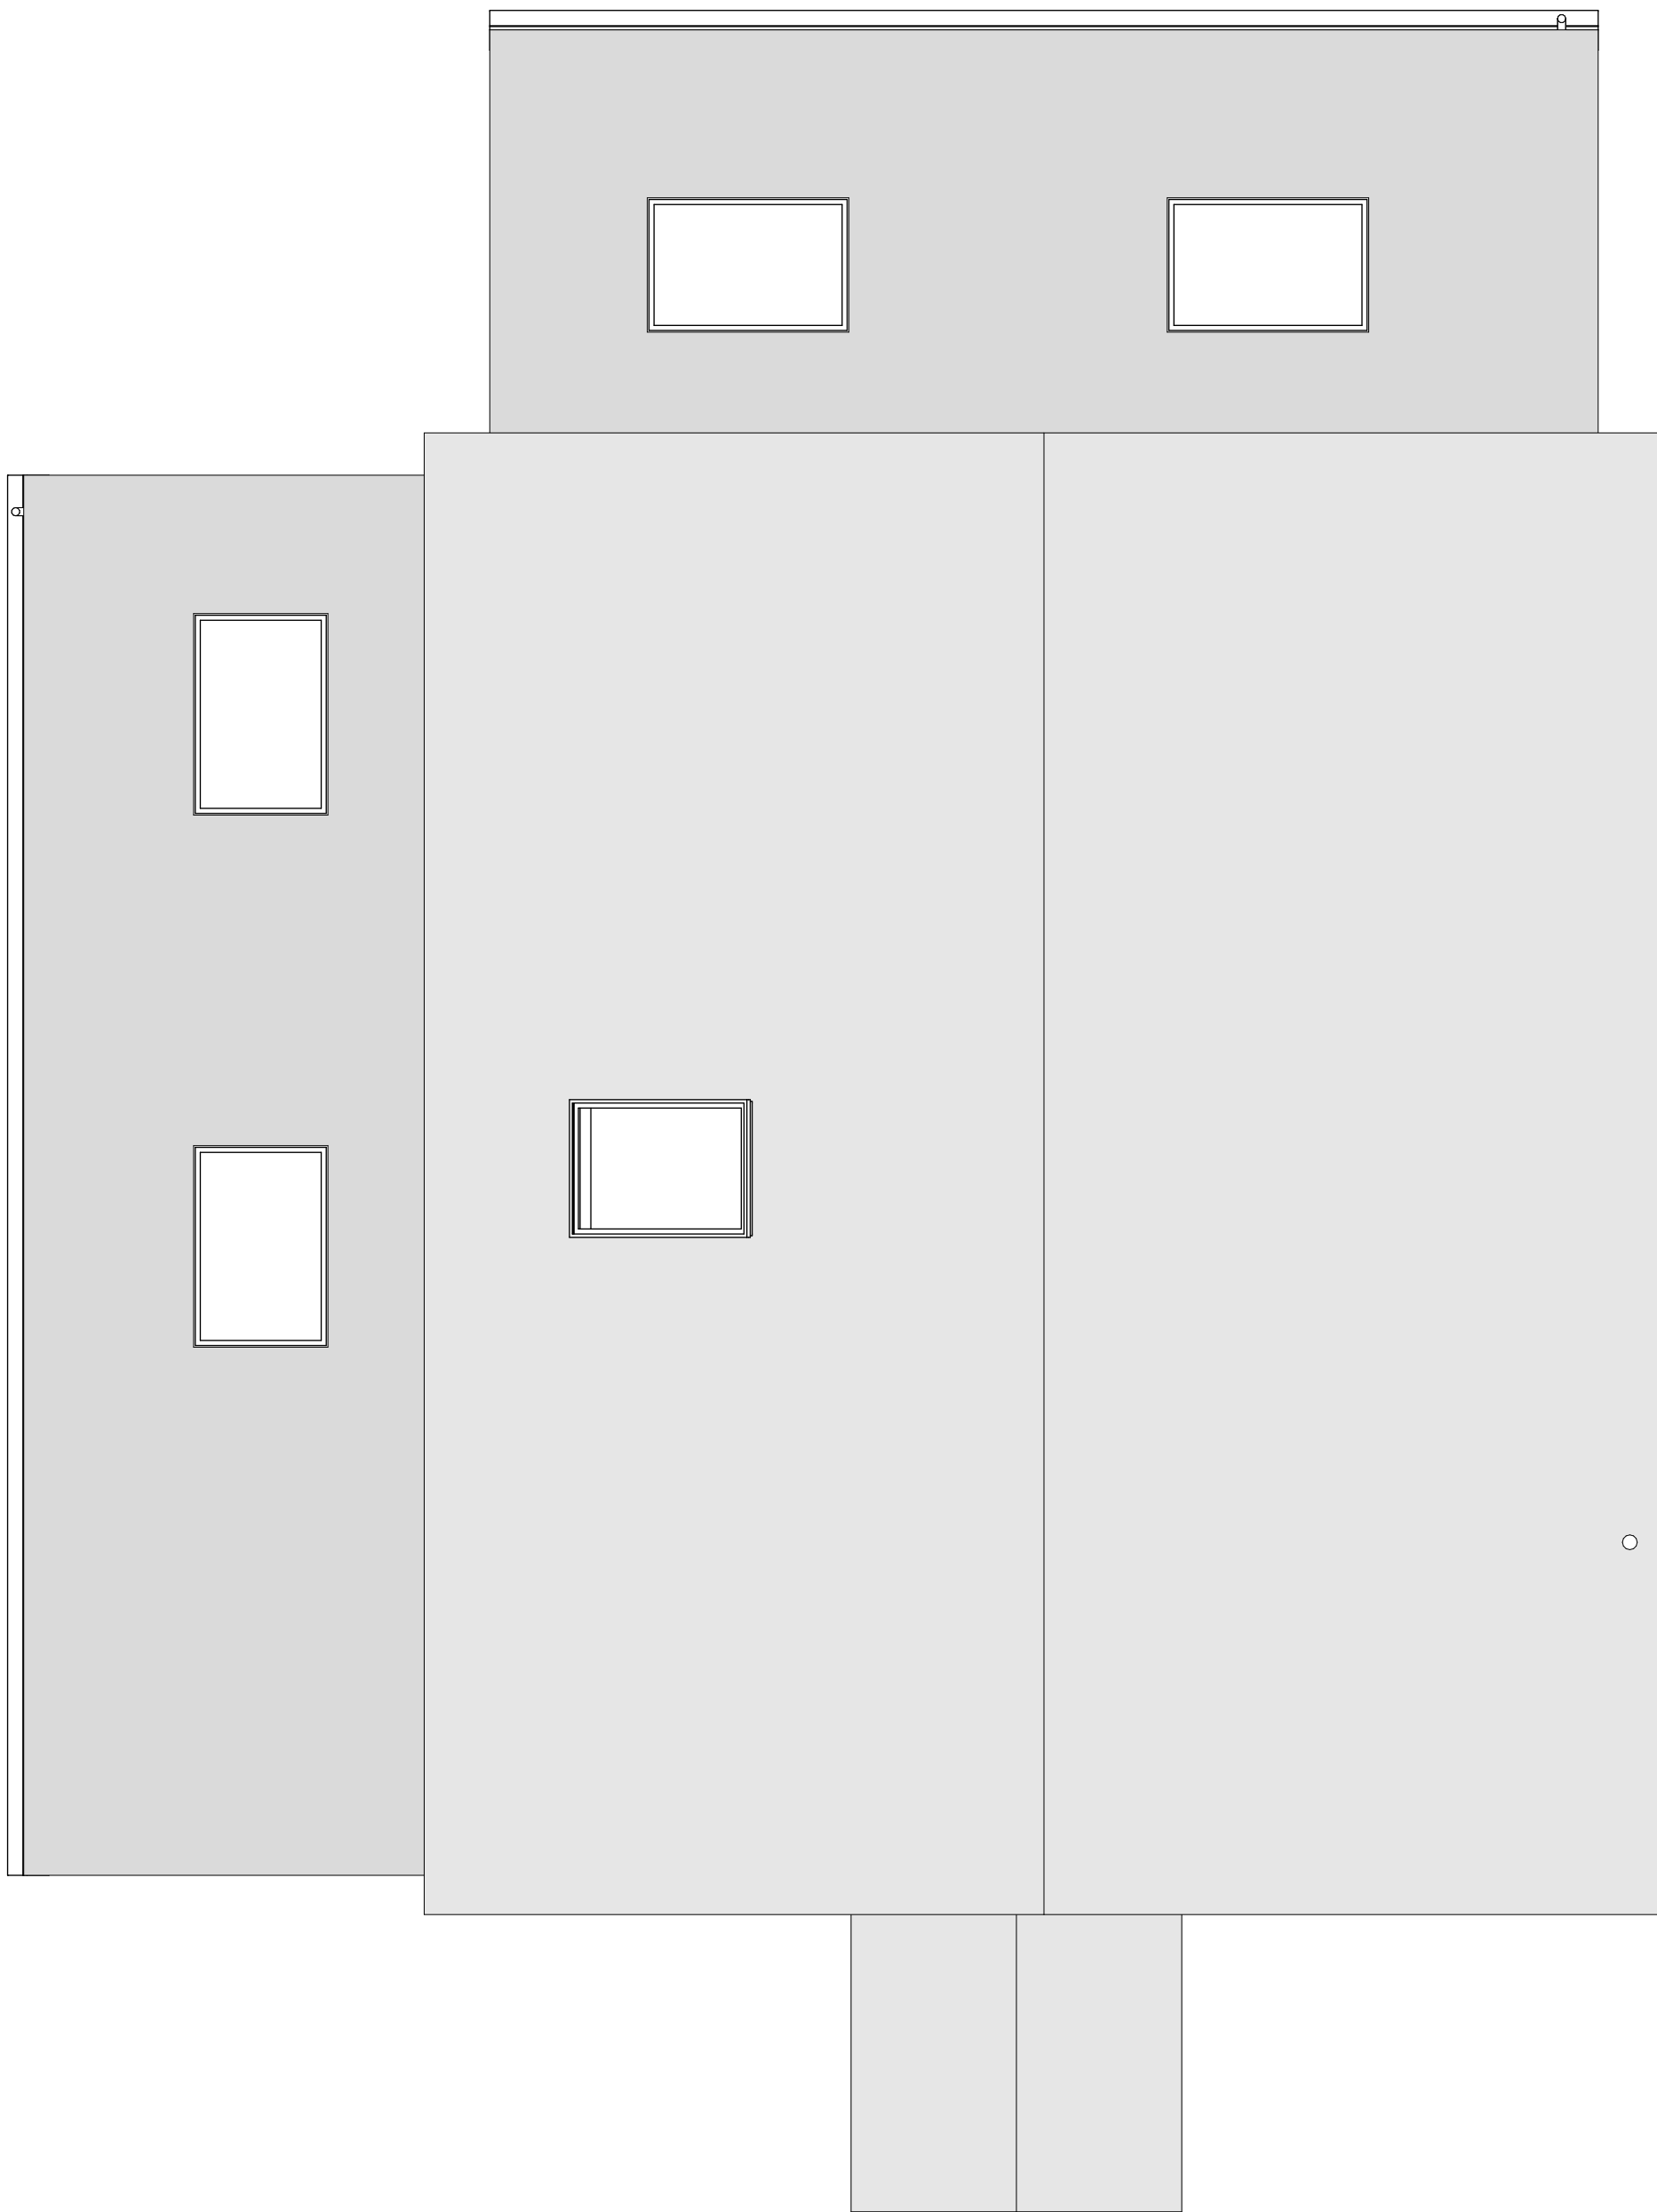

Proposed Roof
1:50

Design information is work in progress and subject to detail development & Client approval. Accommodation schedules and figures provided are subject to amendments following coordinated input by others in the design team. Dimensions must be checked on site with any discrepancies reported to the Architect for confirmation prior to any construction. Castings should not be finalised until approval /confirmation by relevant authorities and Client. Any topographical / Ordnance Survey information visible has prepared by a third party, no responsibility will be accepted for accuracy or completeness of the survey.

Rev	Date	Description
-	30.03.22	Planning Issue

SCALE 1:50
@A1 0 1000 2000 3000mm

SCALE 1:100
@A1 0 2000 4000 6000mm

CLIENT
P Groves
PROJECT
5 MAGNOLIA WAY, WATERLOOVILLE
DRAWN BY
RW
DATE
30.03.22
SCALE @A1
1:100, 1:50
TITLE

Plans Existing and Proposed