



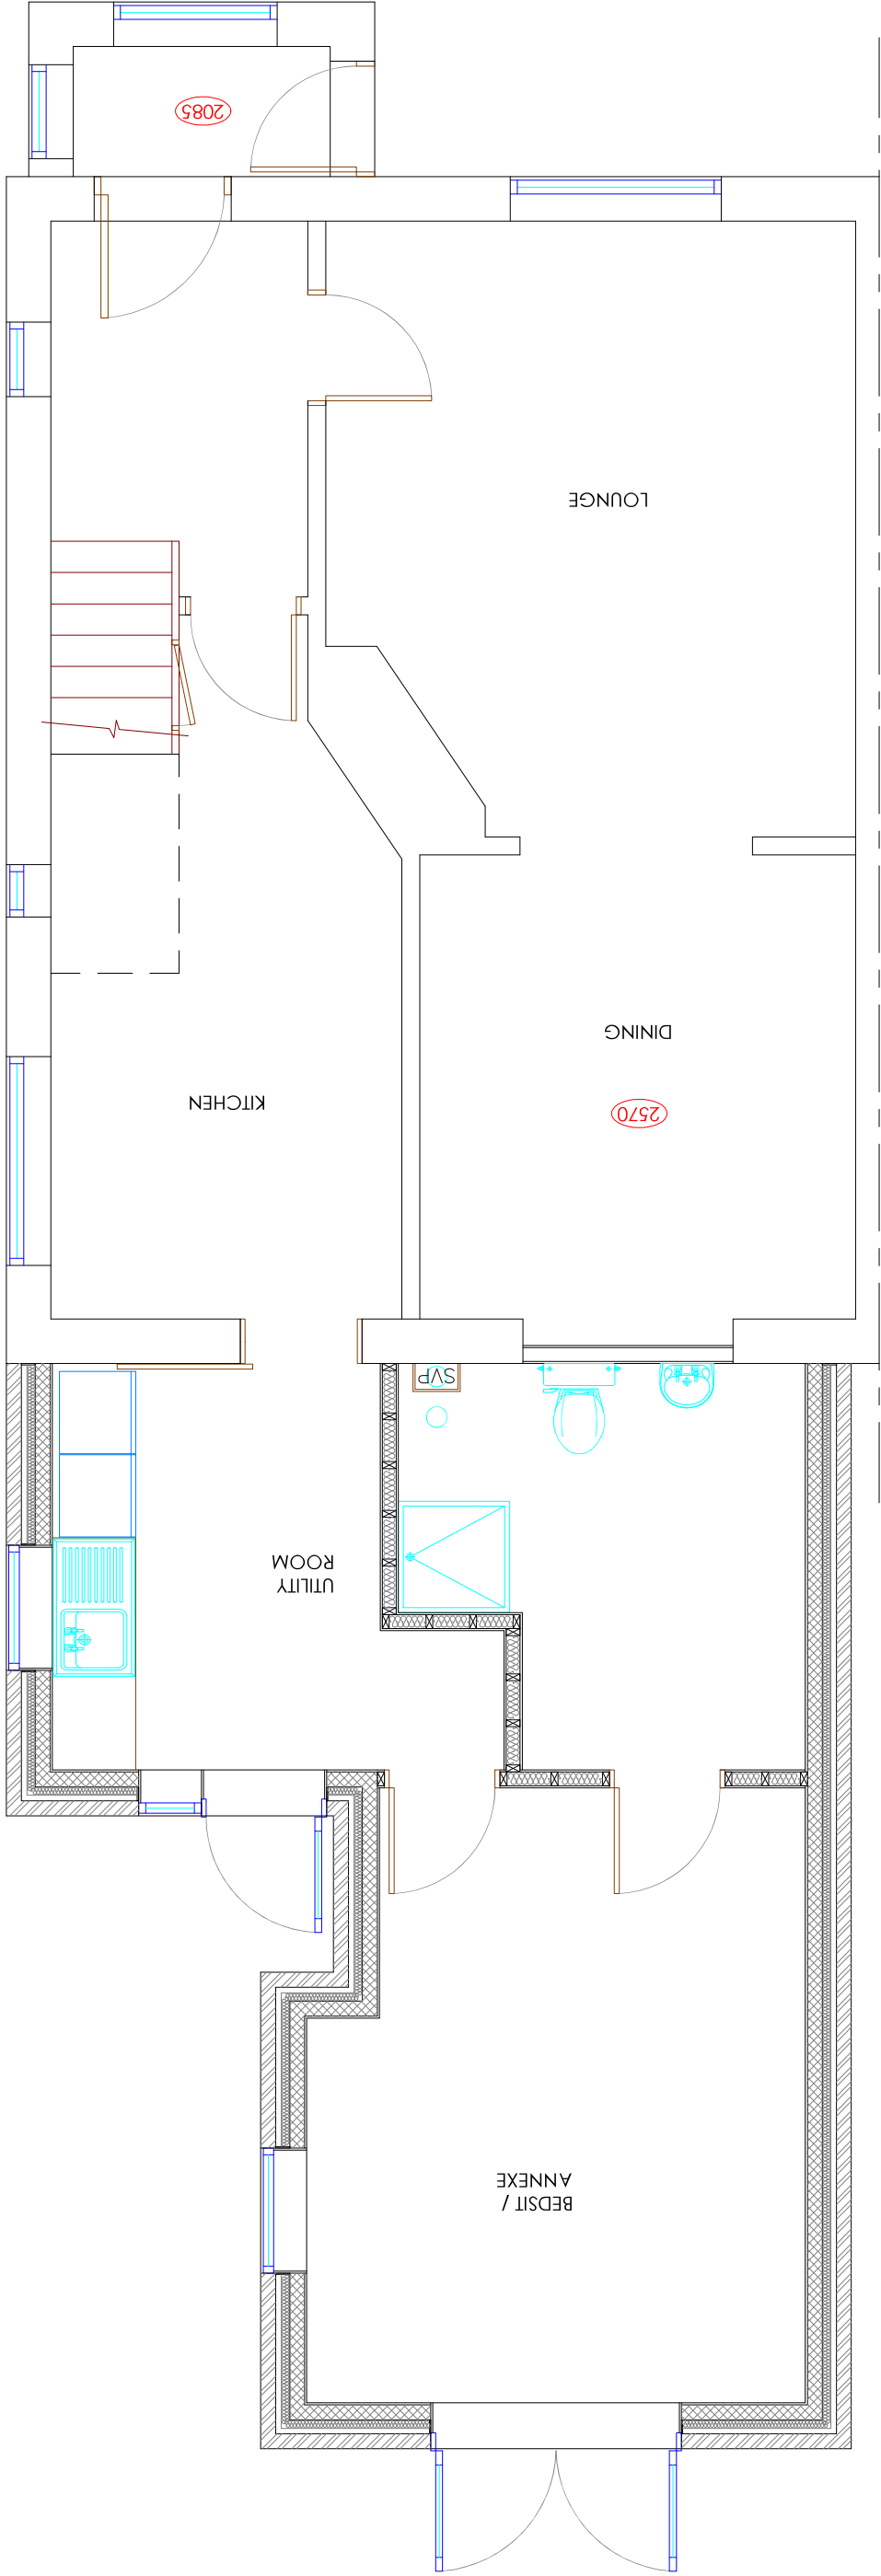

PROPOSED GROUND FLOOR

Copyright is reserved by GBS Designs and is issued on the condition that it is not copied or disclosed by or to any unauthorised persons without prior consent in writing from GBS Designs.
All dimensions to be checked on site
All structural elements to be specified by a suitably qualified structural engineer.

REV	DESCRIPTION	DRAWN	DATE
-	Initial design	GBS	26.07.21
A	Design options	GBS	31.08.21
B	Selected design developed into full scheme	GBS	08.09.21

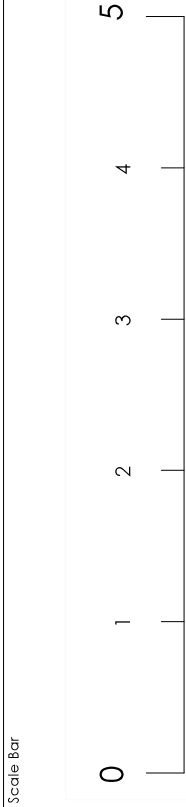

Drawing Ref	Drawing Title
BEECHWOOD 05	14 Beechwood Ave Waterlooville Hampshire PO7 7LR

Scale at A1	Scale at A3
1:25	1:50

Date	Drawn by
08 JUNE 2021	GBS



CAD - ARCHITECTURE - DESIGN

6 Shillinglee Waterlooville
Hampshire PO7 5RW
Tel 023 9225 8315
www.gbsimages.co.uk