




CAD

Critchley Architecture And Design Ltd.
Contact: 02392 474 919 | info@caad.online
The Old Brewery, 15E South Street, Havant, PO9 1BU

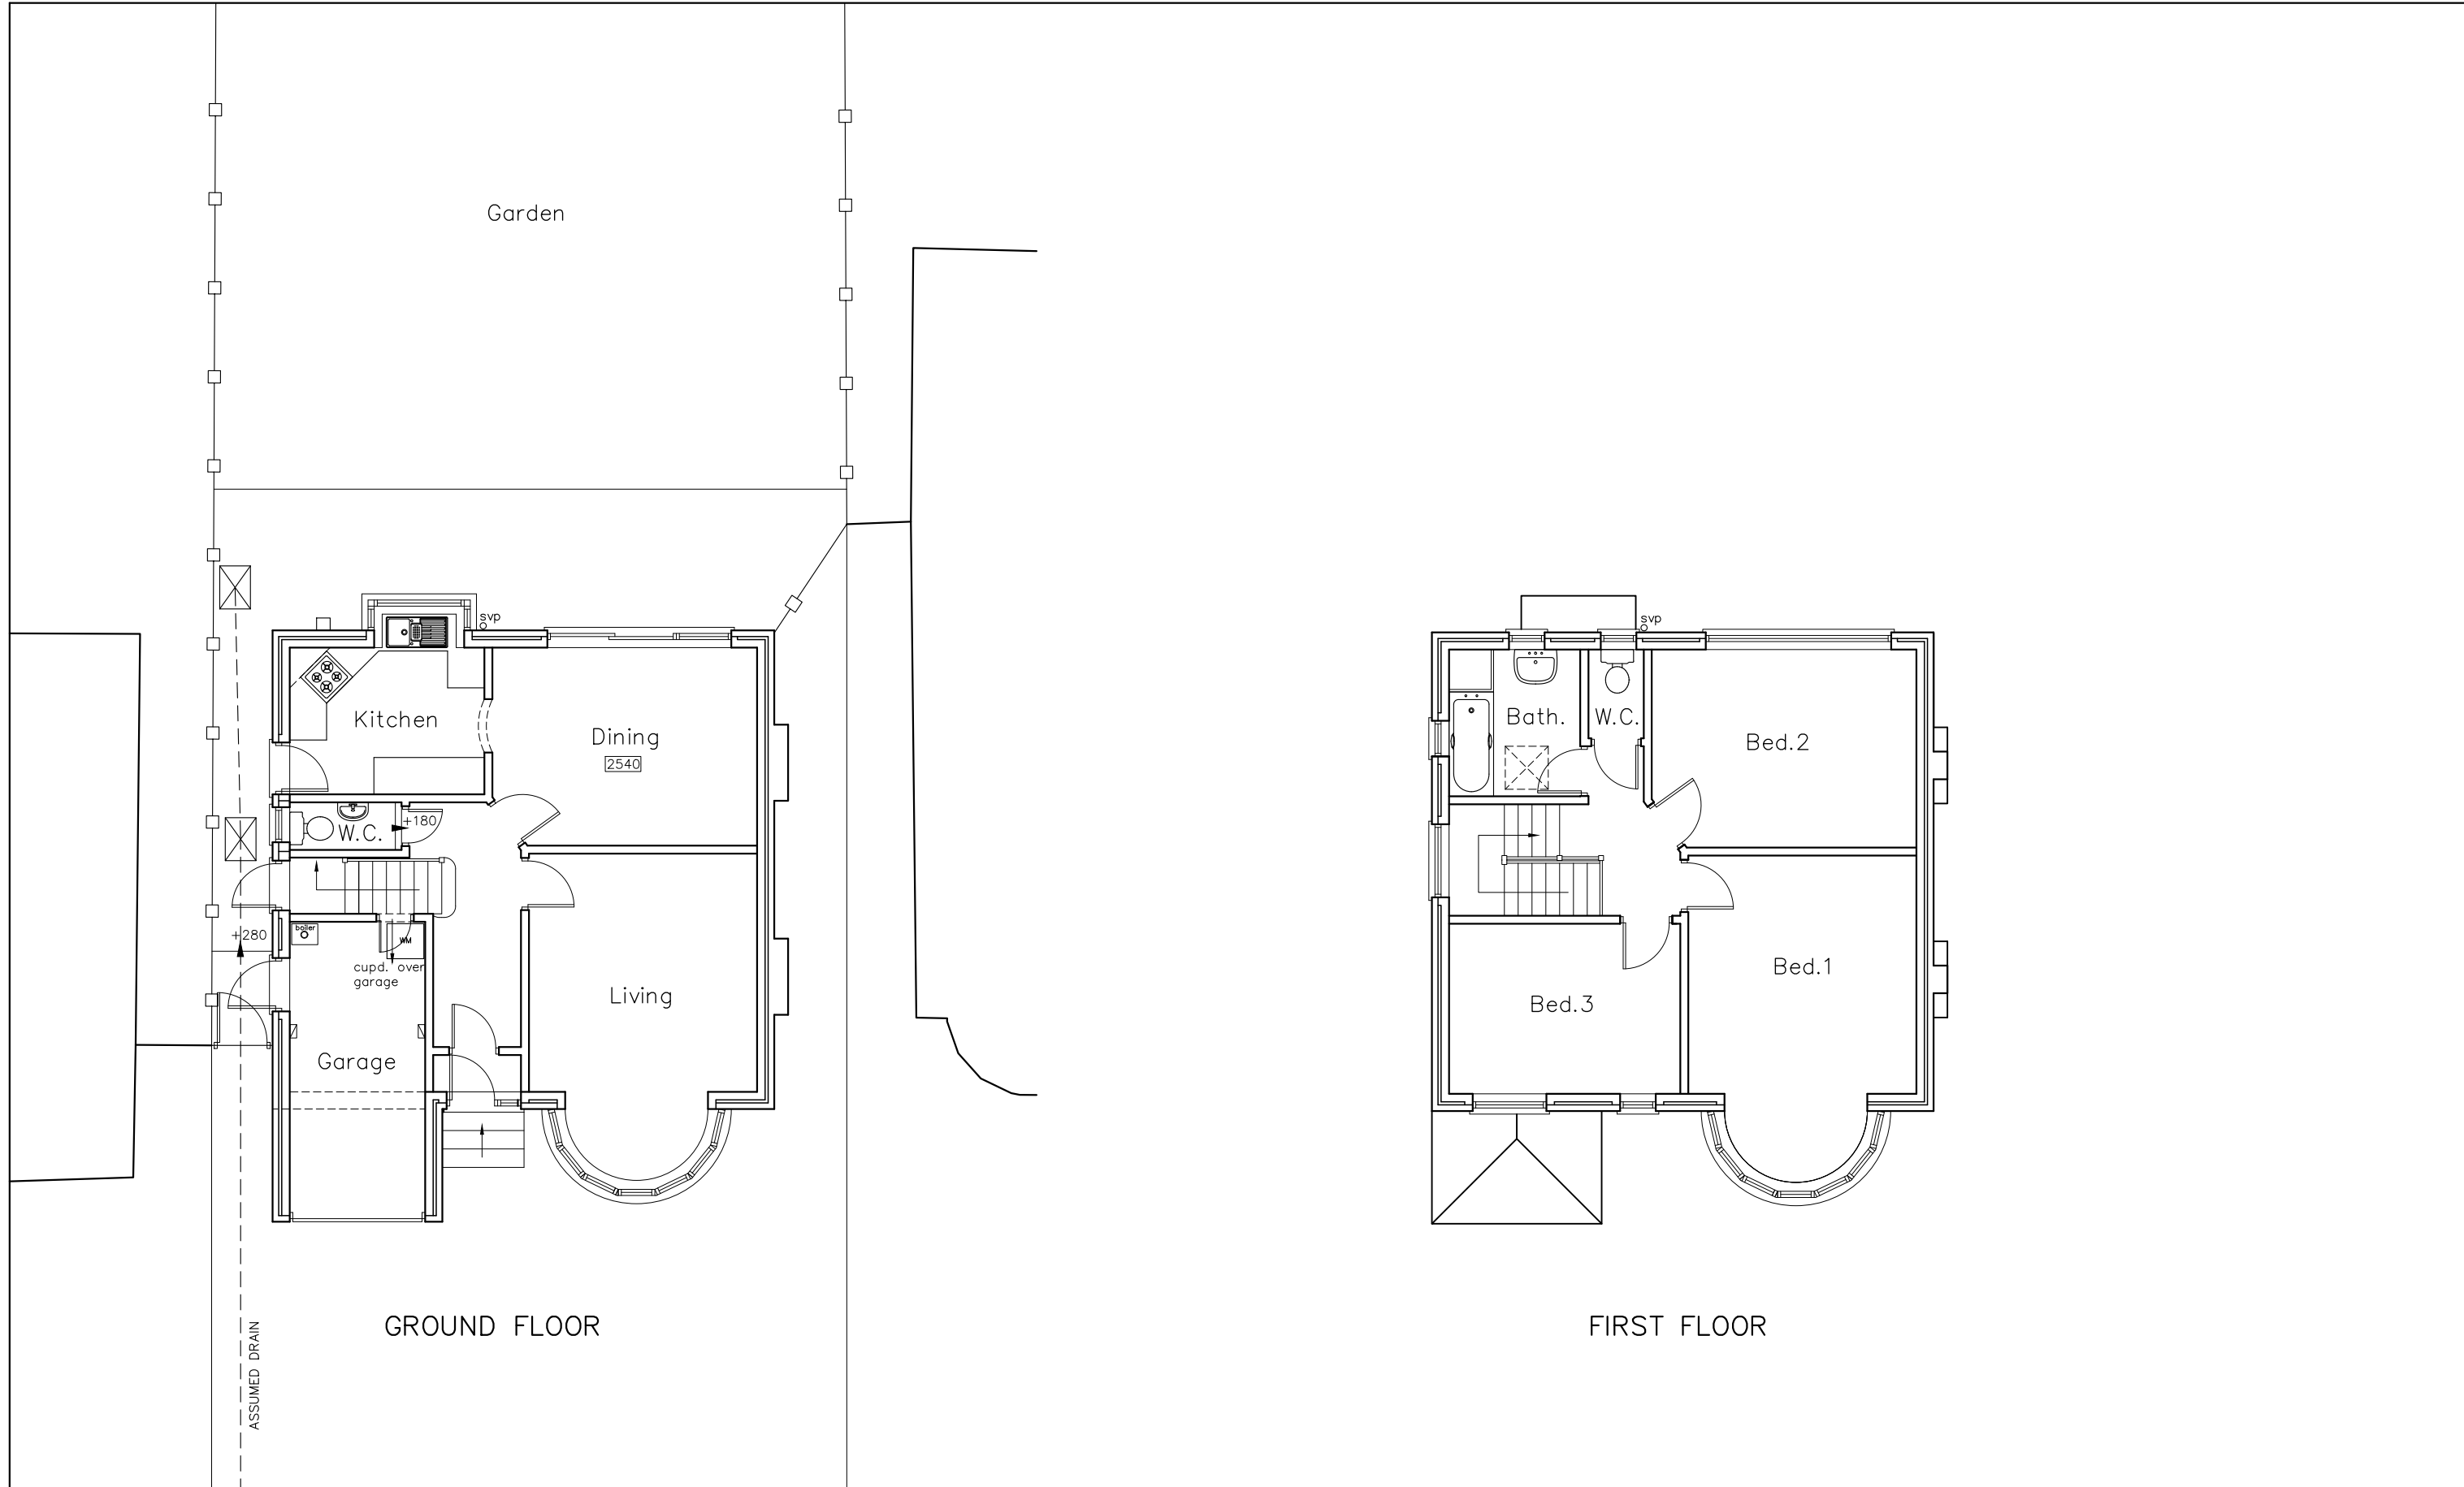

EXISTING PLANS

Revisions	a) Note/Date/Initial
	b)
	c)
	d)

23 Auriol Drive,
Bedhampton,
Havant
PO9 3LR

Scale A1=1:50, A3=1:100
Drawn JHL
Date 20/07/2021

21084-201⁰

10m

20m

30m

40m