


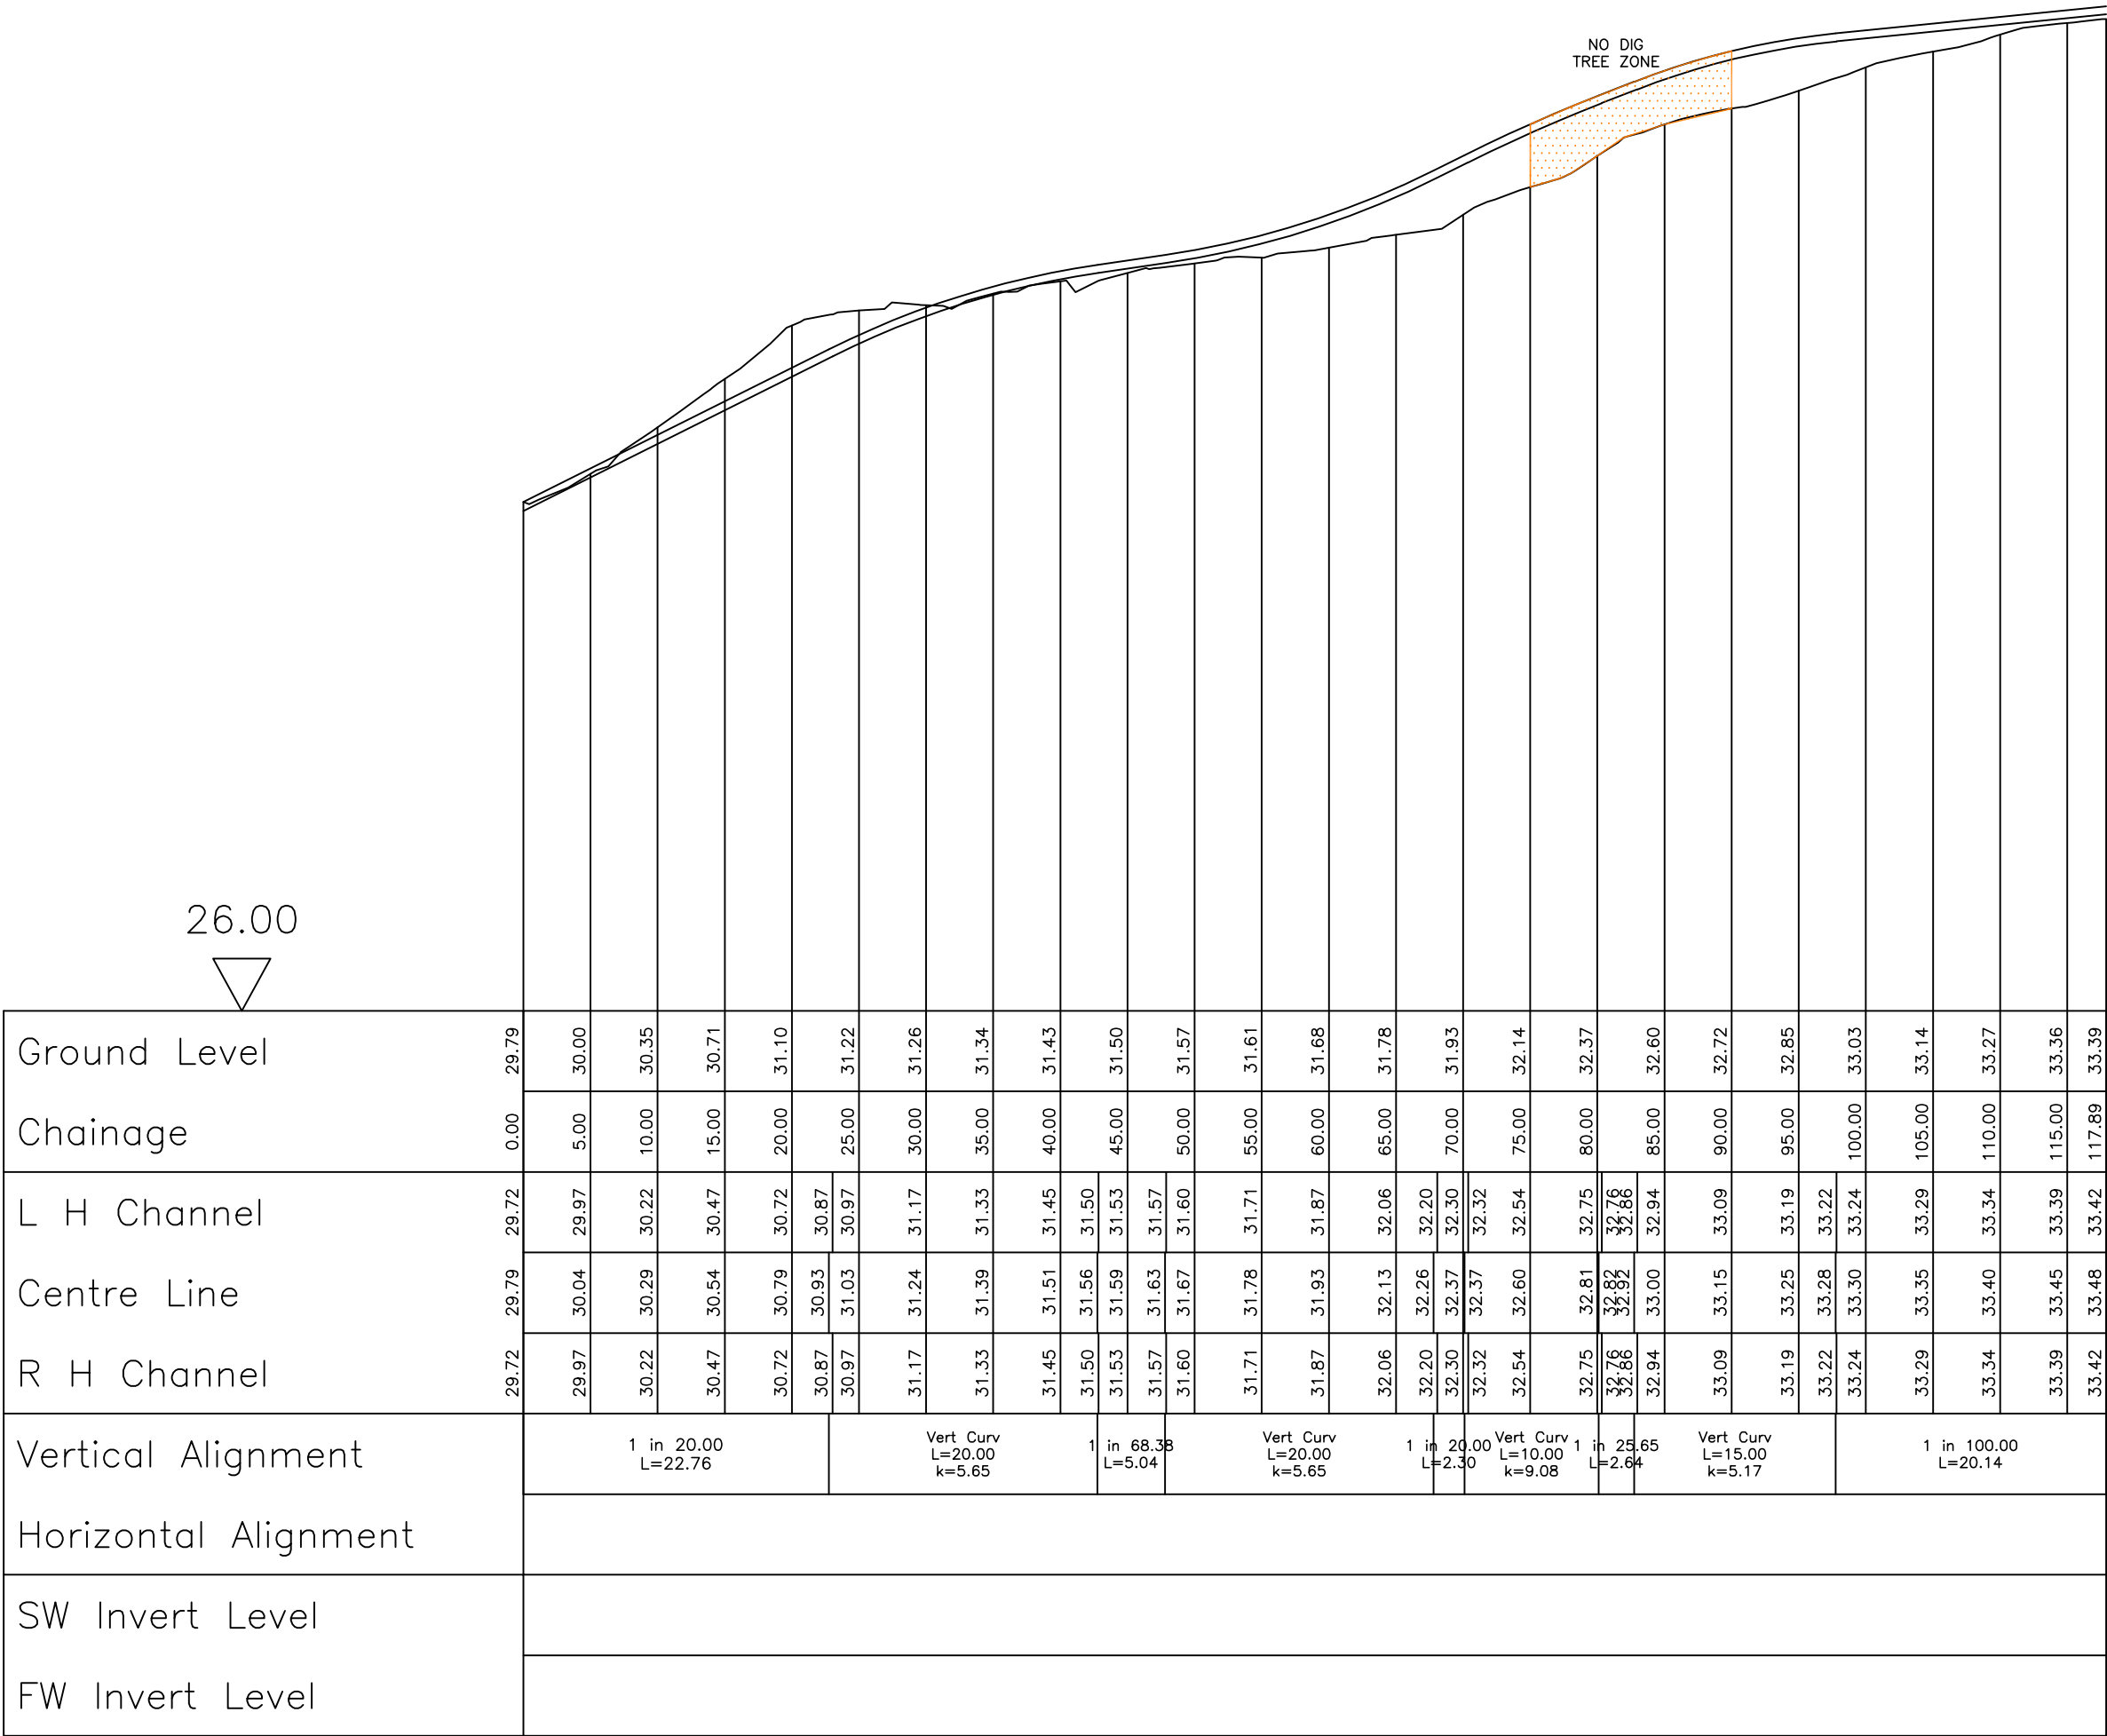

Road 4
Horiz. 1:500 Vert. 1:50

P1	04.05.21	First Issue		KTG	KTG
REV. No.	DATE	DESCRIPTION		DRAWN	CHECKED
Client				MJA CONSULTING CIVIL & STRUCTURAL ENGINEERS Ipsum Court, 24 The Quadrant, Abingdon Science Park, Abingdon Oxon, OX14 3YS Tel: 01235 555173 Email: mail@mjaconsulting.co.uk	
Project		Southleigh Park Eastleigh Road			
Title		Highway sections			
		Scale: 1@500@A1		Status: PRELIMINARY	
		Drawn: KTG	Project Engineer: KTG	MJA Project No: 6281	Date: 26/11/2021
		Drawing Number: 6281—MJA—SW—XX—DR—C—101			Rev: P1