



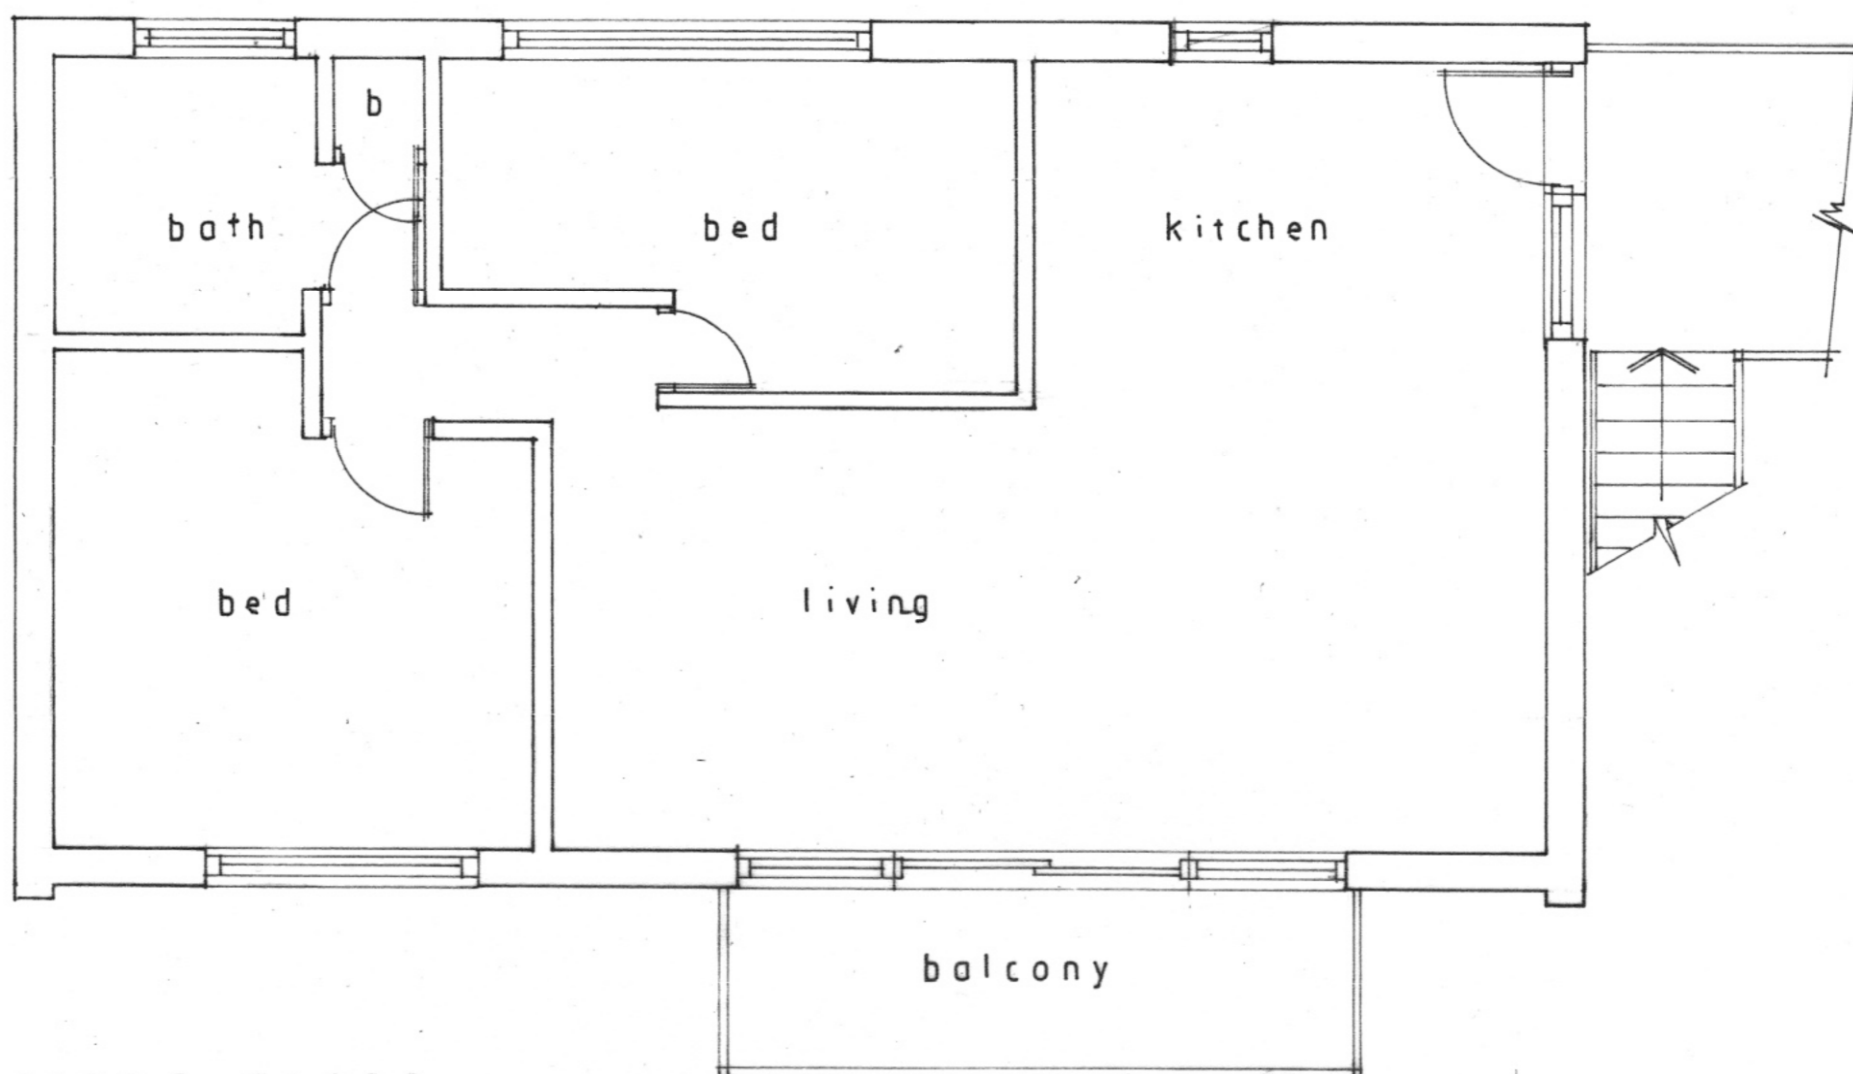

FIRST FLOOR

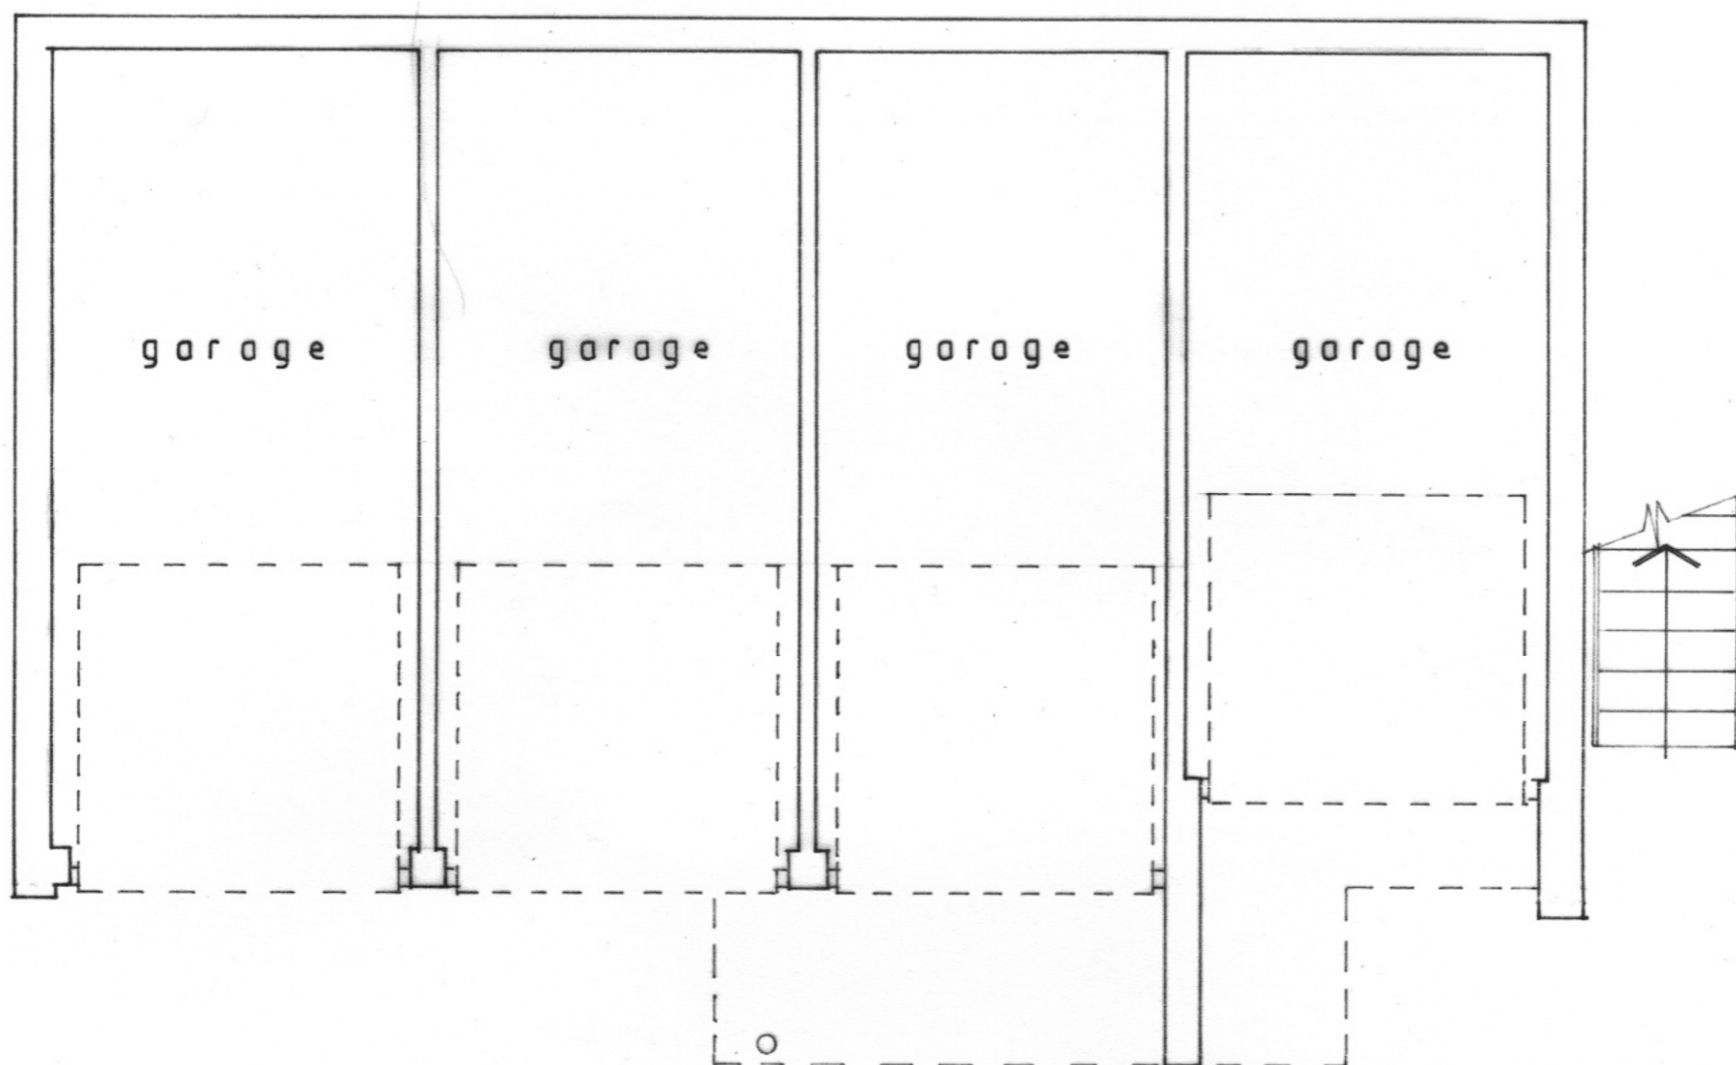

GROUND FLOOR 1 : 50

