


Location of
new windsurf
Lockers

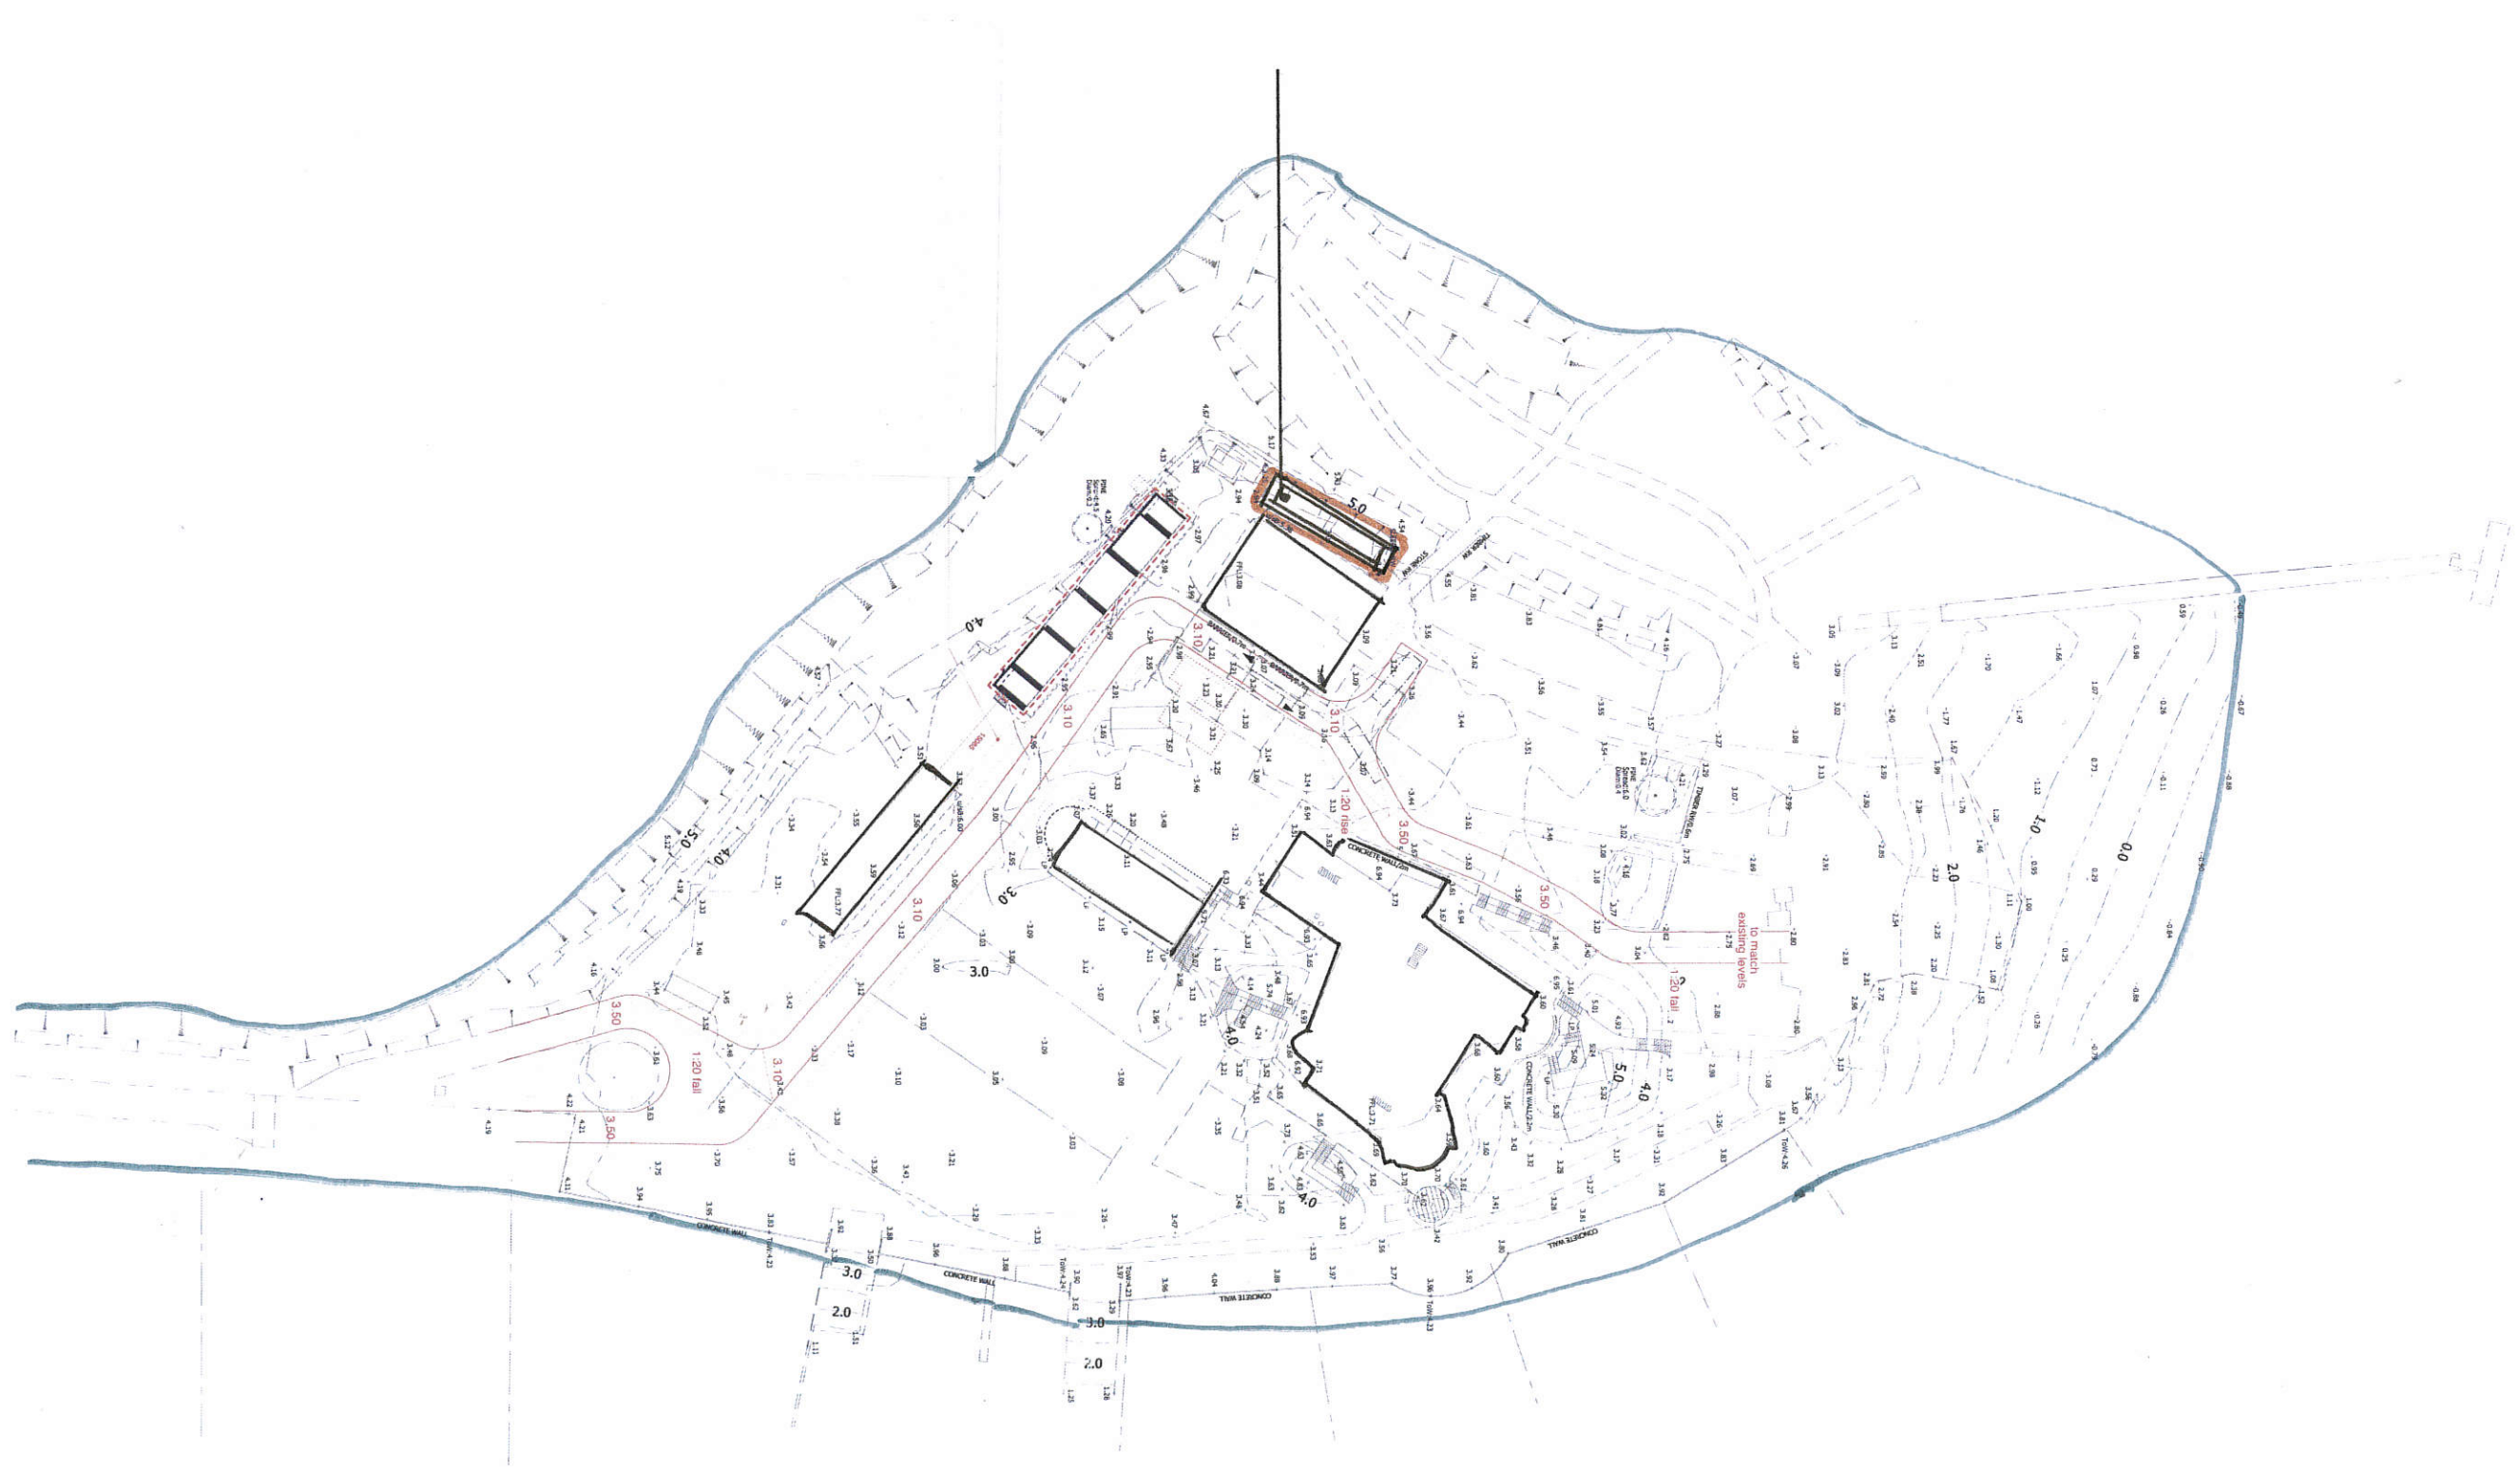

Notes	Issue	Date	Notes	Chief	Appr'd	Issue	Date	Notes	Chief	Appr'd	Key Plan
	A	02/07/13	FIRST ISSUE	MJD	MJD						

Project
Hayling Island Sailing Club

Drawing
Site Plan

Scale
1:500

TENDER
MJG

Job ref: Tynes Sailing, Revision
2386_GAD_100000_A