

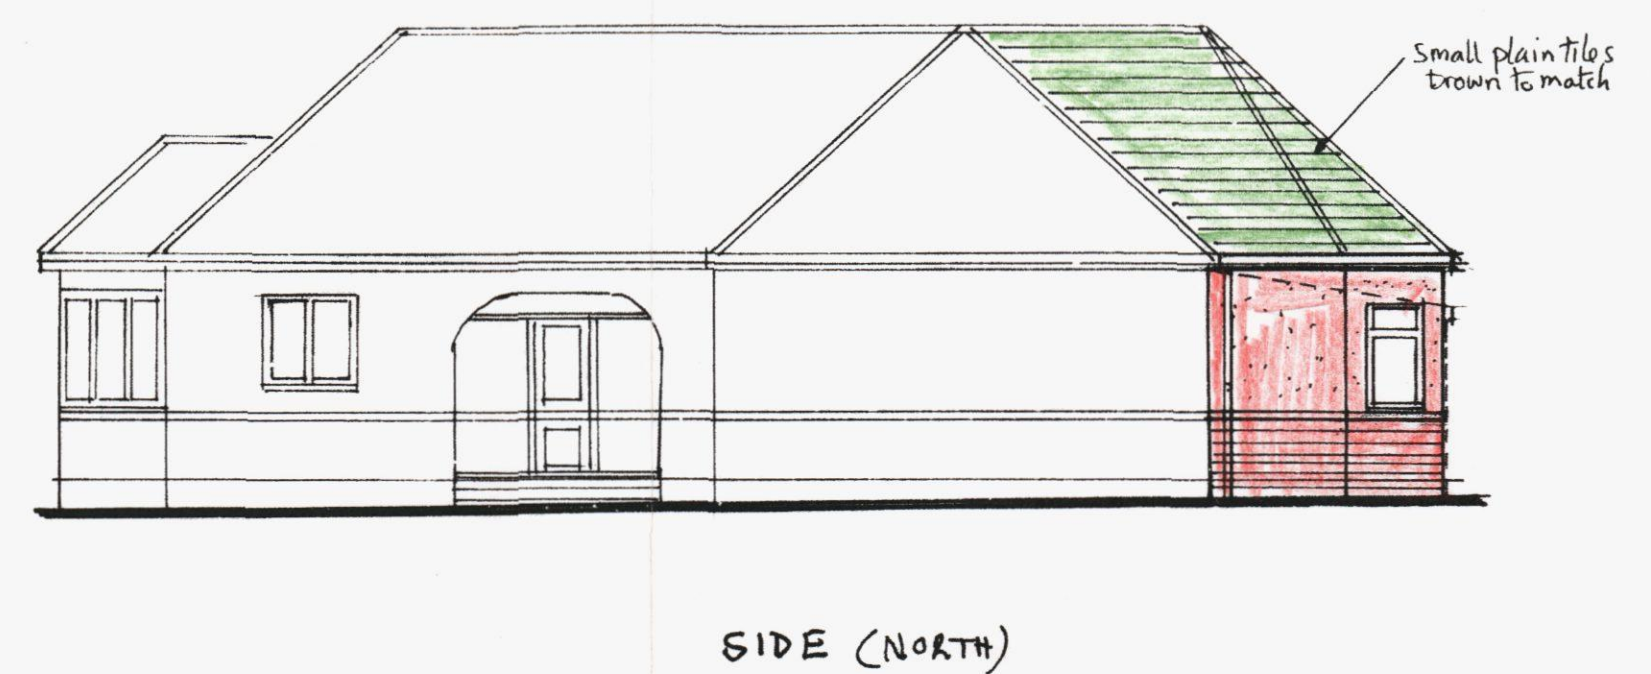
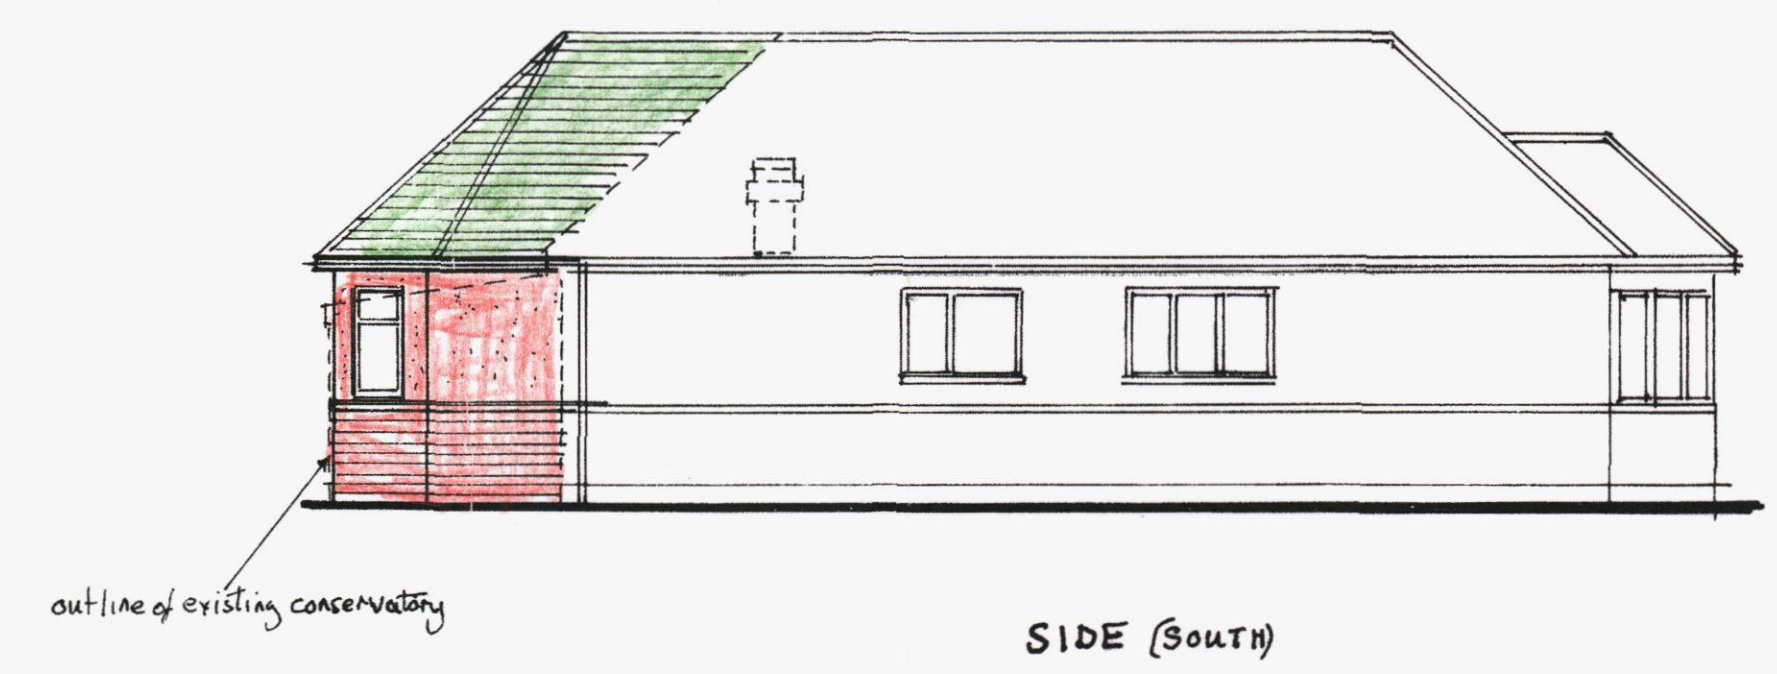
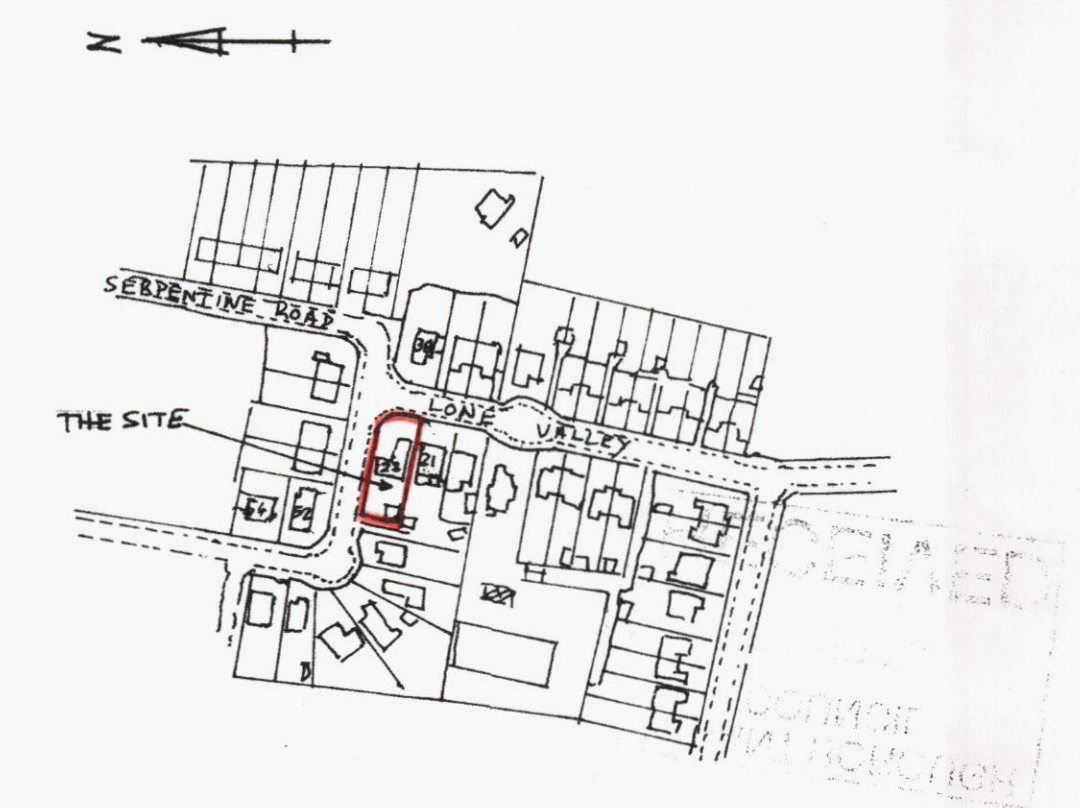
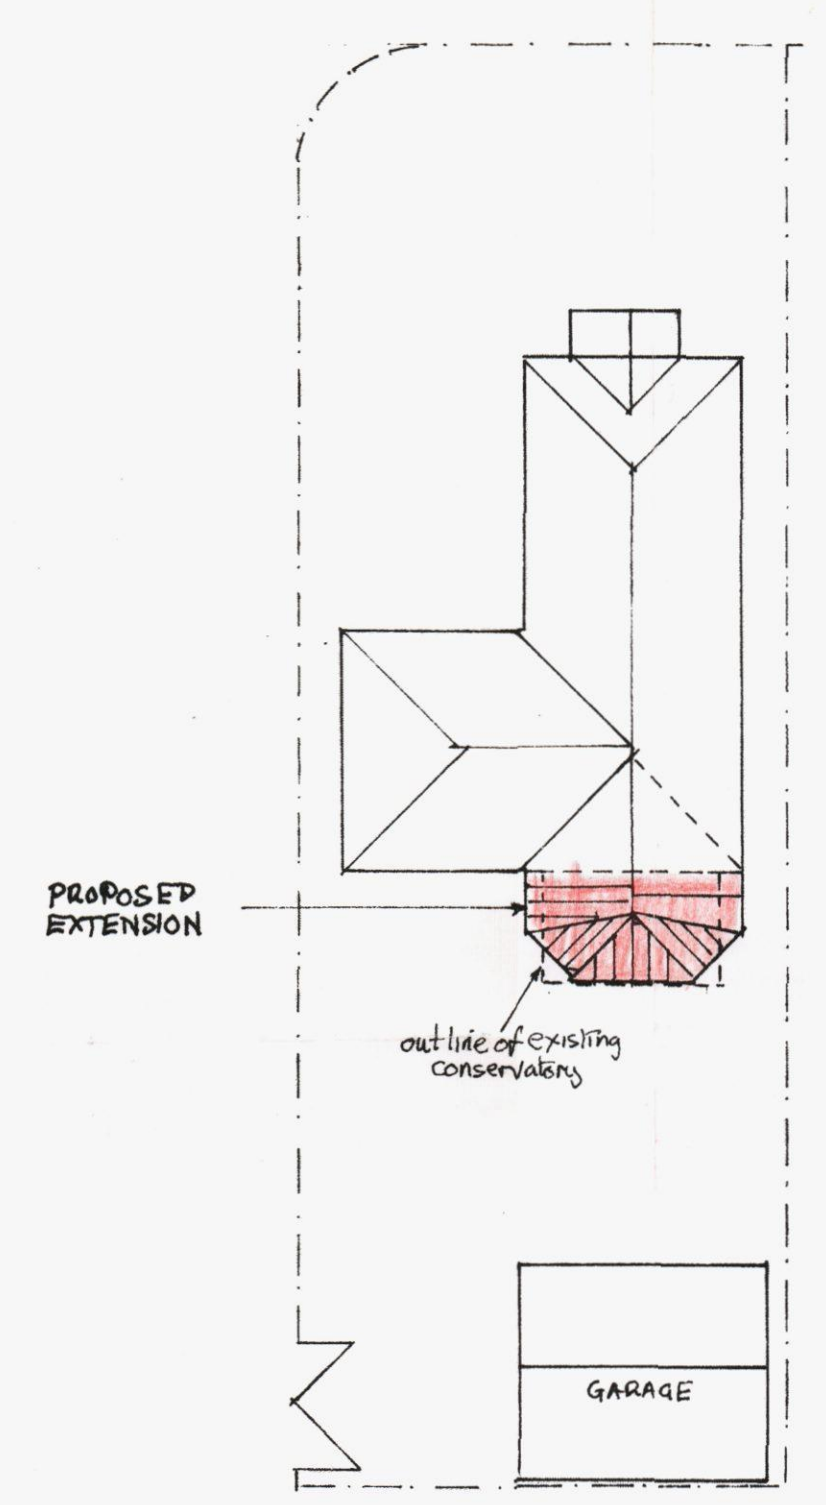
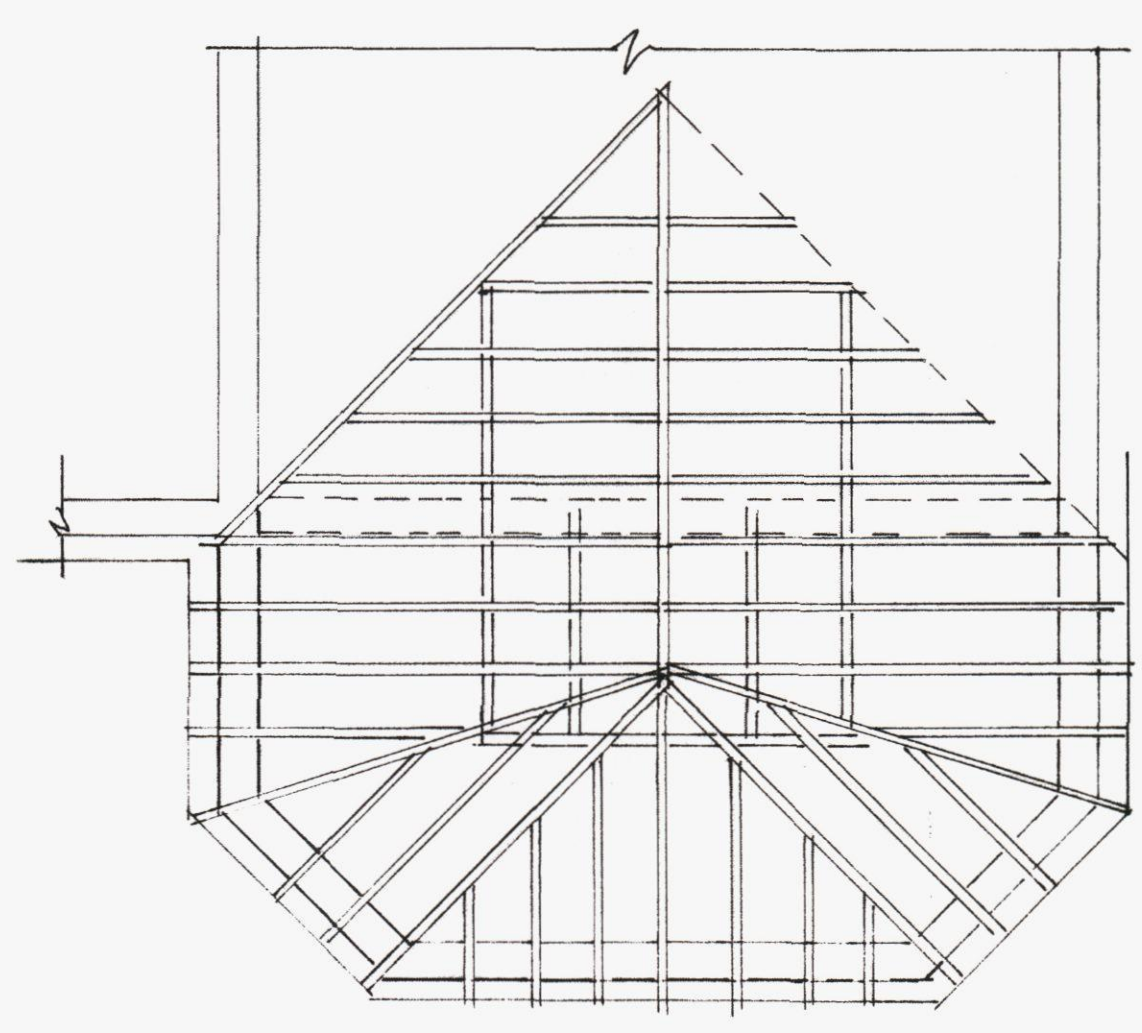


U.O.H.
PERMIT

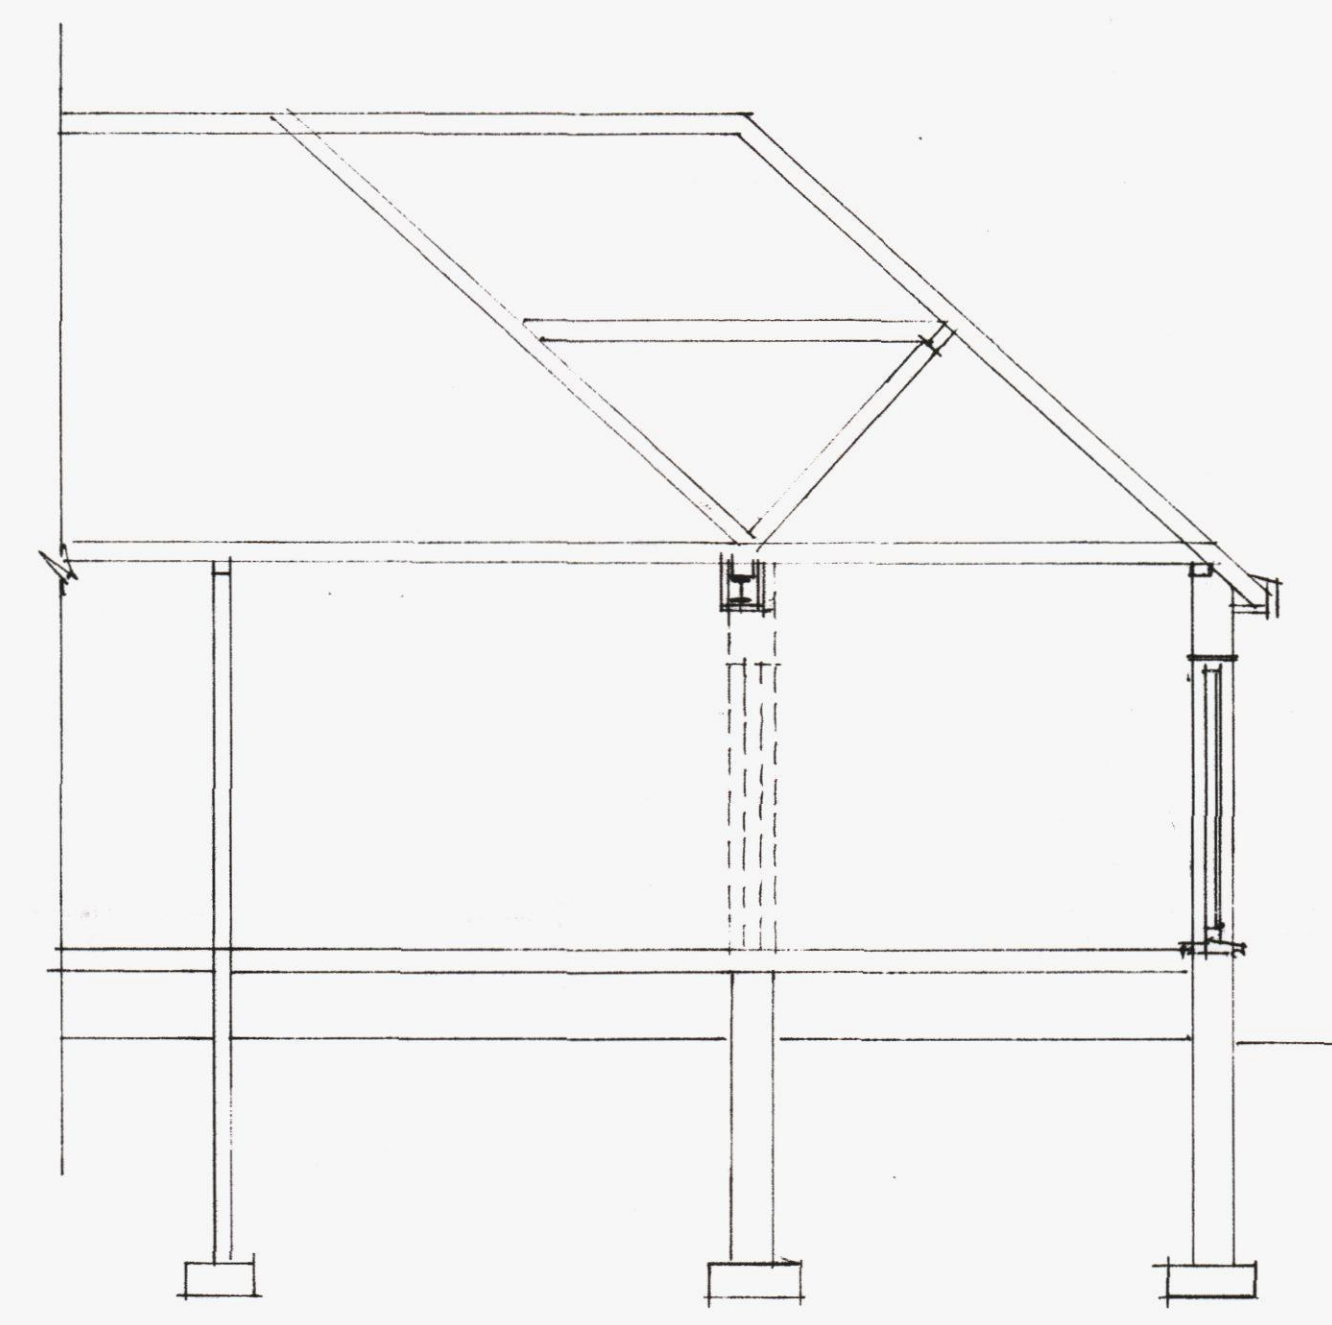

PROPOSED ELEVATIONS

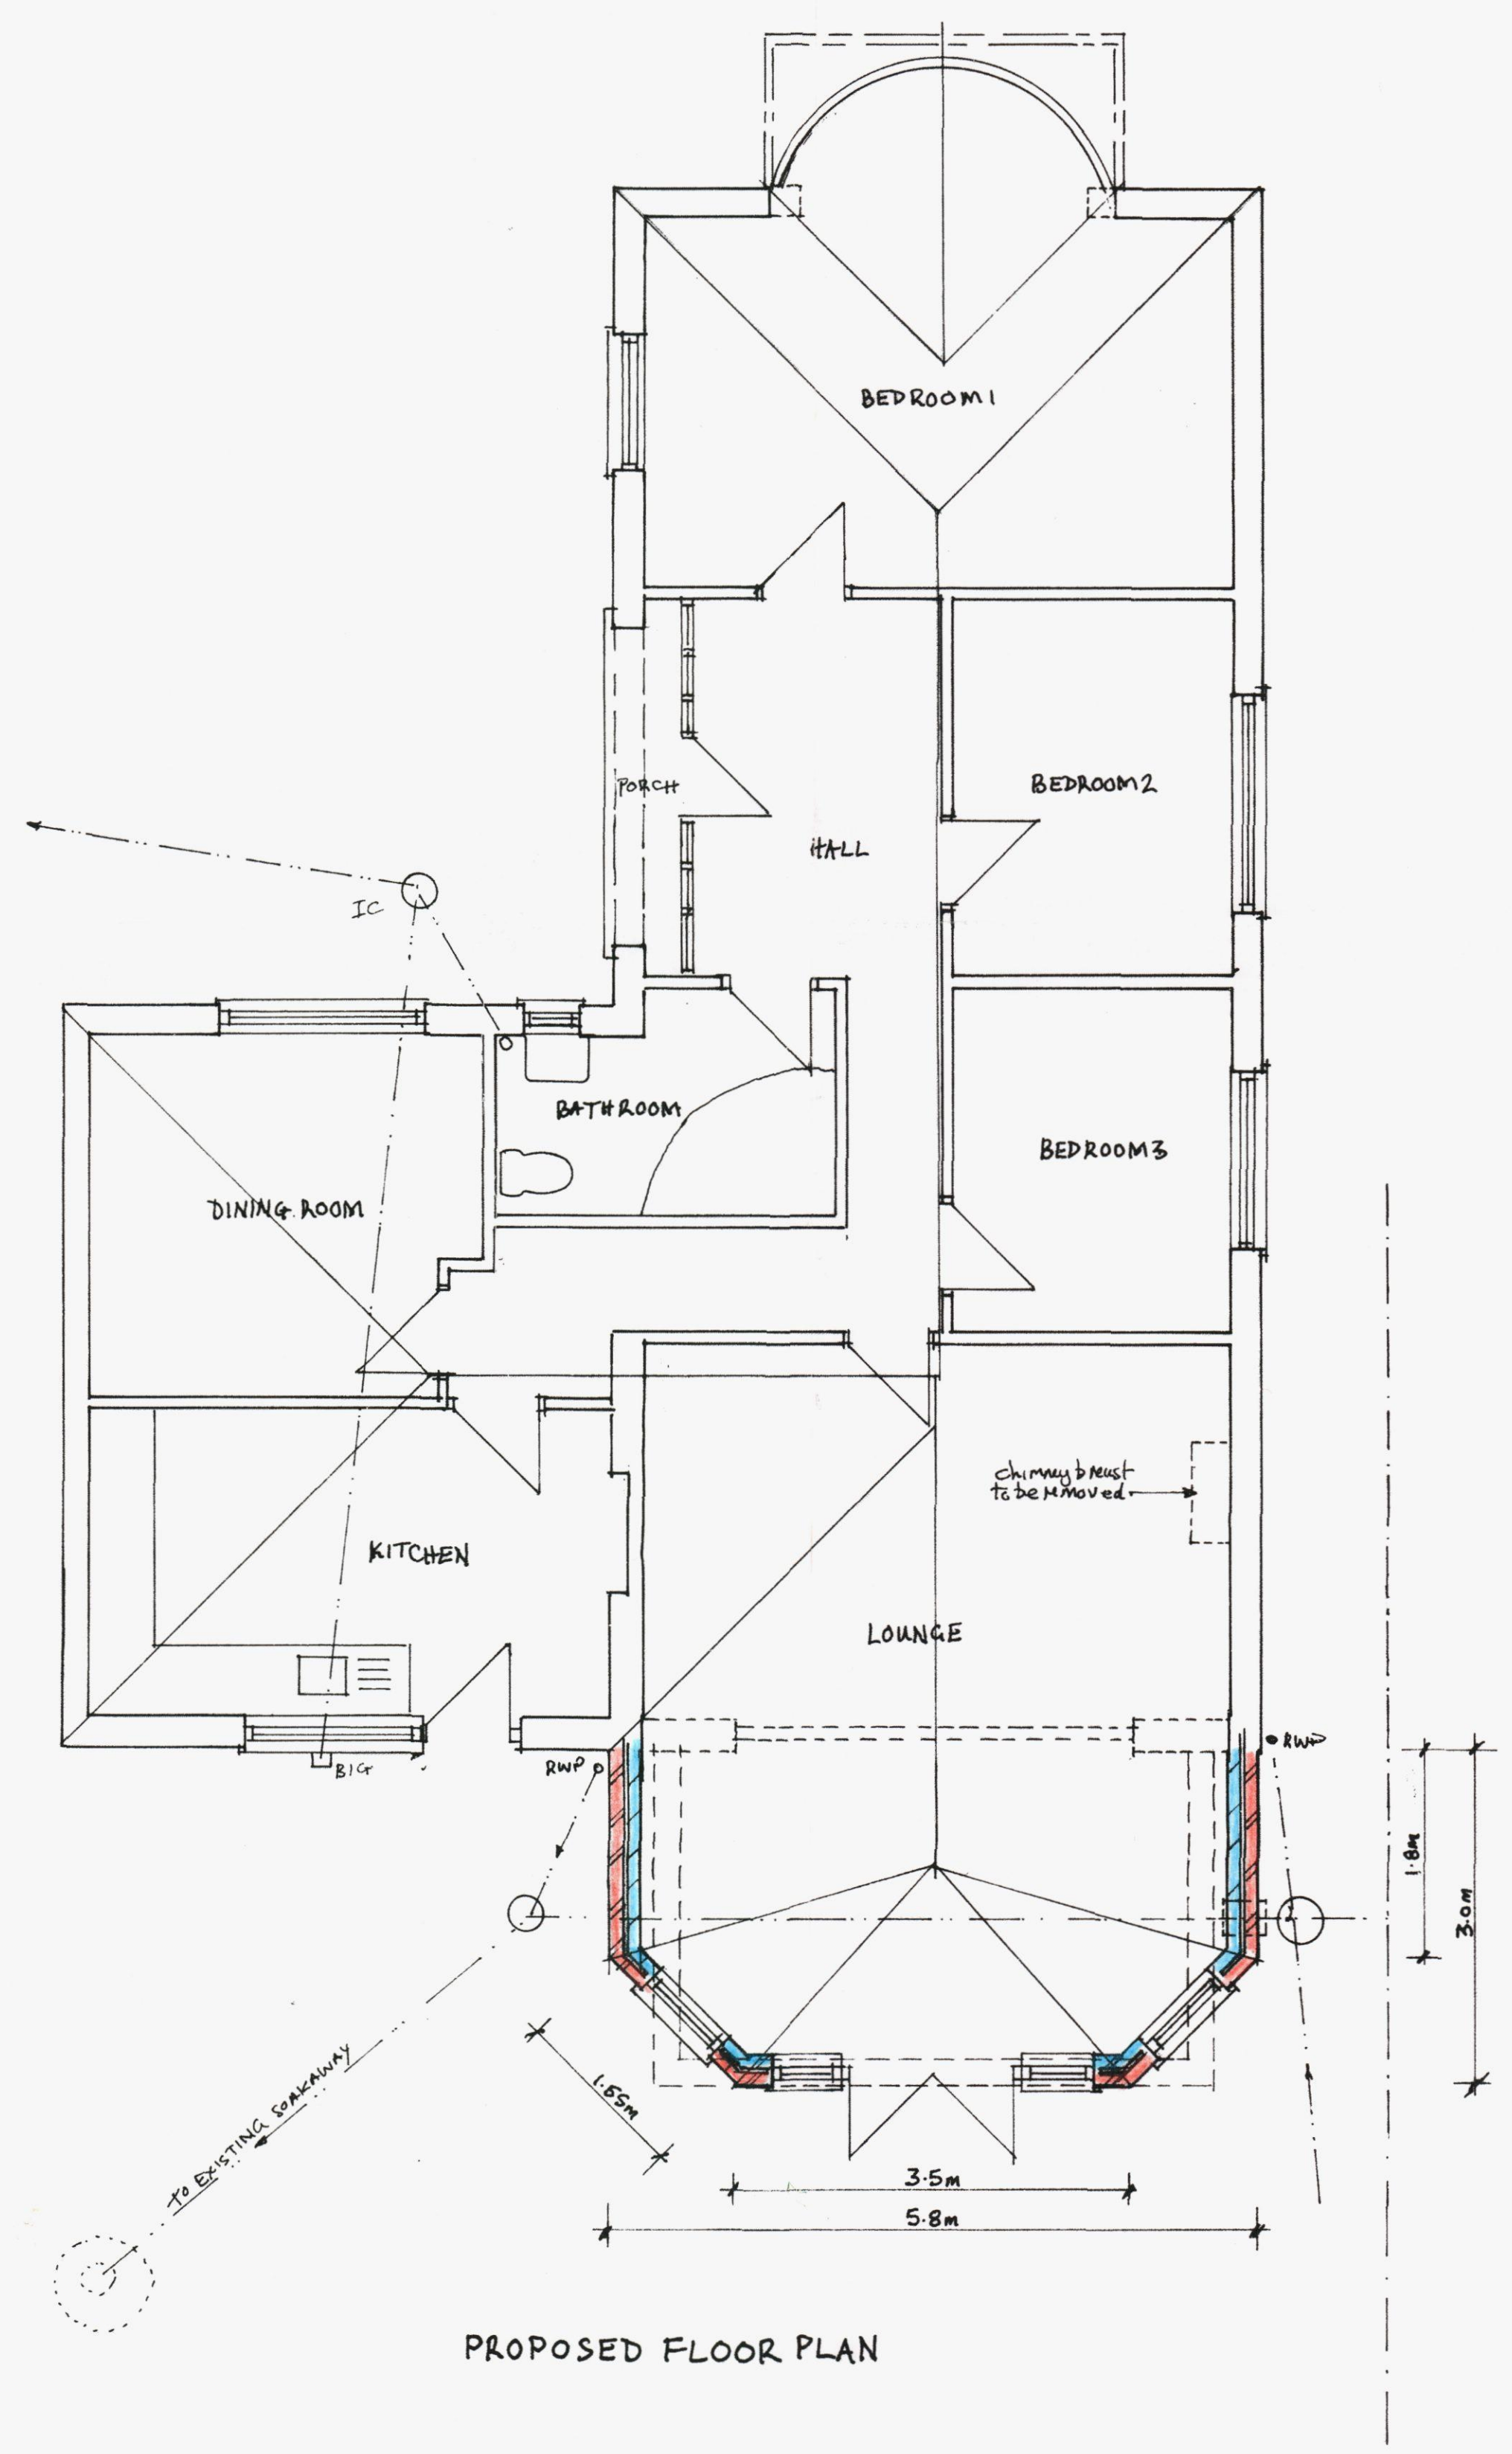

SCALE: 1:2500

HAVANT BOROUGH COUNCIL
DEVELOPMENT CONTROL
06 AUG 2009
RECEIVED

HAVANT BOROUGH COUNCIL
DEVELOPMENT CONTROL
21 JUN 2013
RECEIVED

Title: PROPOSED REAR
EXTENSION TO A
BUNGALOW
(Proposed Plan & Elevations)

Address: 23 LONE VALLEY
WIDLEY
PORTSMOUTH HANTS

Client: MR. C. AYLOTT
Tele: 023 92 690592

Scale: 1:50 & 1:100 Date: 01 August 2009

09/66069/001