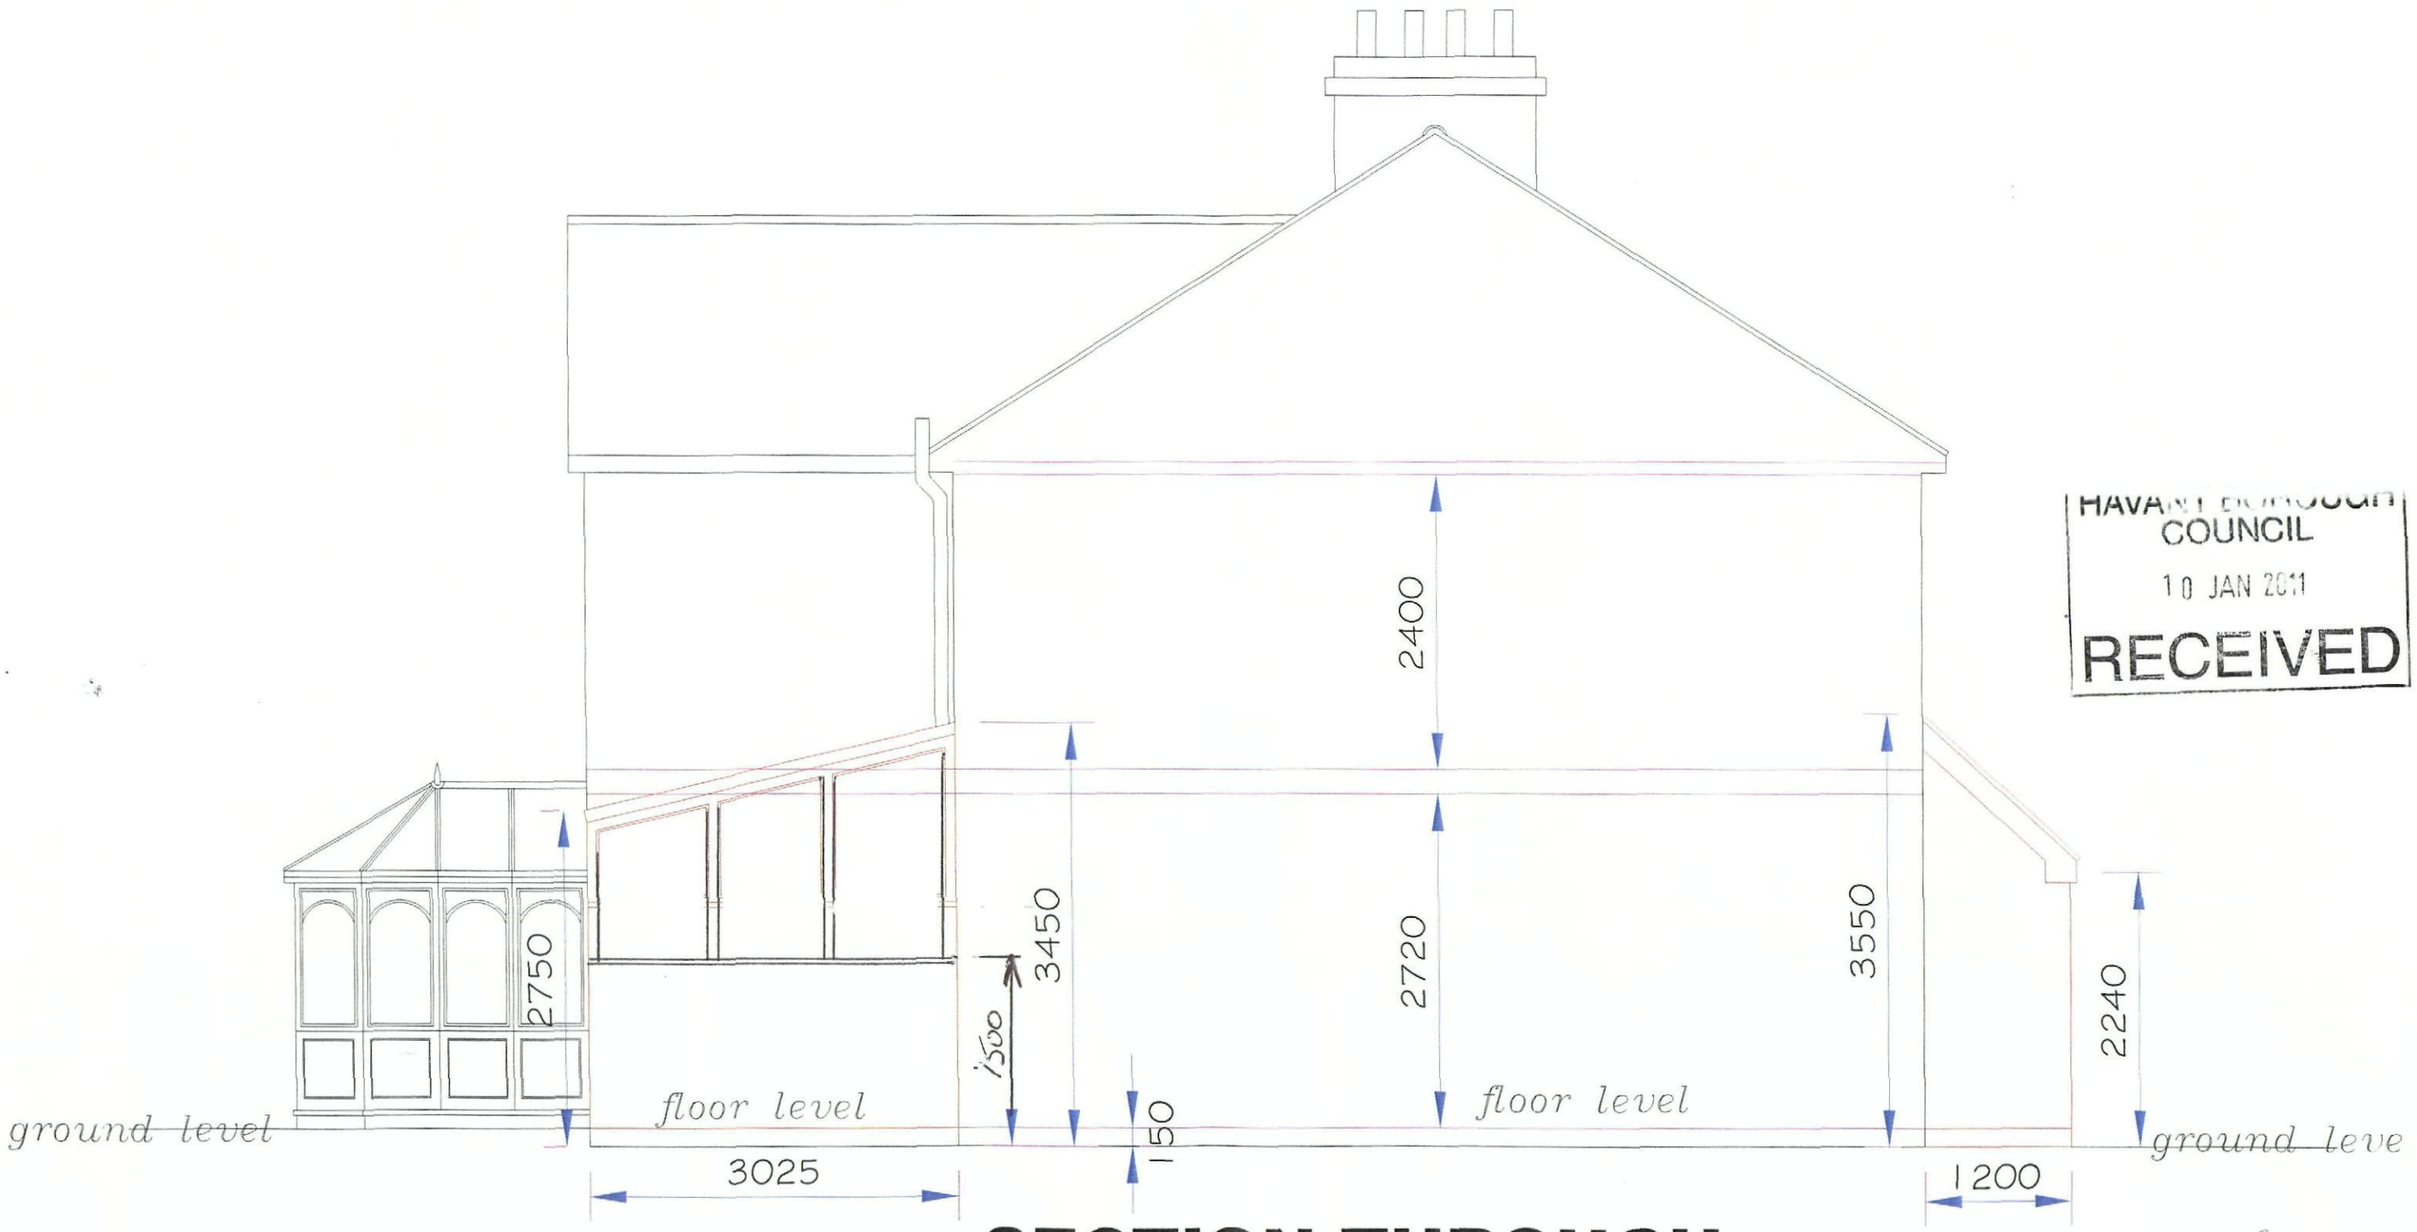


HAVANT BOROUGH
COUNCIL
10 JAN 2011
RECEIVED

SECTION THROUGH
SCALE 1:50

Amended Plan.
10 Jan 2011

Mr/Mrs Sandell
33 Lymbourne Rd
Havant.
Scale 1:50.