PERMIT



NORTH EAST ELEVATION
(TO EGLANTINE WALK)

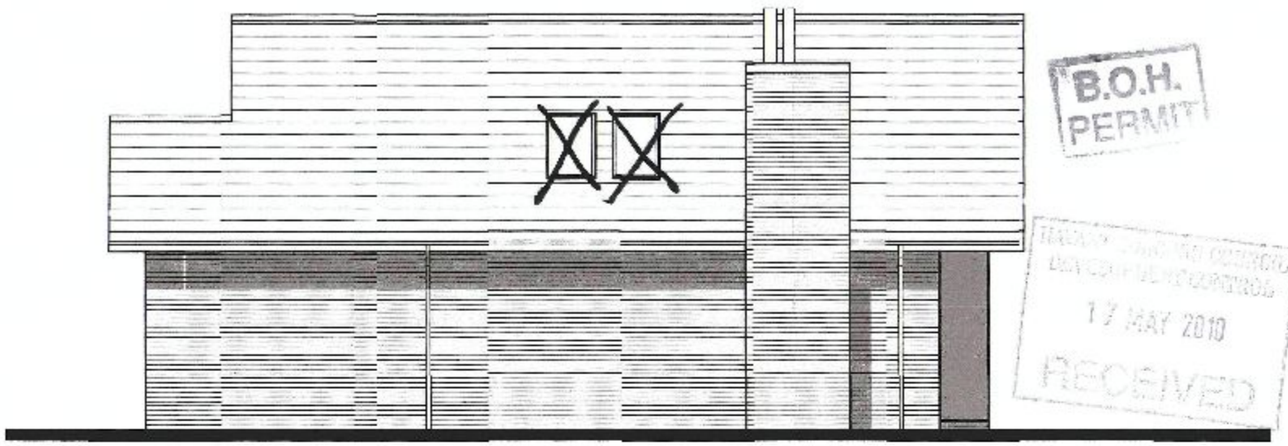

NORTH WEST ELEVATION

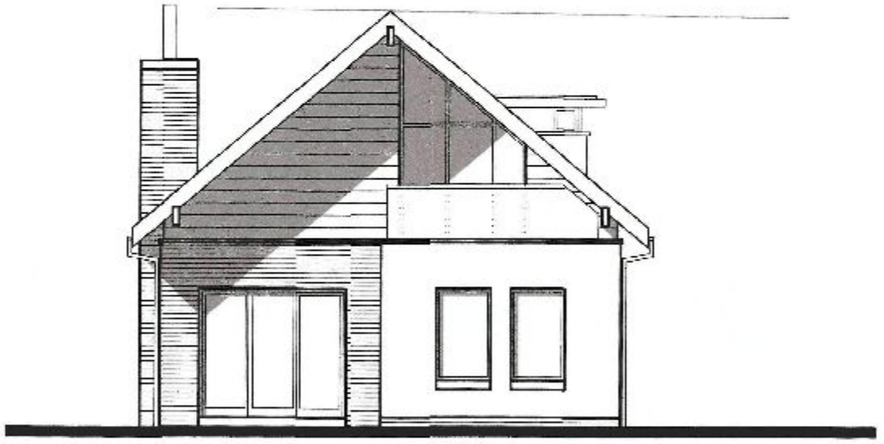

SOUTH WEST ELEVATION
(TO GARDEN)

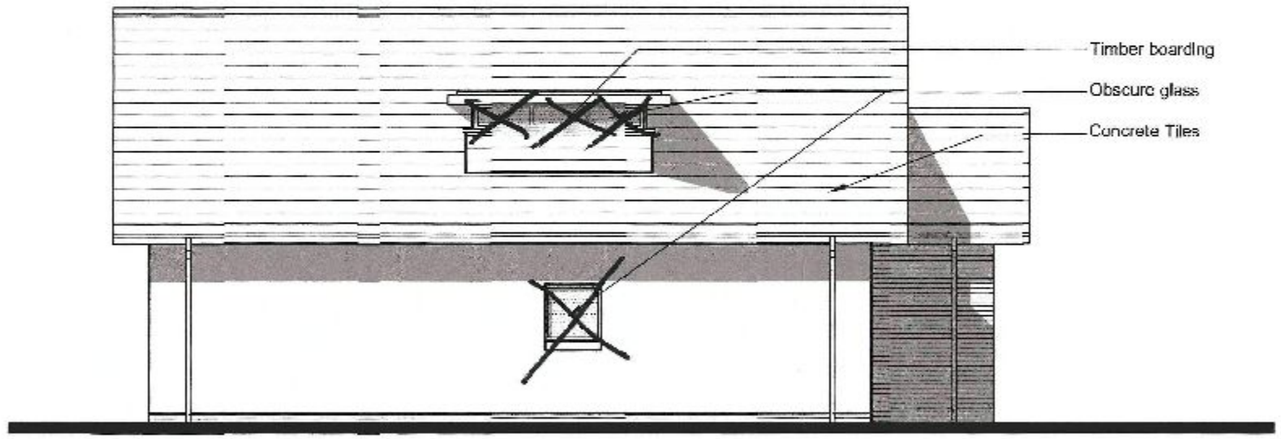

SOUTH EAST ELEVATION

plot 03 elevations **1:100**



Rev	Date	Details	Drawn	Checked

Issued for: PLANNING

Project/Client: New Housing, The Crow's Nest PH, Waterlooville	Project No: 3310011
	Dwg No: 003
	Rev:
Drawing: Plot 3, Proposed Elevations	Scale: 1:100 @A3
	Drawn By: NJL — Date: 14.05.10
	Checked By: NJL — Date: 14.05.10

archial

2 St Stephens Court, 15-17 St Stephens Road, Bournemouth, BH2 6LA
Tel +44 (0)1202 554541 Fax +44 (0)1202 244067
www.archialprojects.com