




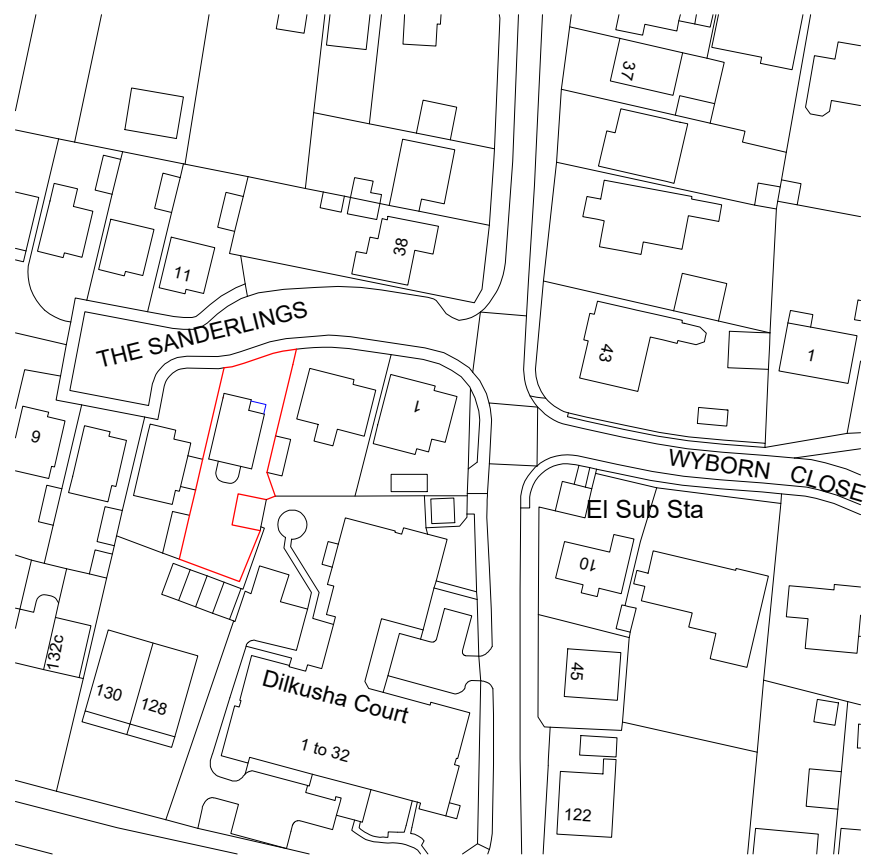

Produced on 27 January 2022 from the Ordnance Survey National Geographic Database and incorporating surveyed revision available at this date.
This map shows the area bounded by 472349 98711,472491 98711,472491 98852,472349 98852,472349 98711
Reproduction in whole or part is prohibited without the prior permission of Ordnance Survey.
Crown copyright 2022. Supplied by copla ltd trading as UKPlanningMaps.com a licensed Ordnance Survey partner (100054135).
Data licence expires 27 January 2023. Unique plan reference: v2c/743592/1006047

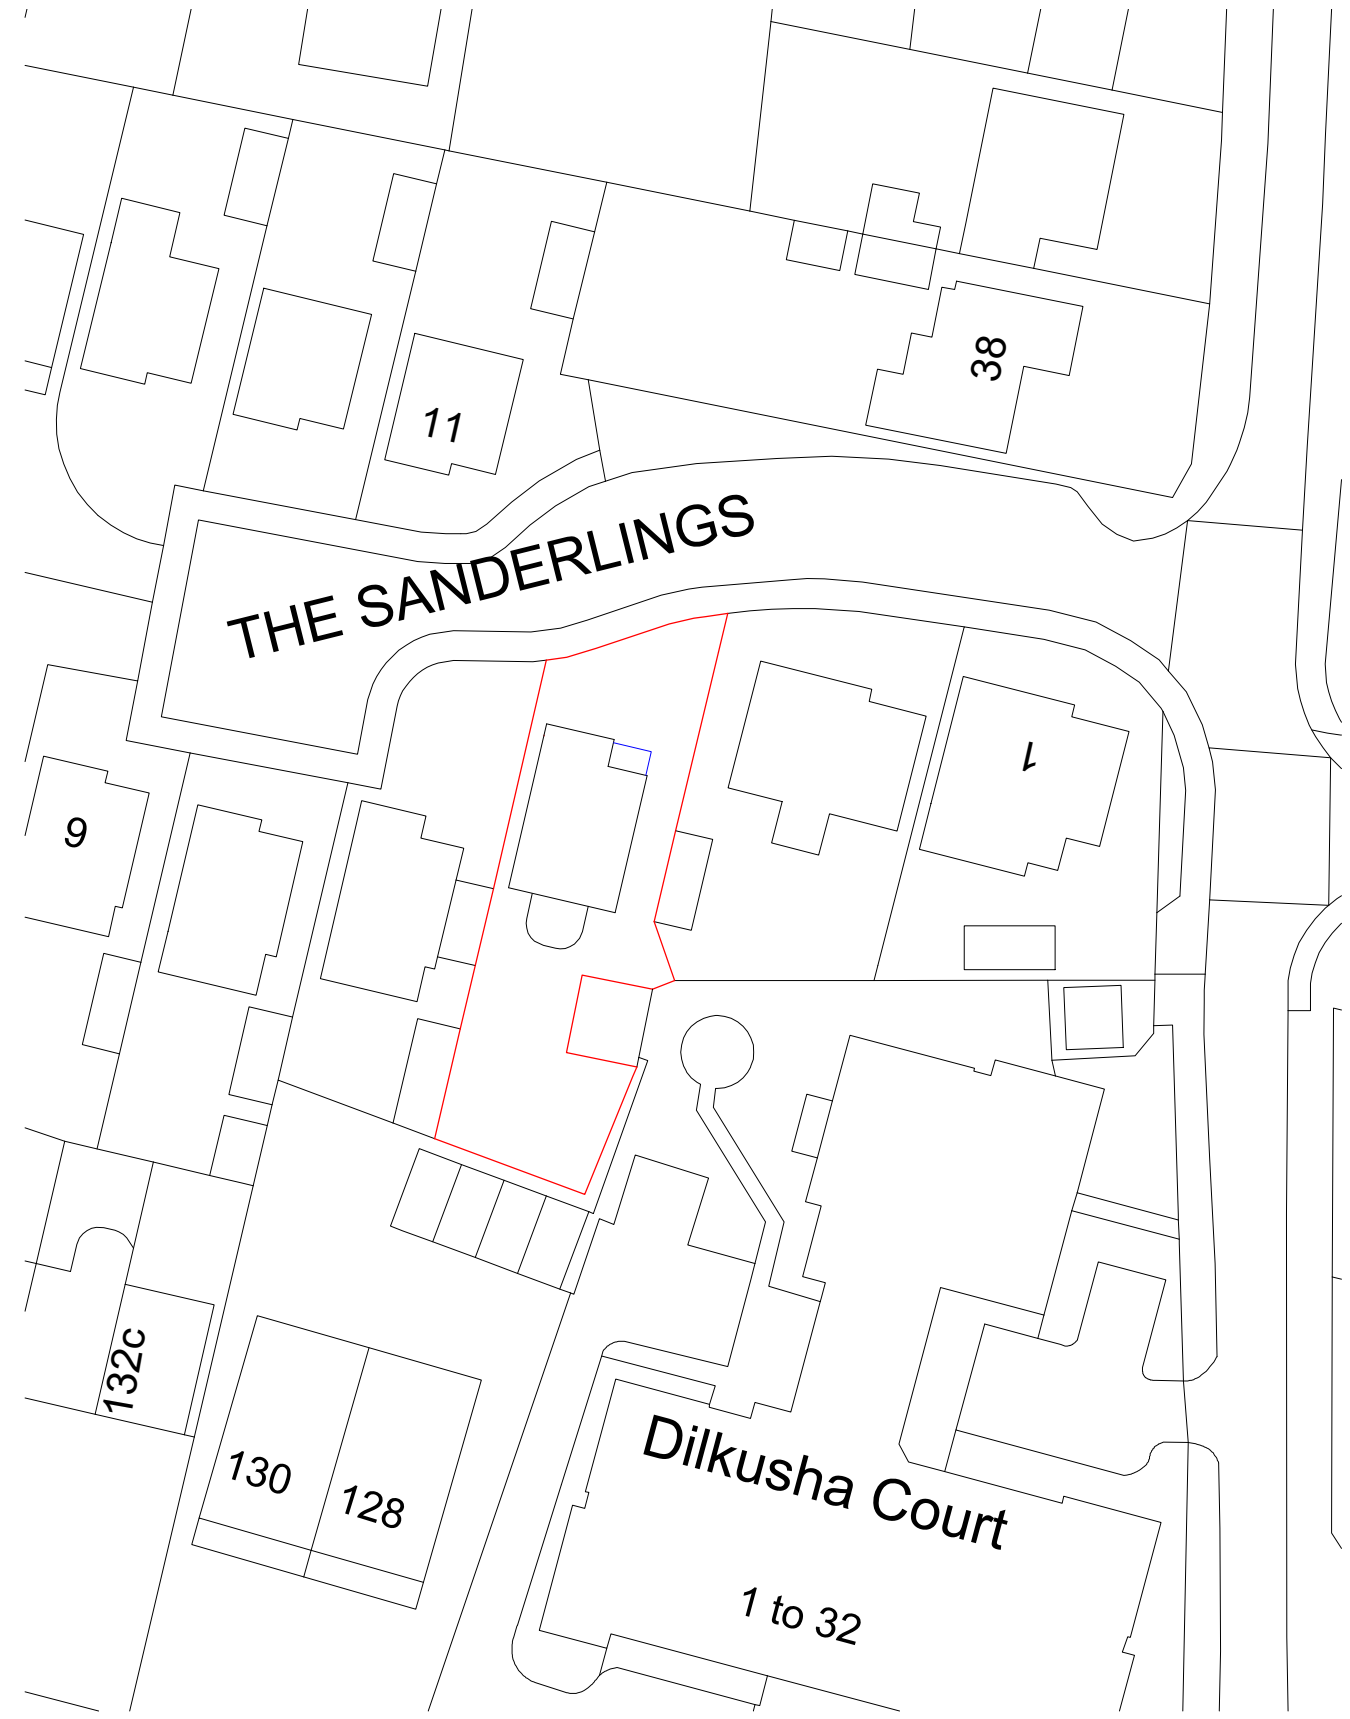

1: 1250

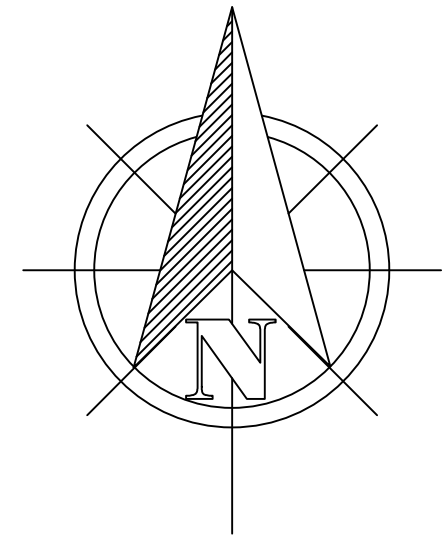

1: 500



CONTRACT NO. FHI 85590	
CLIENT & SITE ADDRESS MRS Z. JOBBINS 3 THE SANDERLINGS HAYLING ISLAND HAMPSHIRE PO11 9HZ 02392 465505 - 07519 721849	
	
STATION ROAD IND ESTATE LENWADE NORFOLK NR9 5LY NORWICH 01603 872707 NORWICH 01603 872502 www.firsthomeimprovements.co.uk	
DATE: NOVEMBER 23TH 2021	
DRAWN: C.M	SCALE A3 PAPER
DRAWING TITLE : PROPOSED: PORCH	
DRAWING TITLE : SITE LOCATION PLAN SCALE 1:1250 BLOCK PLAN SCALE 1:500 ALL EXISTING SITE LEVELS ARE TO REMAIN AS PER EXISTING.	
DRAWING NO. FHI 85590/004	
ALL ELEVATIONS ARE VIEWED FROM OUTSIDE	