



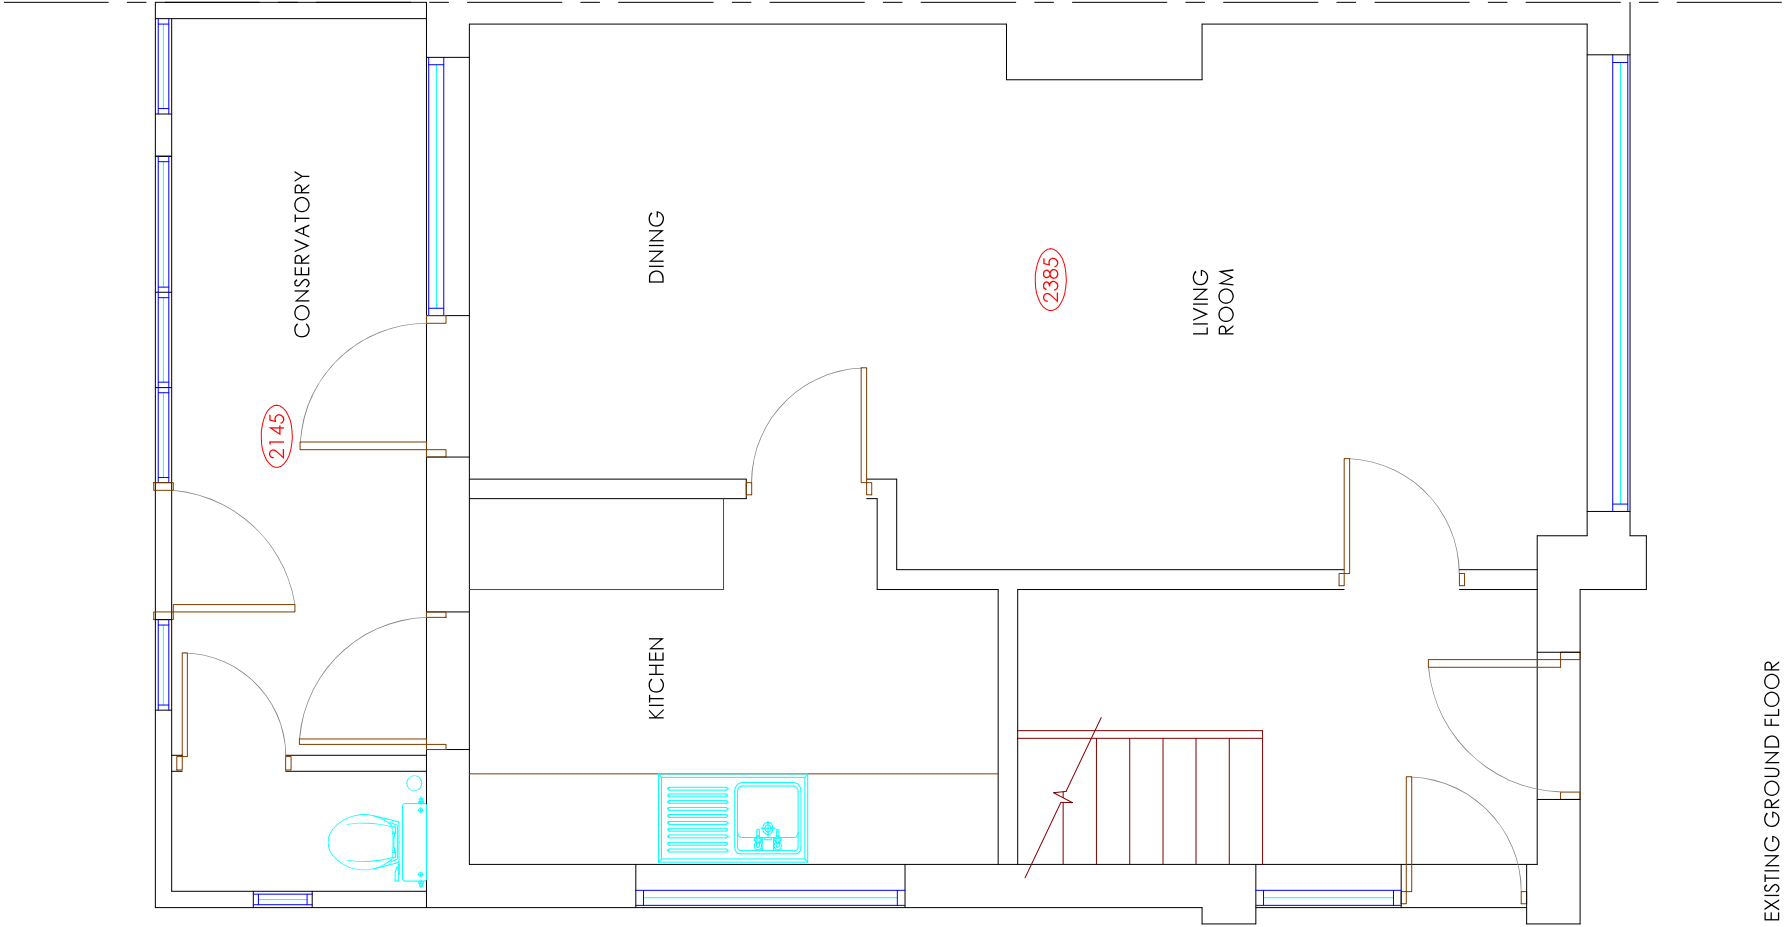

EXISTING GROUND FLOOR

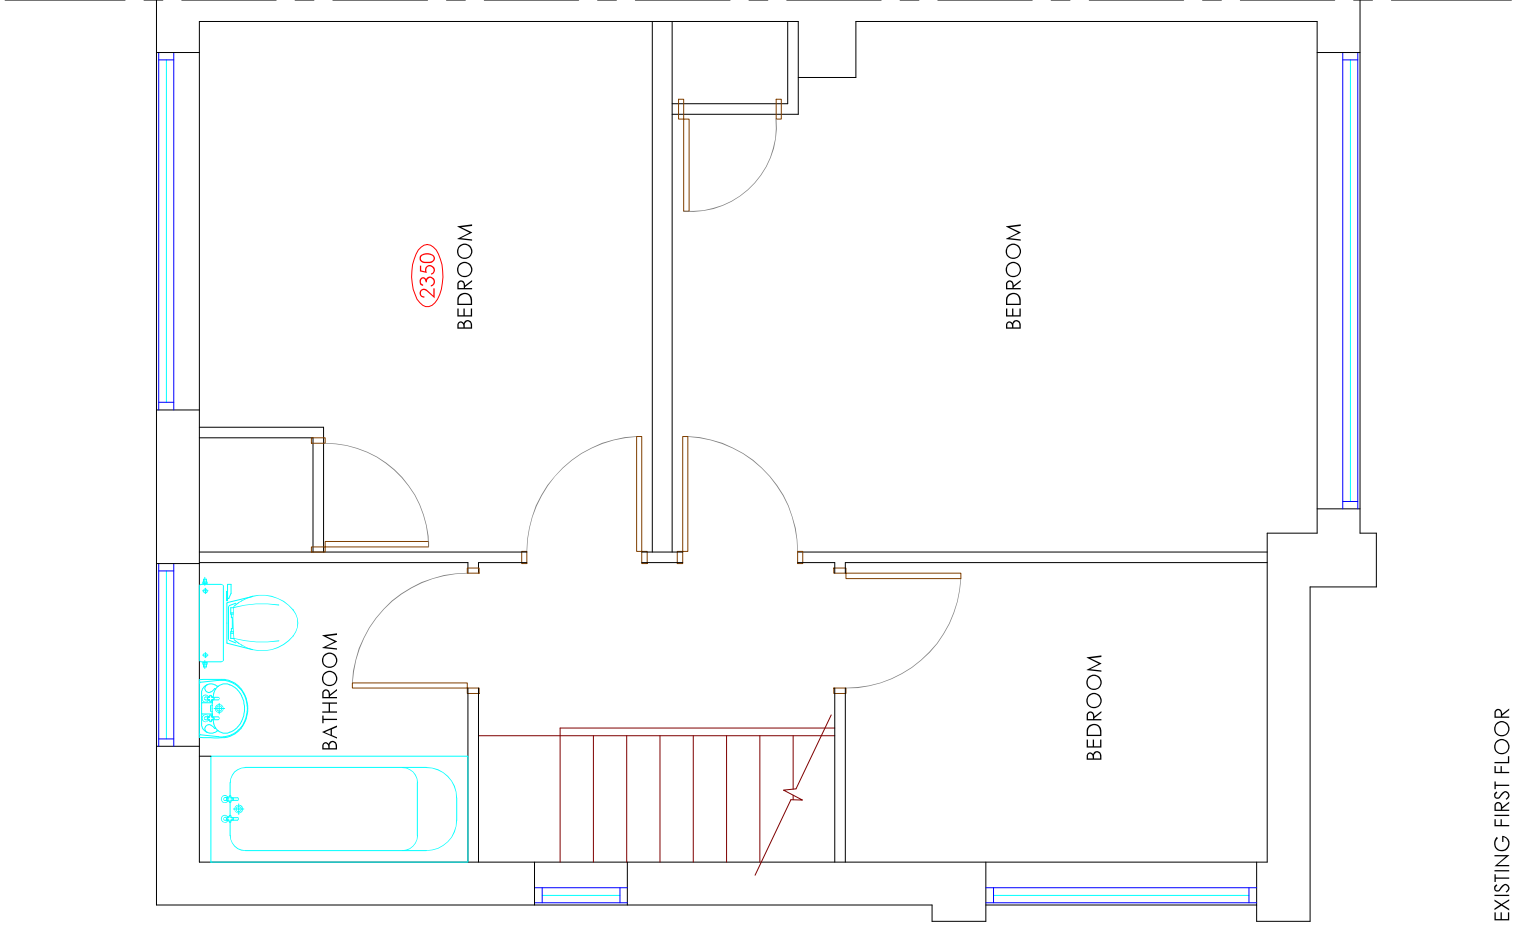

EXISTING FIRST FLOOR

Copyright is reserved by GBS Designs and is issued on the condition that it is not copied or disclosed by or to any unauthorised persons without prior consent in writing from GBS Designs.

All dimensions to be checked on site

All structural elements to be specified by a suitably qualified structural engineer.

DESCRIPTION

DRAWN

JLR

DATE

01.09.21

Scale Bar



Drawing Ref

74 HAZLETON 01

Scale at A1

N/A

Scale at A3

1:50

Date

01 SEP 2021

Drawn by

GBS

Drawing Title

74 Hazleton Way,
Cowplain,
Waterlooville,
Hampshire,
PO8 9BT.