


**PROPOSED SINGLE STOREY REAR ADDITION.
63, NEW LANE, HAVANT, HANTS.
FOR MR & MRS G. PYCROFT.**

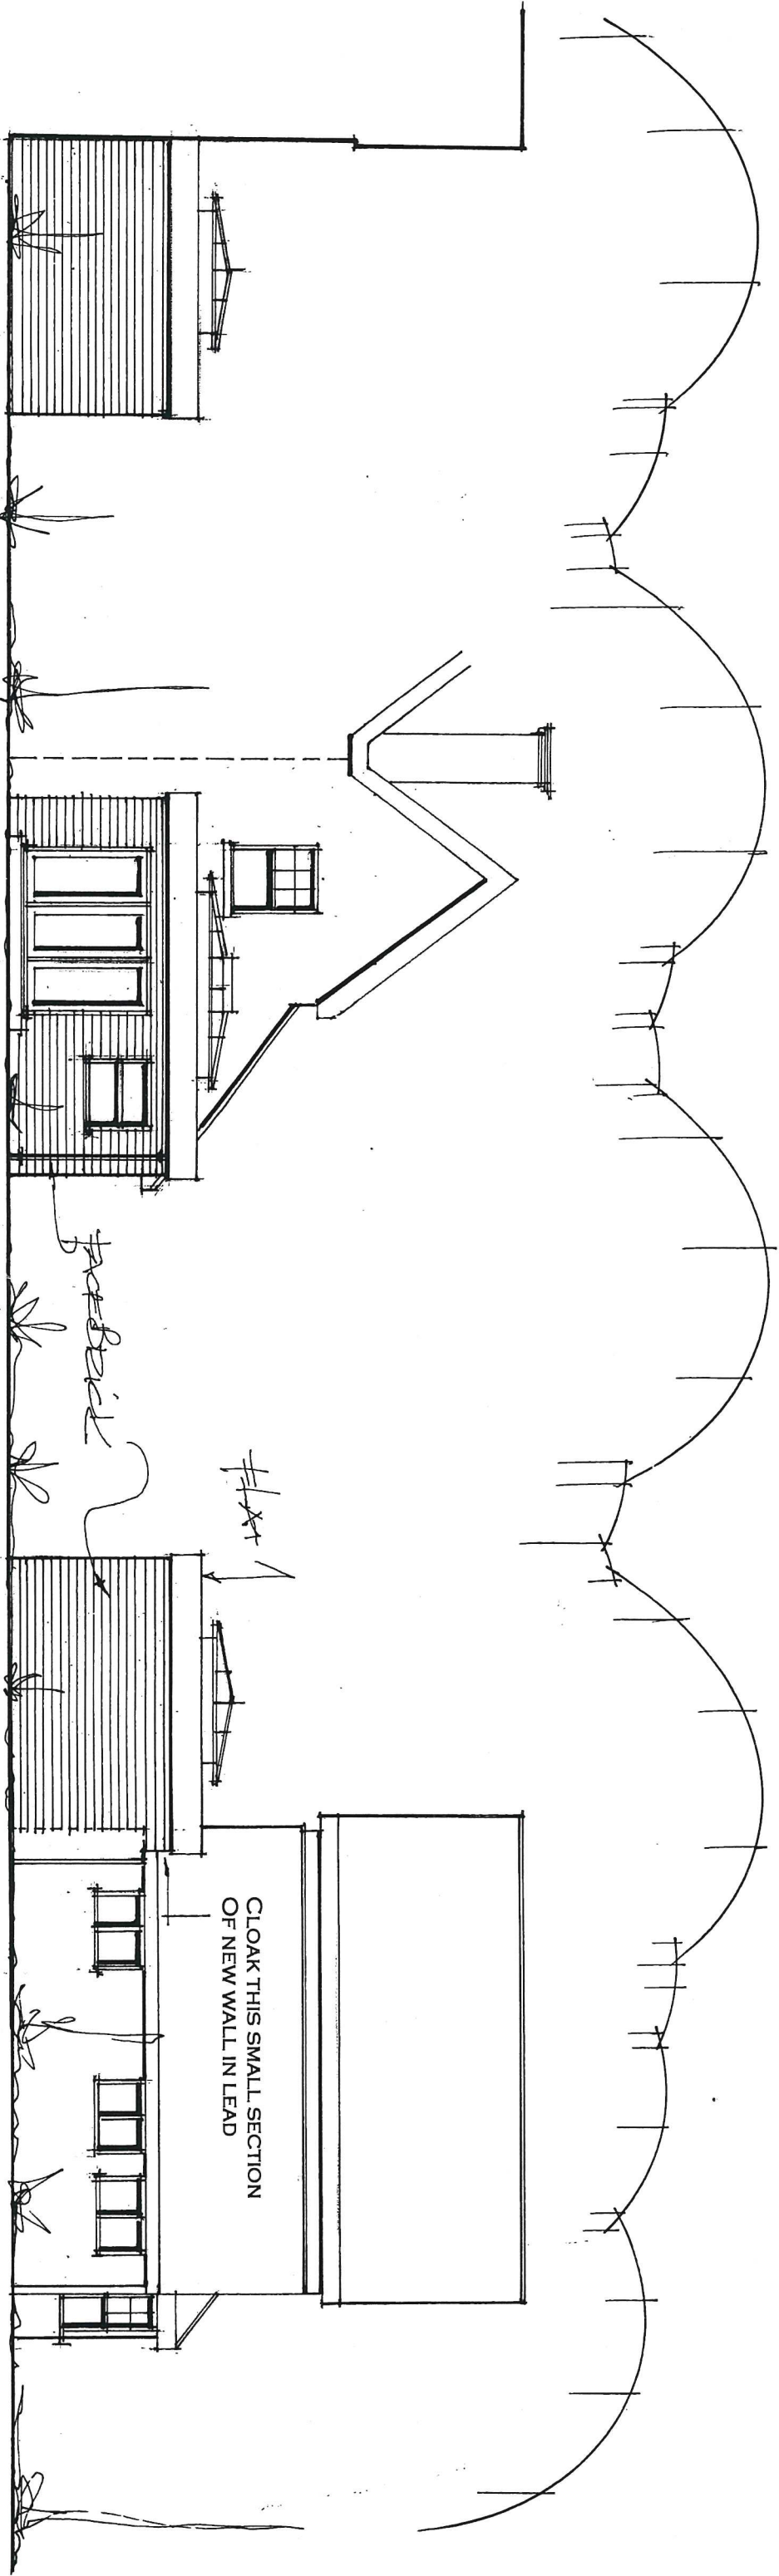


side

rear

side

CLOAK THIS SMALL SECTION
OF NEW WALL IN LEAD

back

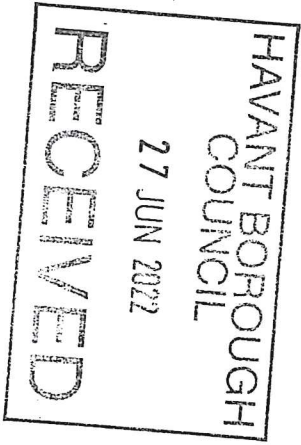

date june 22
scale 1:100

PROPOSED ELEVATIONS

PETER J. WALKER
ISLAND DESIGN
182 SEAFRONT, HAYLING ISLAND, HANTS
PO11 9AN
TEL : 02392467571