



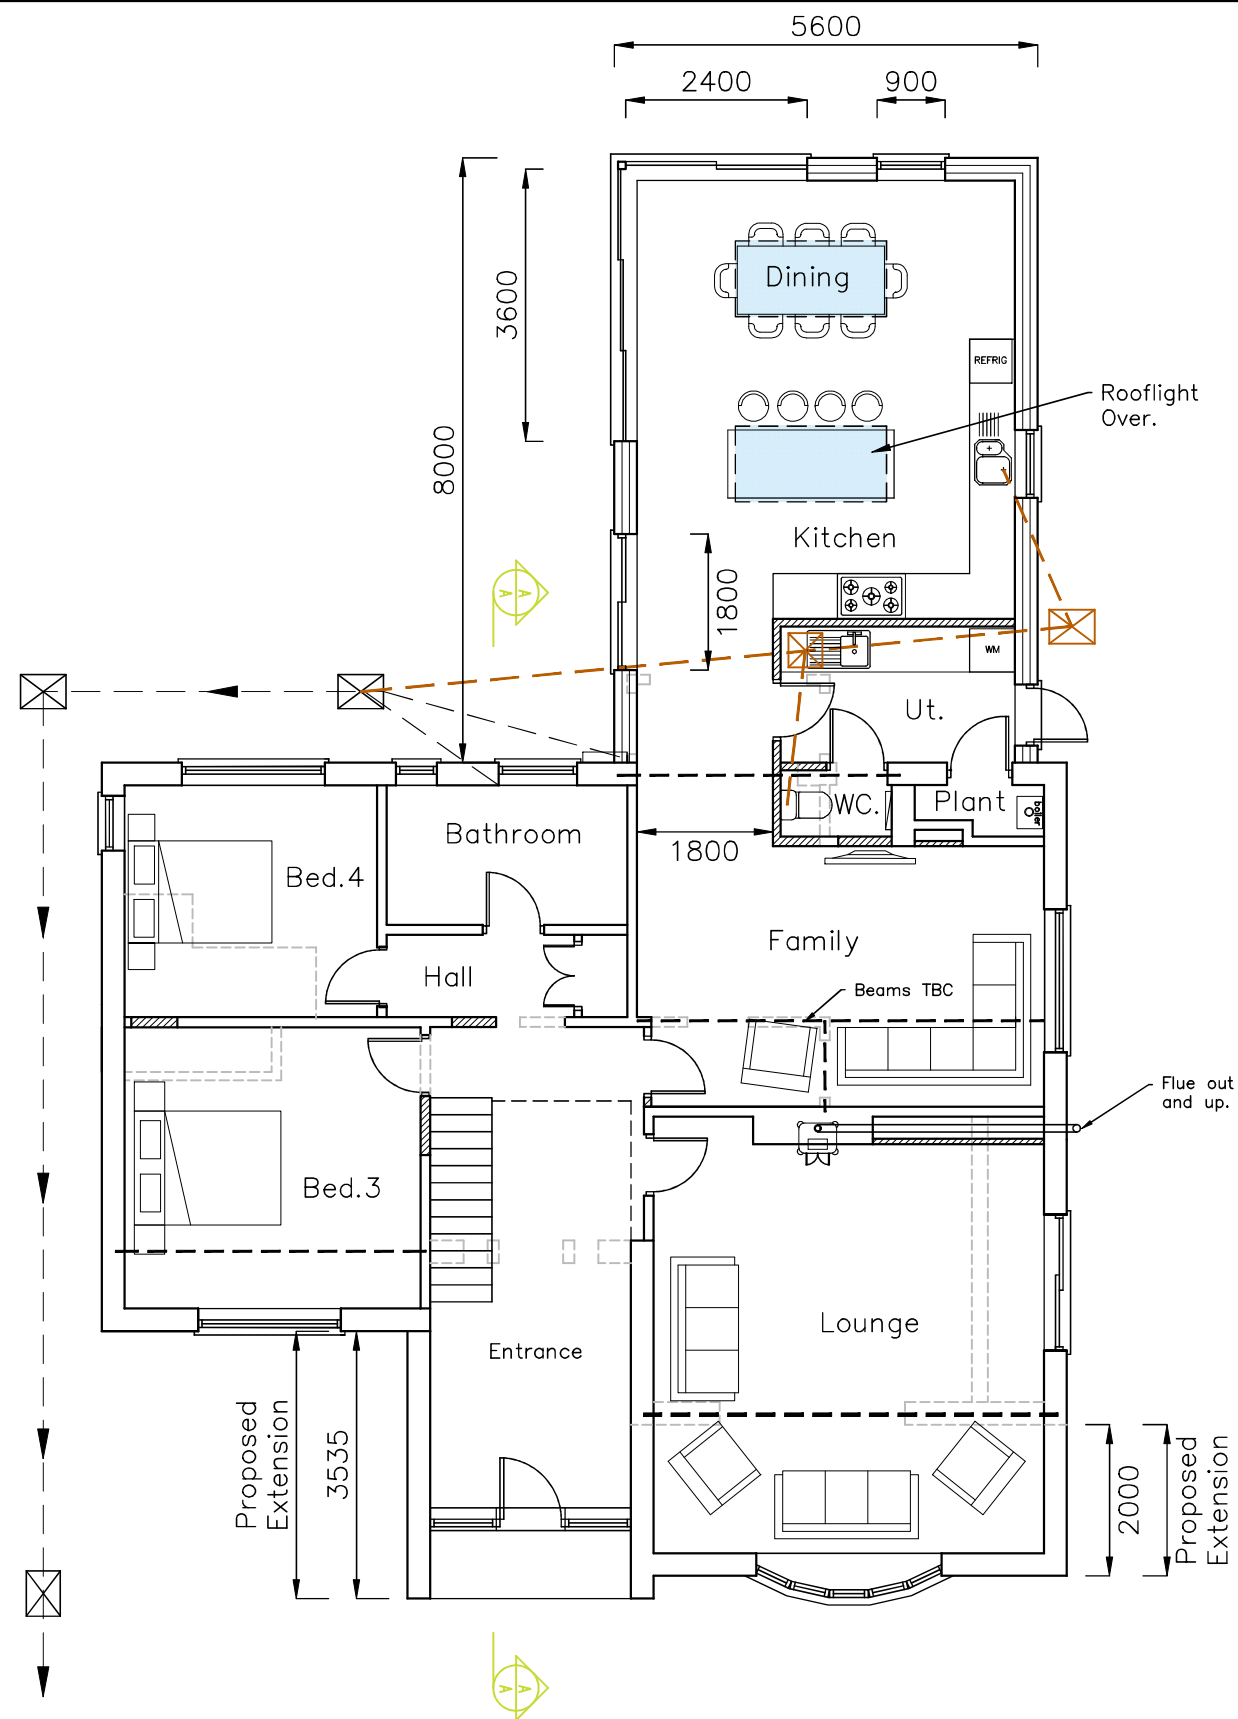

GROUND

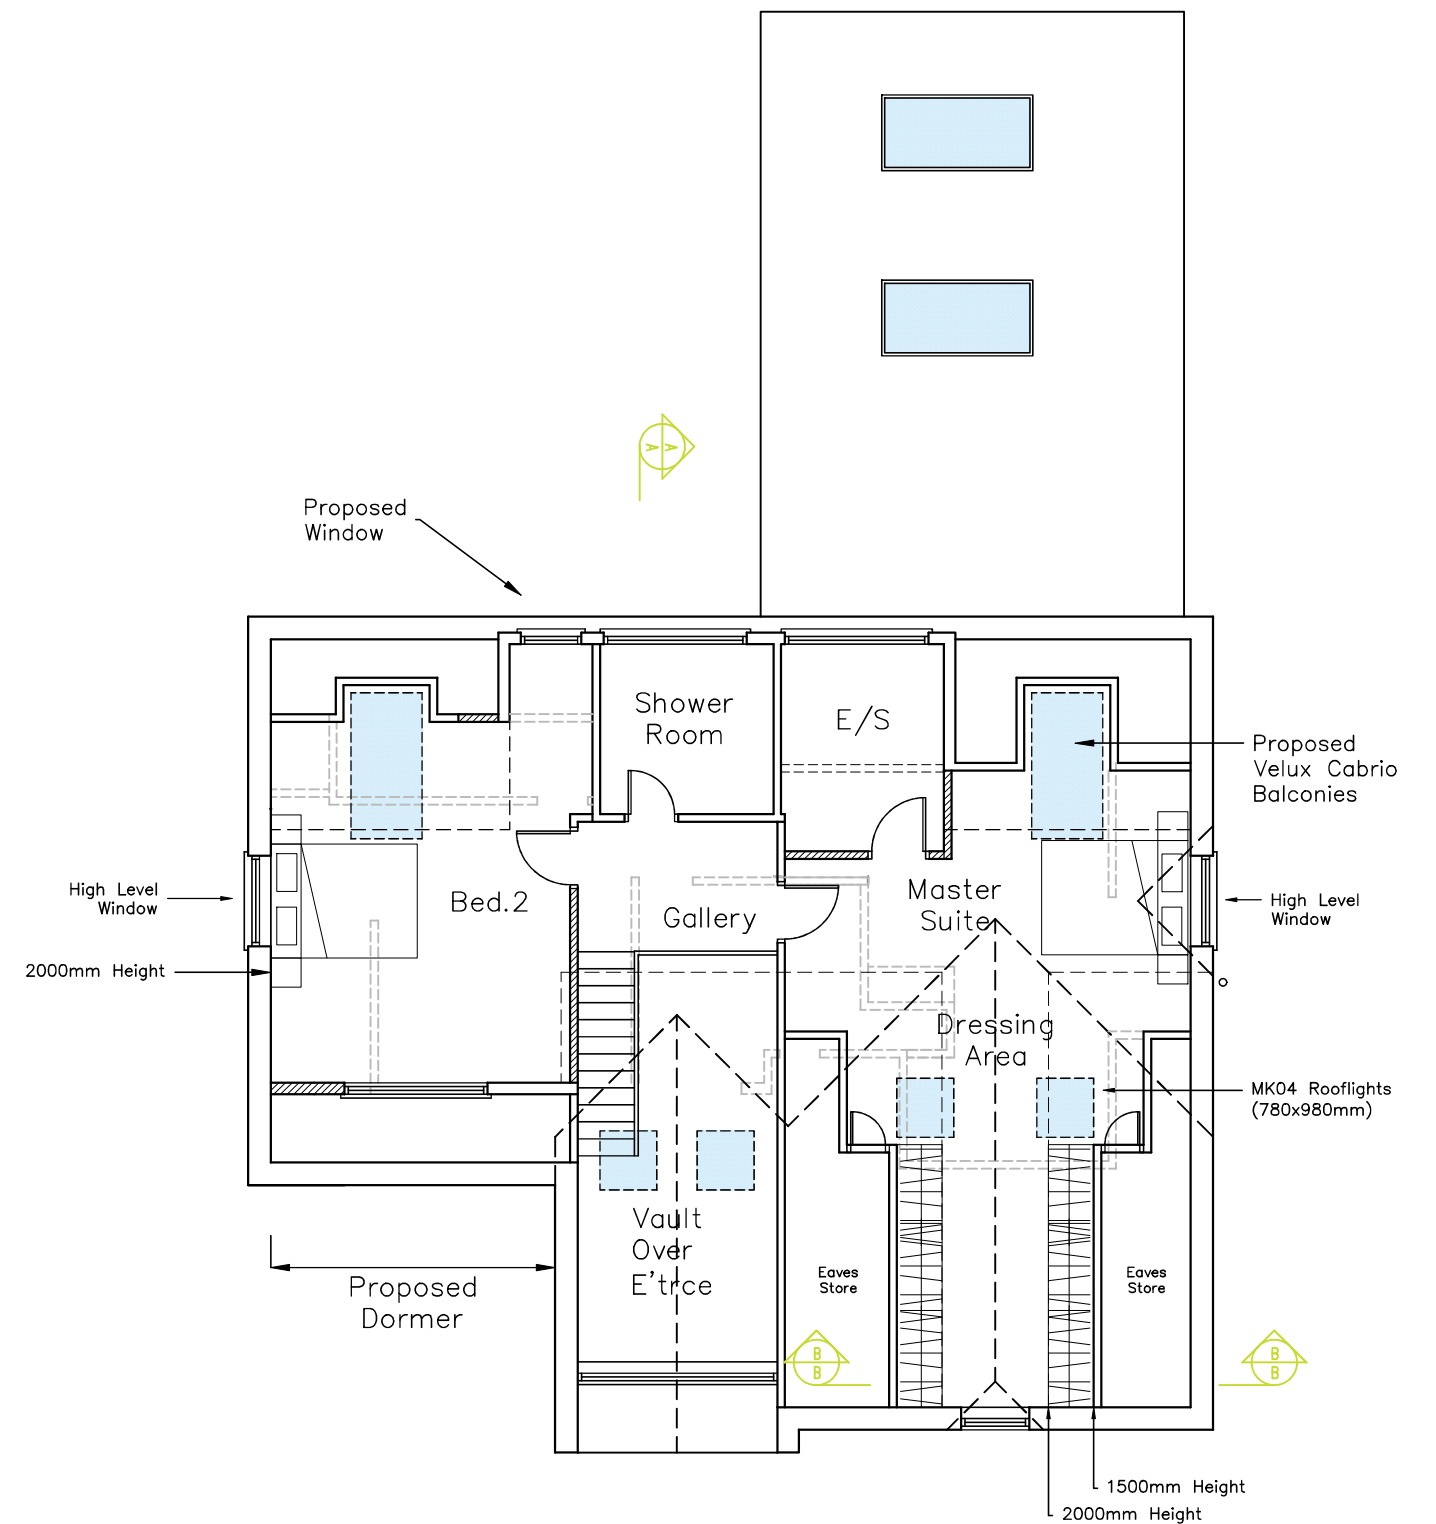

FIRST

CAD

Critchley Architecture And Design Ltd.
Contact: 02392 474 919 | info@caad.online

The Old Brewery, 15E South Street, Havant, PO9 1BU



PROPOSED FLOOR PLANS

Revisions	a) Note/Date/Initial
b)	
c)	
d)	

63 Sinah Lane,
Hayling Island,
PO11 0HJ

Scale A1=1:50, A3=1:100
Drawn LNR/JGF
Date 24/11/2021

21094-411⁰

10m

20m

30m

40m