


1316 East Sectional Elevation 1:100

Existing East Sectional Elevation @ 1:100

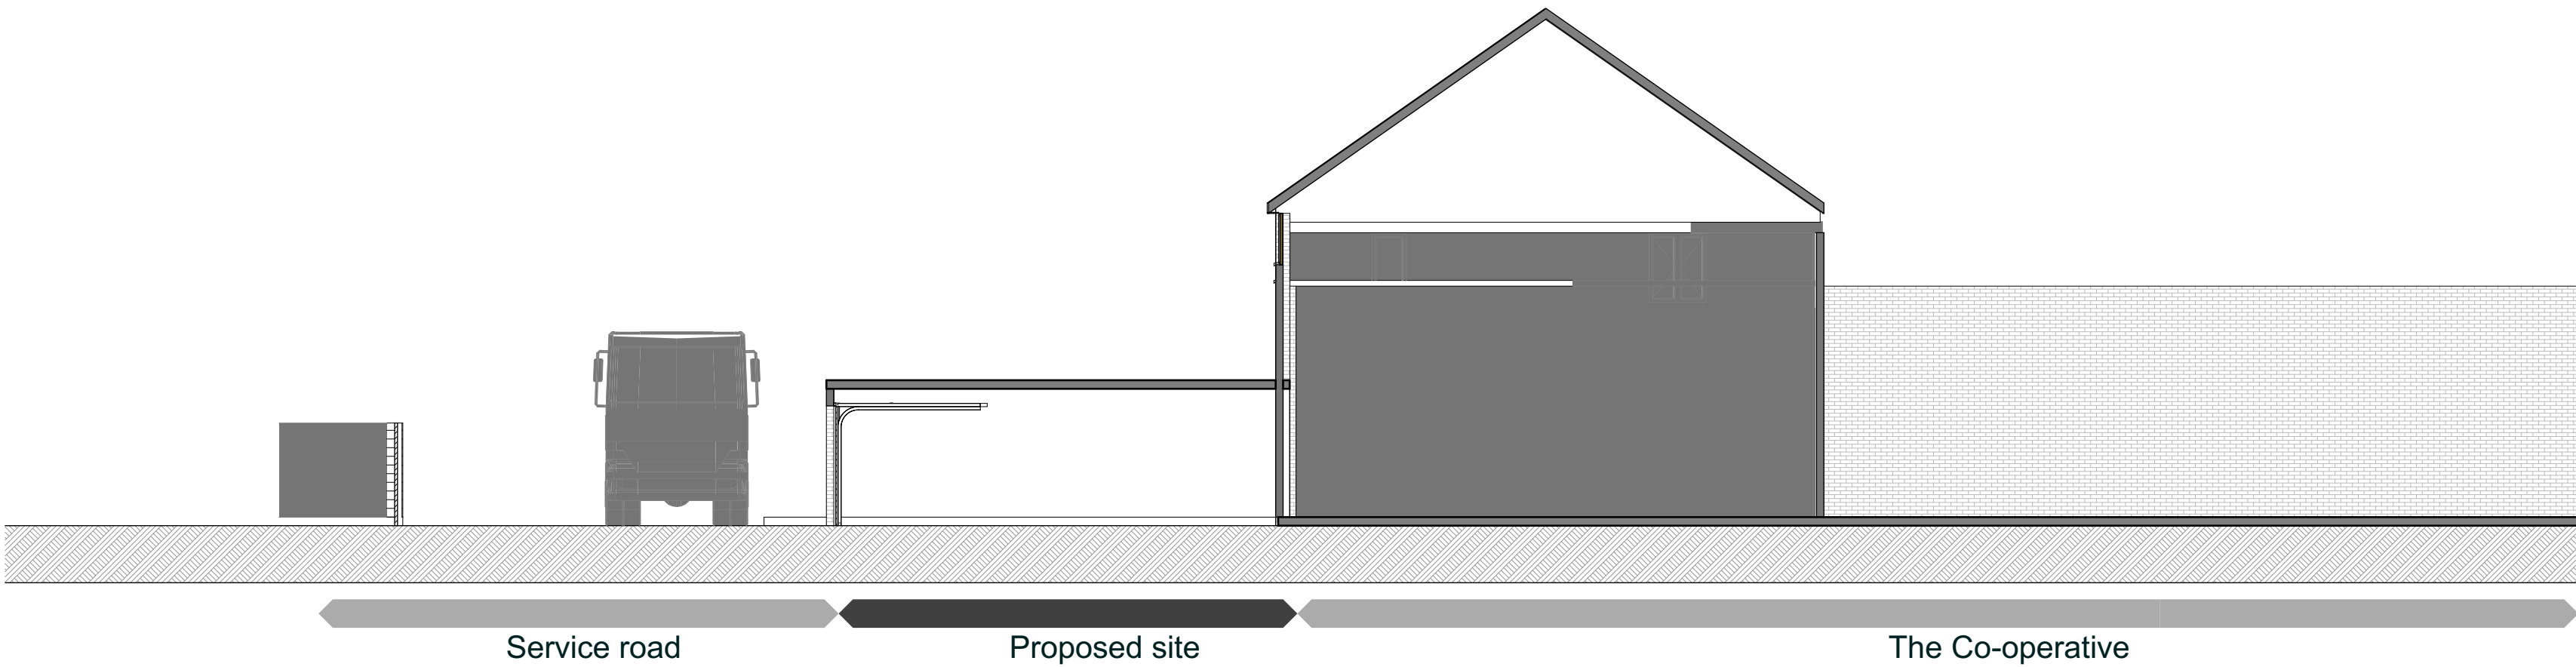

1319 South Sectional Elevation 1:100

Existing South Sectional Elevation @ 1:100