



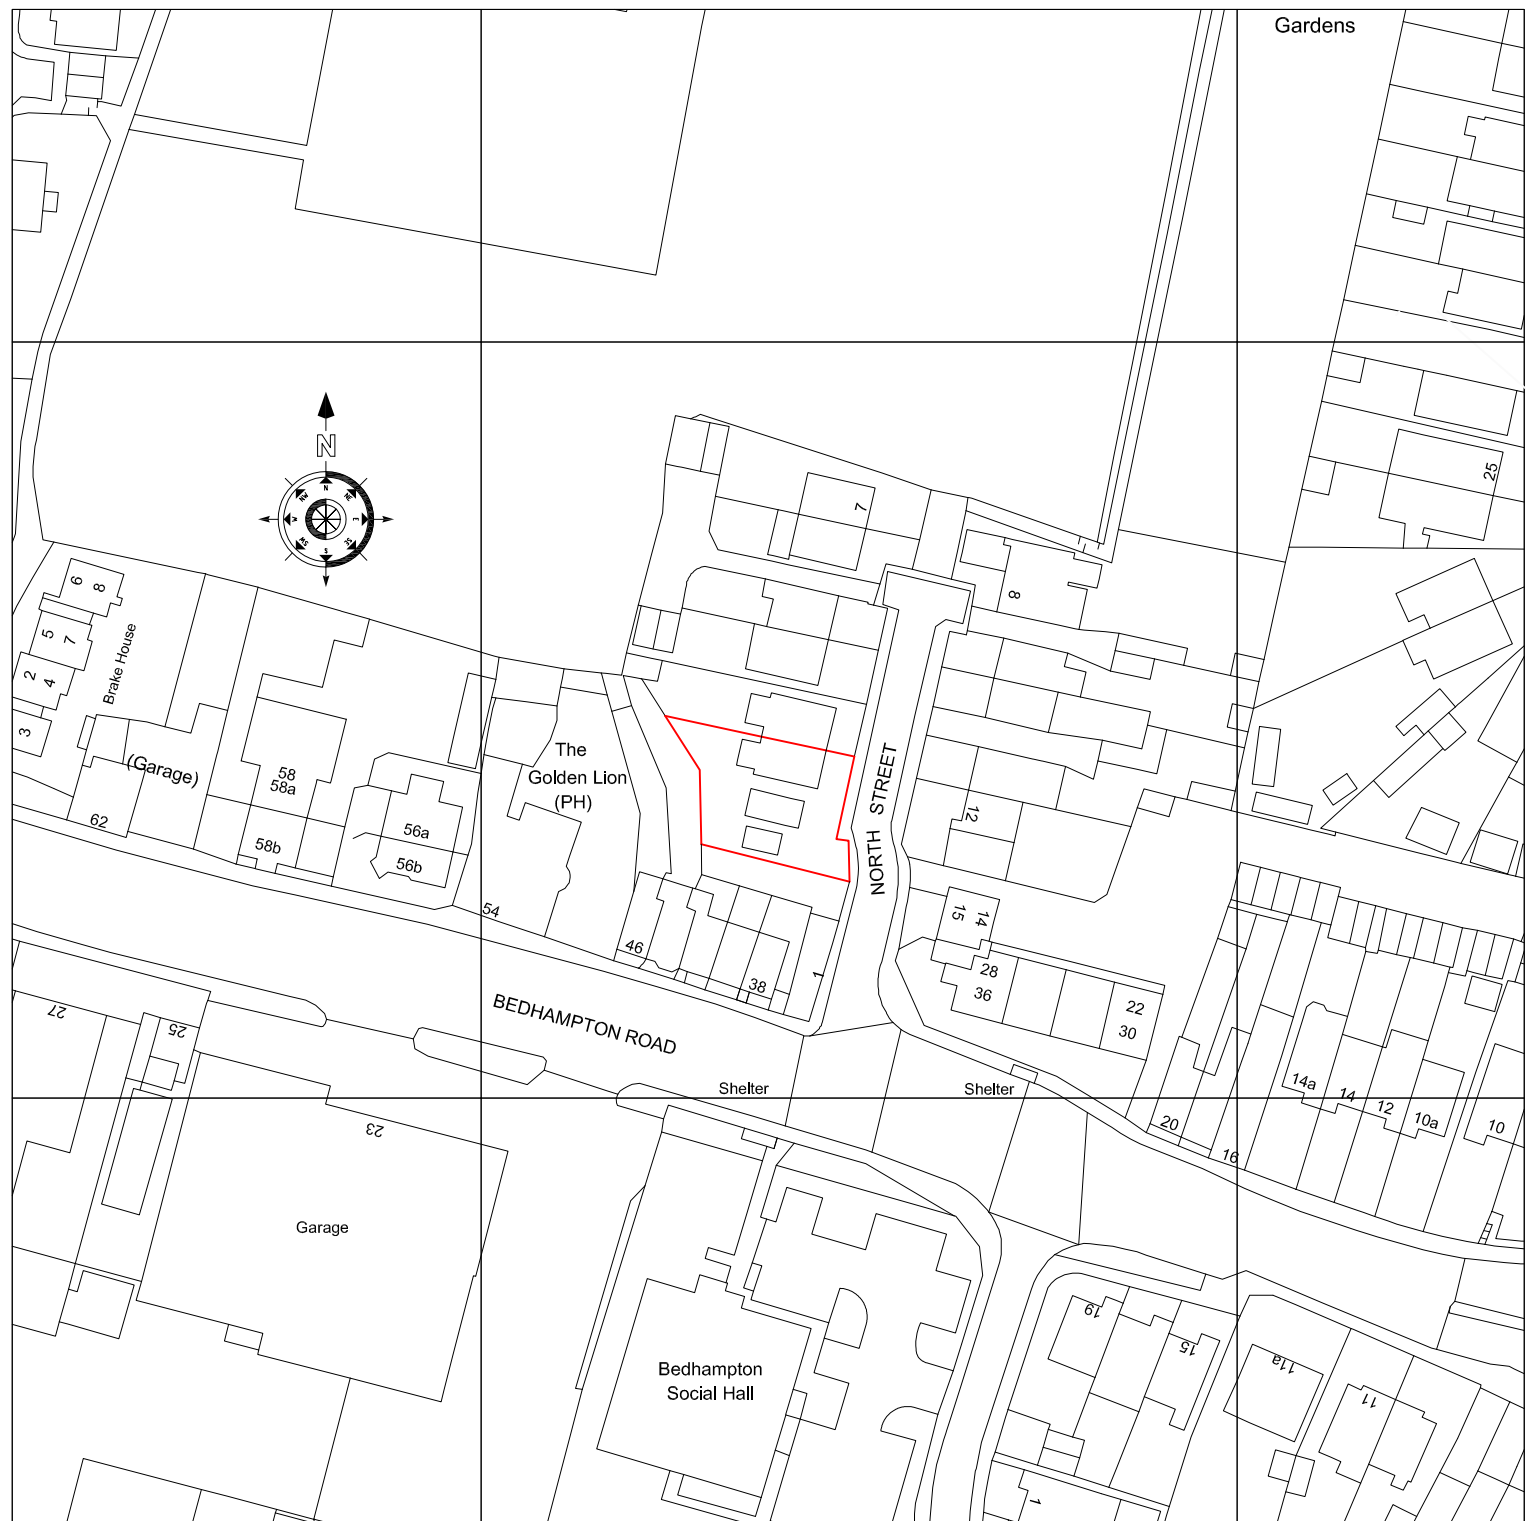

Crown Copyright and database rights 2022.
OS 100031961 National Map Centre.
Purchased 14/01/2022 1 year licence.

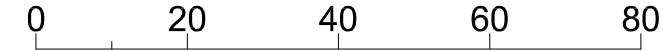

Dwg. No: GSAL241701	PROJECT: PROPOSED APPLICATION FOR OUTLINE PLANNING AT 2A NORTH STREET, BEDHAMPTON PO9 3HD	Rev:	Revision details:	Amended by:	Date:
DATE: Jan. 2022					
SCALE: 1:1000 @ A4					
DRAWN BY:					
CHECKED:	CLIENT: Mr				
	TITLE: LOCATION PLAN				
PLANNING					
"COPYRIGHT.." The copyright of this document lies with Gosport Surveying Associates Limited. No use or copying this document, or part of this document, shall be permitted without prior written consent of Gosport Surveying Associates Limited, other than for the purpose of copying for contract documentation and for site use. Gosport Surveying Associates Limited Chartered Surveyors - Summer House 5 Rydal Road, Gosport, Hants, PO12 4ES Tel: 07771 944 217 E-mail address: ade@GSAL.uk					