


3. Swan Close

Non Material amendment to Application Number
APP/20/01104

Approval granted 11/2/2021

Discharge of Condition No 3 02/12/2021
06/01/2022

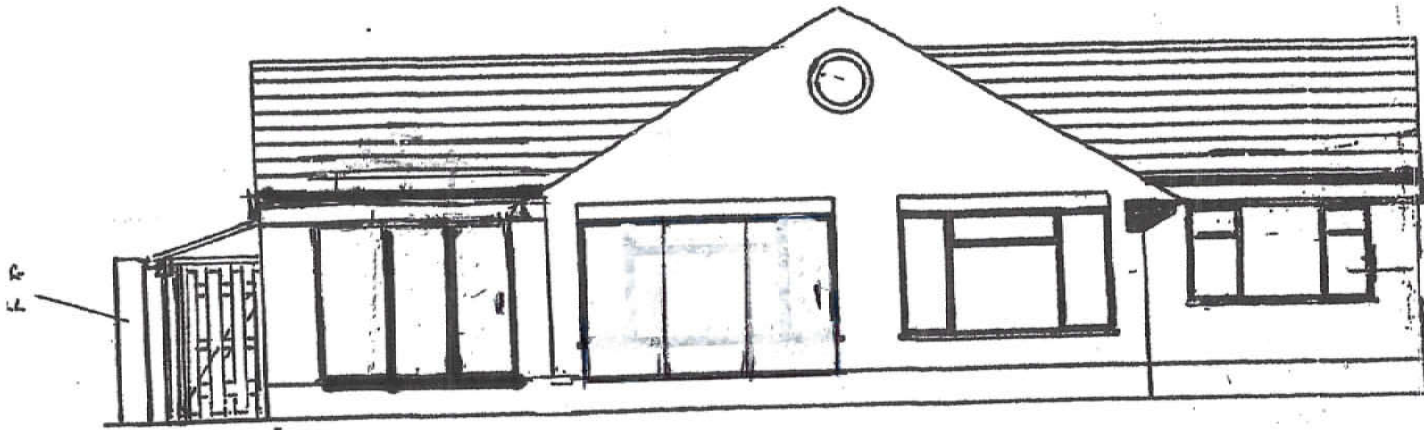

To install sliding doors to large

Proposed South Elevation 1:100