


2 Ashwood Close, PO9 3QT

HAVANT BOROUGH
COUNCIL
19
RE LIVE

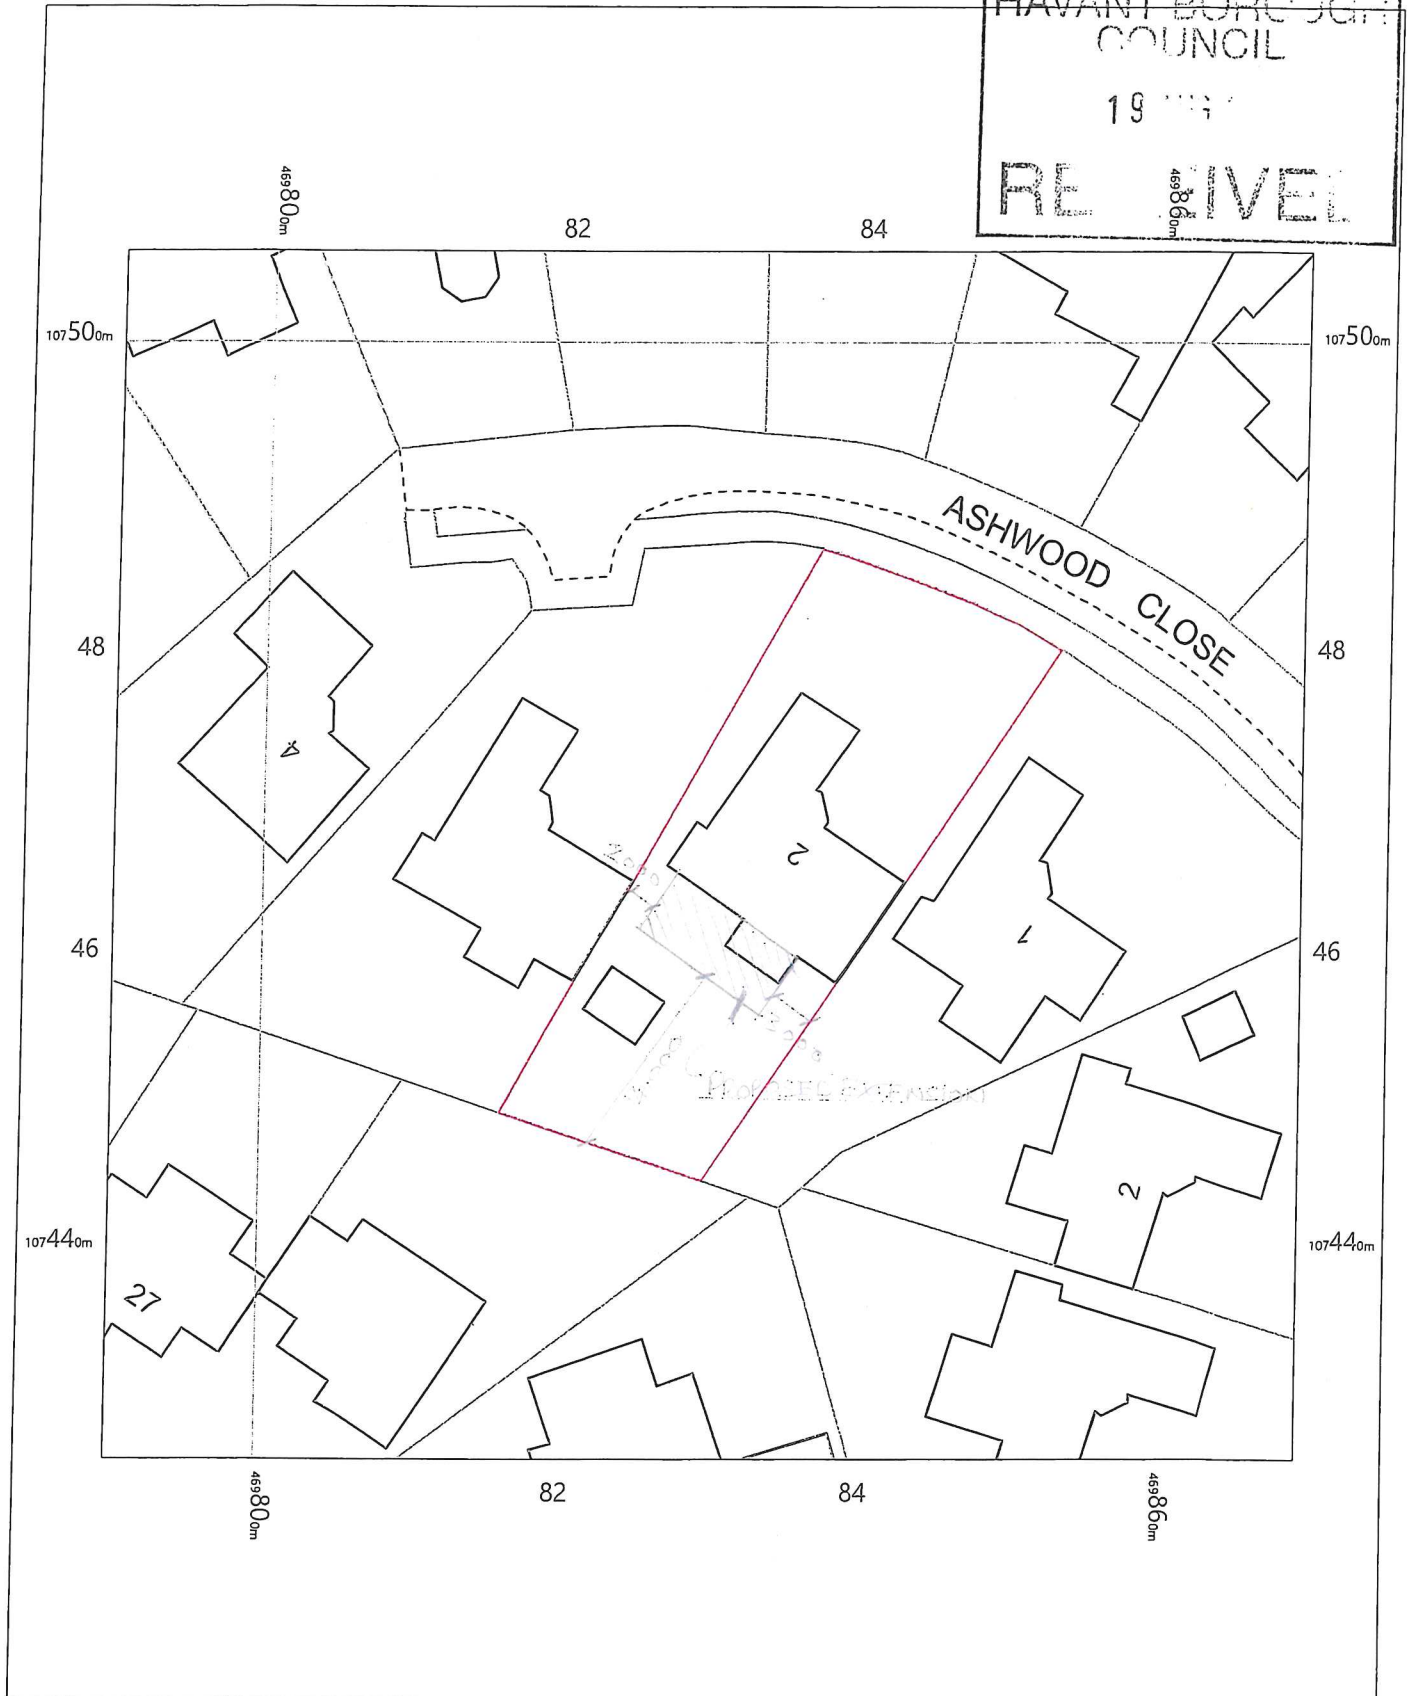

0 2 4 6 8 10 12 14 16 18 20
m

2 Ashwood Close,
Havant,
Hampshire
PO9 3QT

OS MasterMap 1250/2500/10000 scale
Thursday, July 9, 2020, ID: MPMBL-00887091
www.planningapplicationmaps.co.uk

1:500 scale print at A4, Centre: 469830 E, 107466 N

©Crown Copyright Ordnance Survey. Licence no. 100051661

