



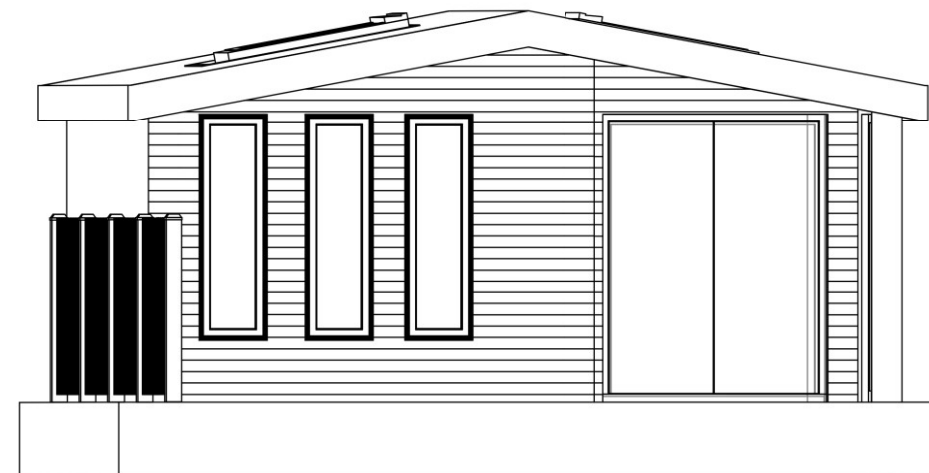

1:500		50
1:200		20
1:100		10
1:50		5

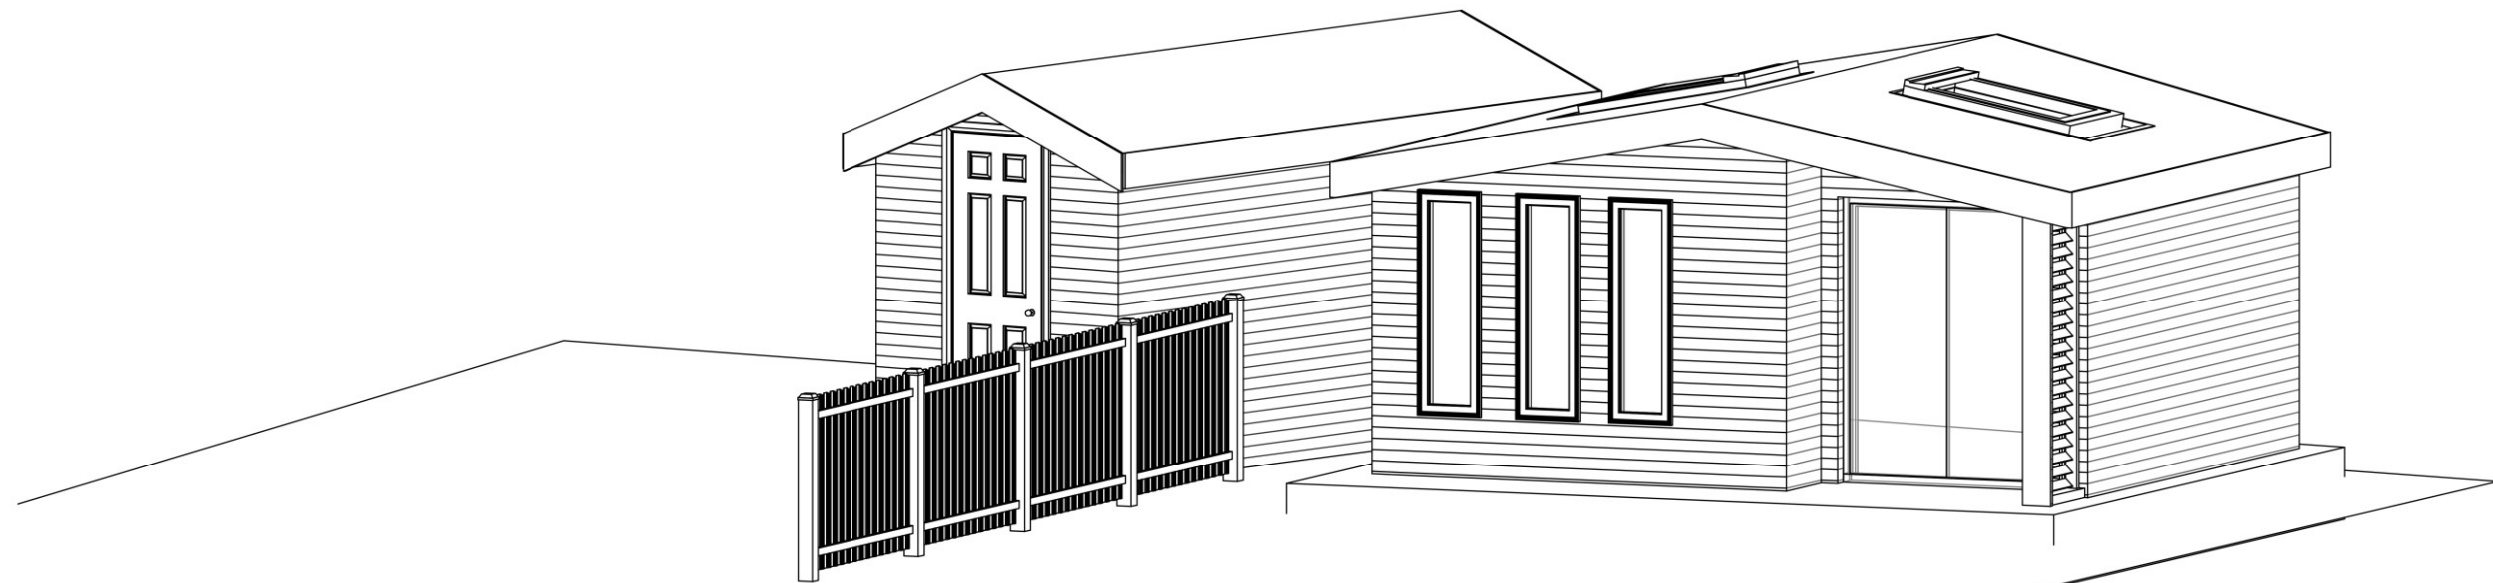

All measurement to be checked on site prior to any commenment (C) Copyright of Parkers Design (Southern) Limited. Any reproduction of these drawings will require written authority from the copyright owner.	PROJECT	15 Longwood Avenue		CLIENT			Barton/Beagley	
	SHEET	3D Rear		Date	Issue Date	Scale (@ A3)		
				Drawn by	SW	DRAWING NUMBER		REV
				Checked by	SR	P 7		
Parkers Design Limited - The Studio @ 90, PO9 2PR		www.pexd.co.uk - info@pexd.co.uk - 07776 008822						