
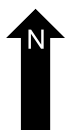
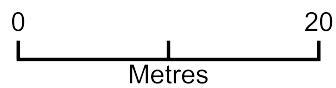


Actual plan

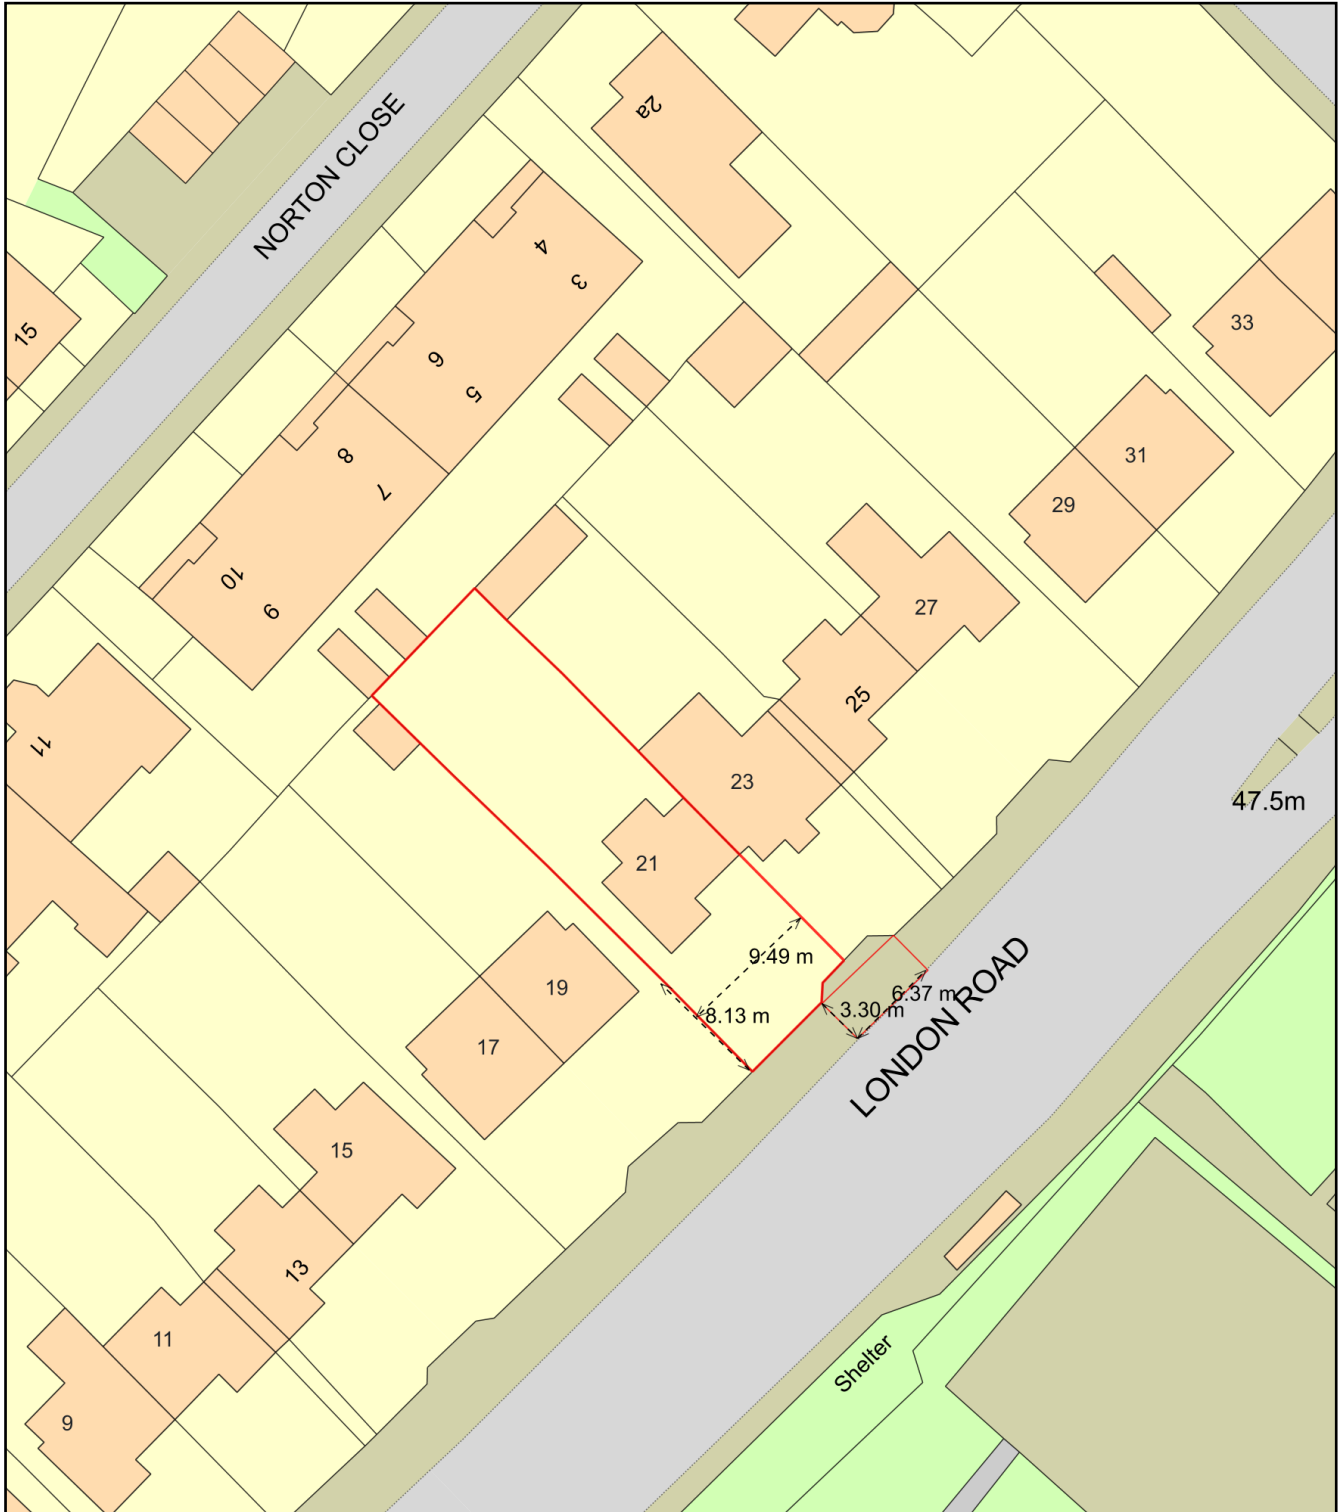

Plan Produced for: Havant Borough Council

Date Produced: 16 Mar 2022

Plan Reference Number: TQRQM22075192221320

Scale: 1:500 @ A4