





EXISTING REAR ELEVATION:




Proposed REAR ELEVATION:

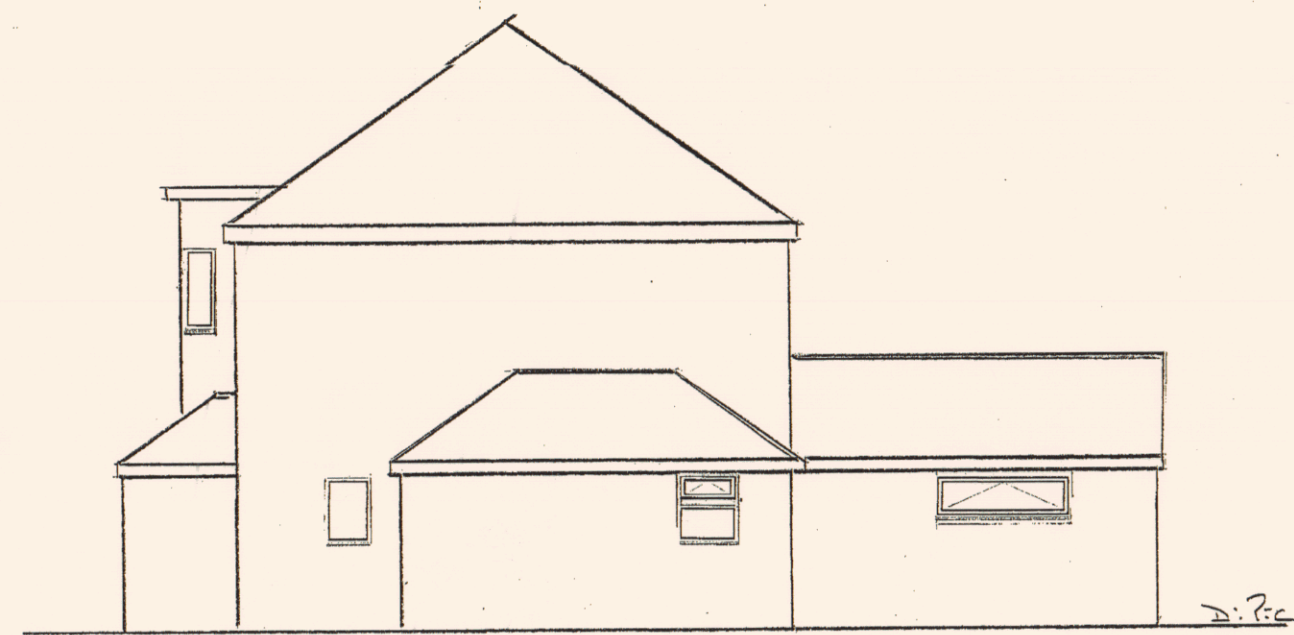


EXISTING SIDE ELEVATION:

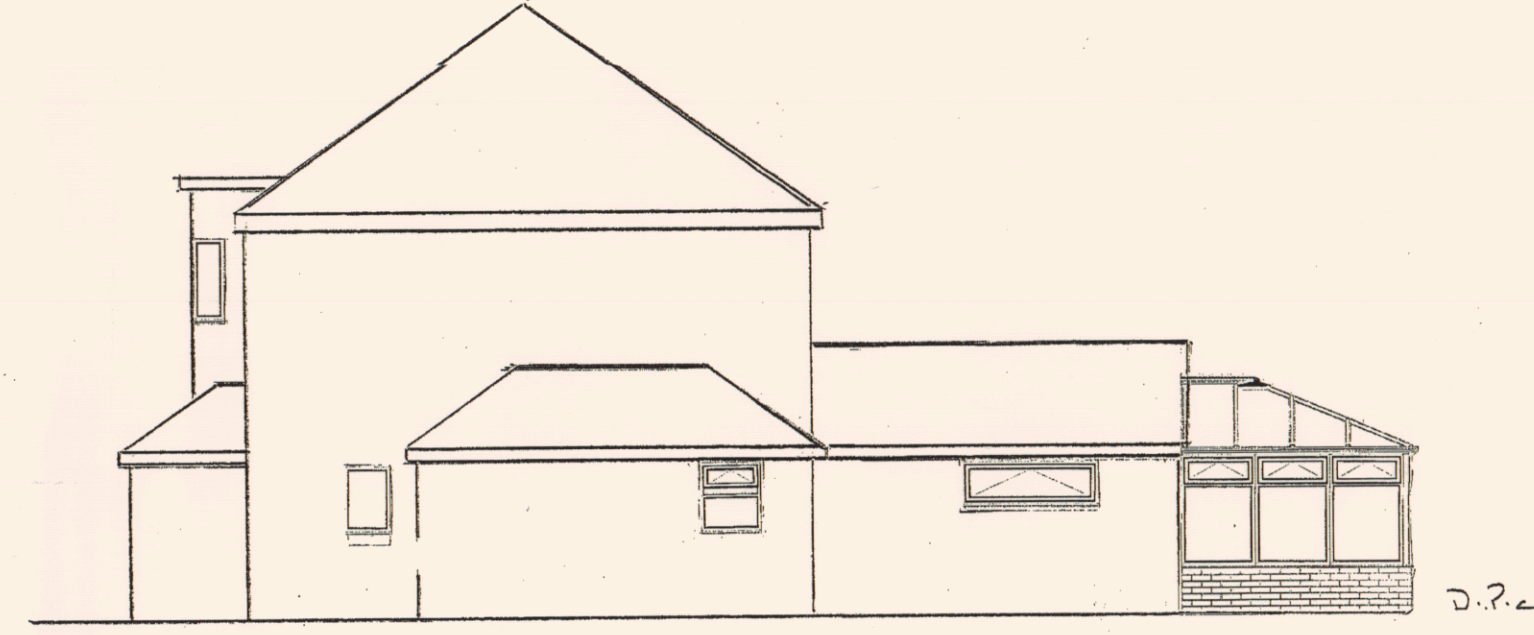


Proposed SIDE ELEVATION:

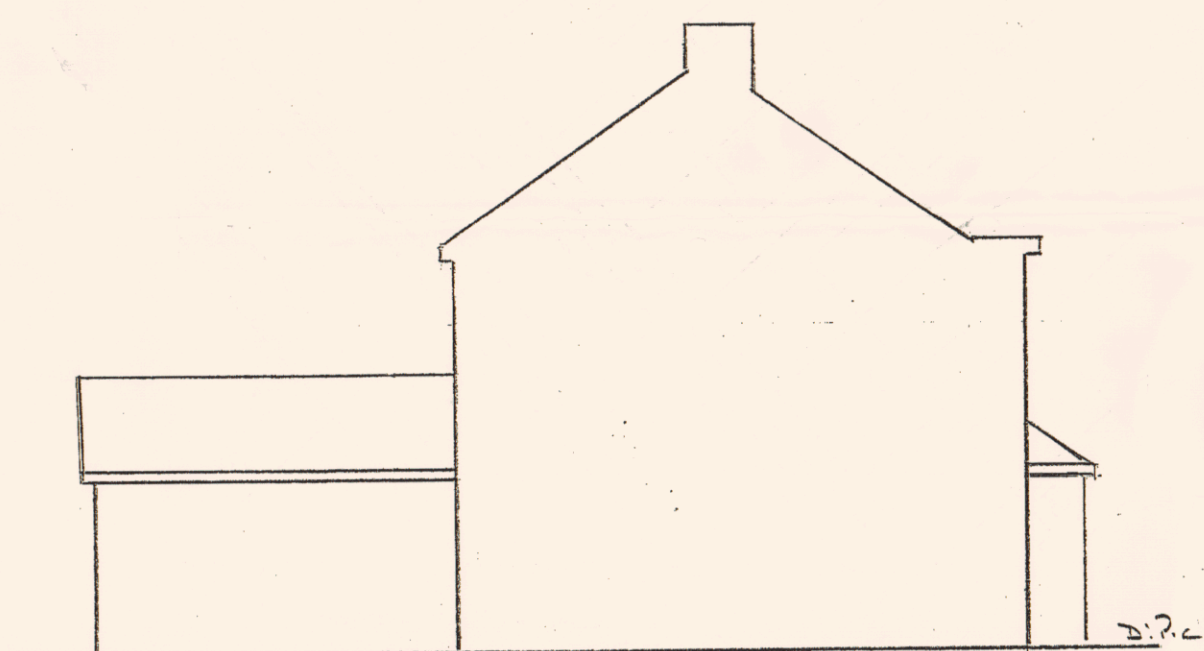


EXISTING SIDE ELEVATION:

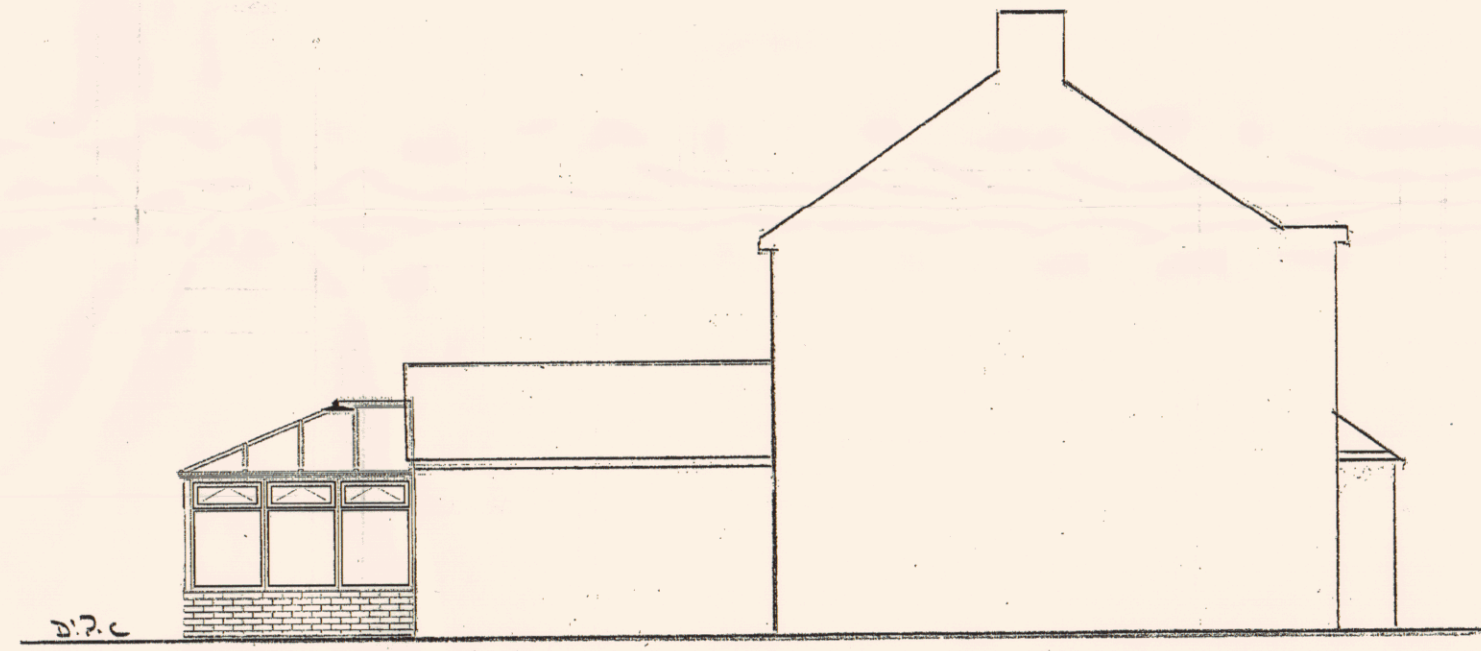

Proposed SIDE ELEVATION:

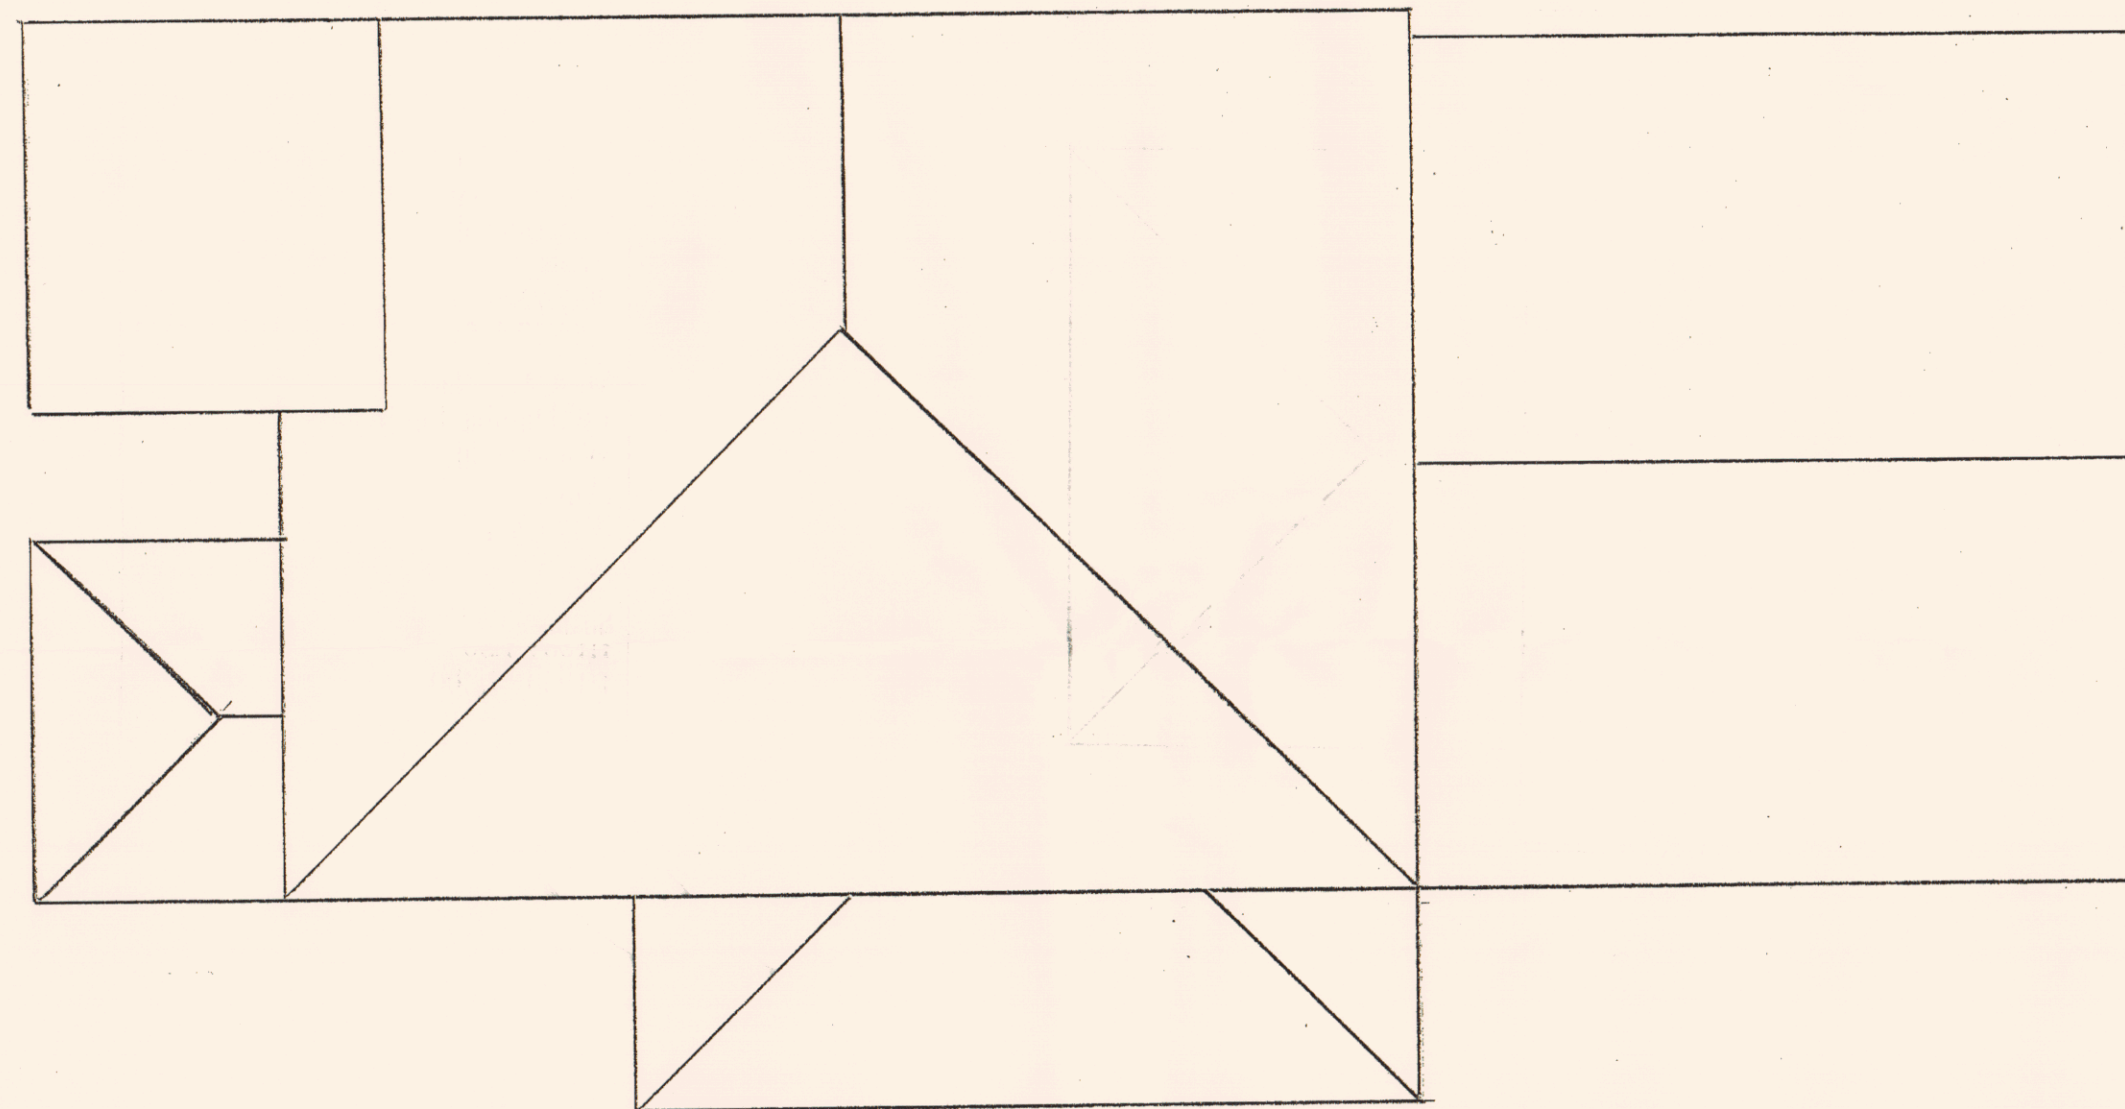

EXISTING Roof Plan:

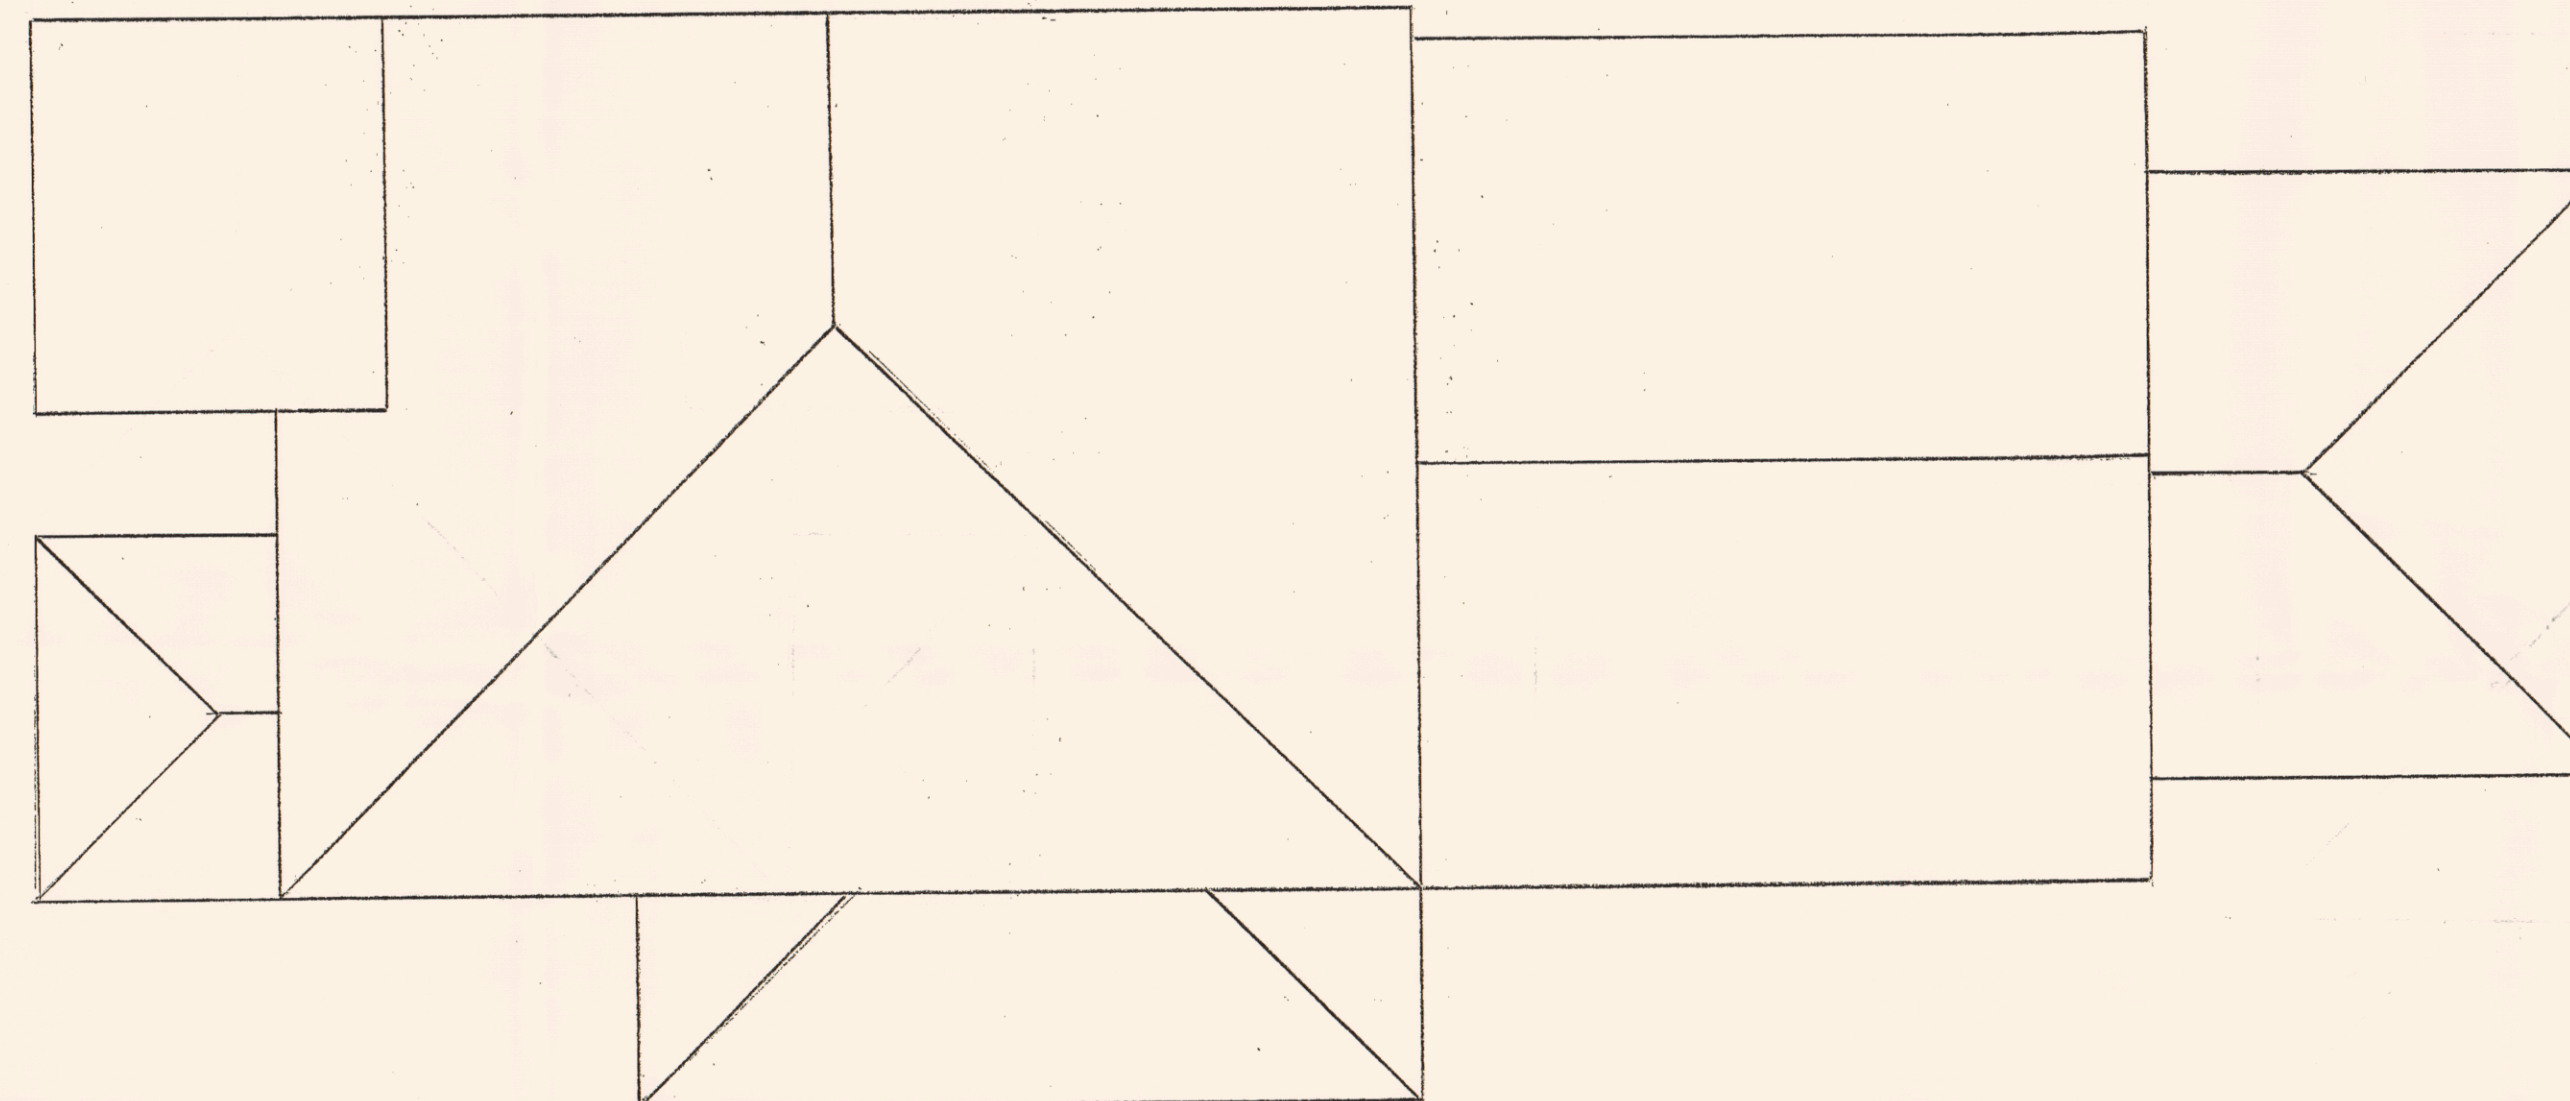


Proposed Roof Plan:




EXISTING Ground Floor Plan:

Proposed Ground Floor Plan:

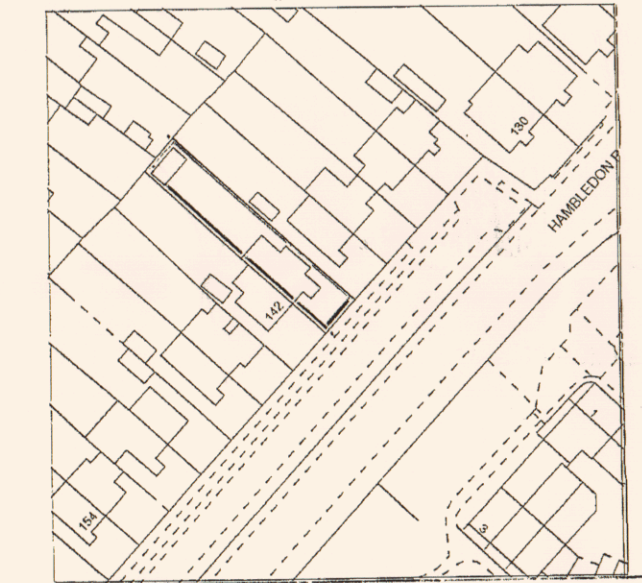

1:1250
Supplied by: Latitude Mapping Ltd
Licence: © Crown Copyright and
database rights 2022 OS 100038864
Reference: 011542455
Centre coordinates: 487347 110473

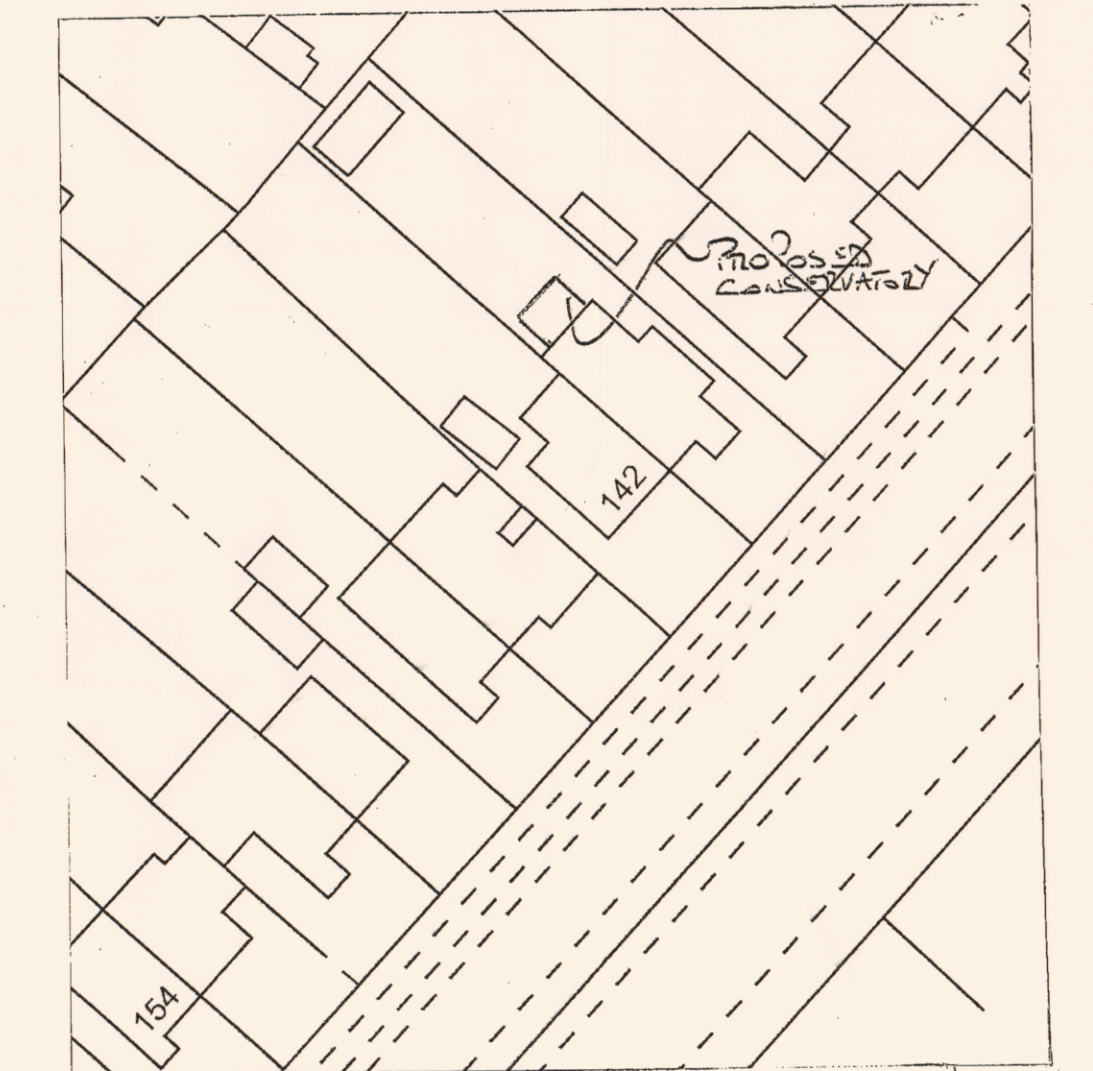

1:500
Supplied by: Latitude Mapping Ltd
Licence: © Crown Copyright and
database rights 2022 OS 100038864
Reference: 011542455
Centre coordinates: 487353 110459

Topline Windows & Conservatories
Unit 5 19 Aston Road
Waterlooville
Hants
PO7 7XG

Mr & Mrs Nash
140 Hambledon Road
Waterlooville
Hants
PO7 6XA

Scales
1:100 / 1:50
1:1250 / 1:500

HAVANT BOROUGH COUNCIL
14 JUN 2022
RECEIVED