

THIS DRAWING IS COPYRIGHT PROTECTED AND REMAINS THE PROPERTY OF SAVILLS (UK) LIMITED.

ALL WORK MUST COMPLY WITH THE RELEVANT AUTHORITIES REQUIREMENTS.

DIMENSIONS MUST NOT BE SCALED FROM THIS PRINT.

Notes:

PLAN 2

- Centre demise
- Car park
- ANPR column

REVISION	DATE	VARIATION




Savills (UK) Limited
55 Colmore Row
Birmingham B3 2AA

Tel: 0121 200 4500
Fax: 0121 200 4599
www.savills.com

CLIENT Threadneedle pensions limited	
PROJECT Lease Plan	
ADDRESS Dukes Walk Service Rd, Waterlooville PO7 7HS	SCHEME NUMBER BMBC DRAWING NUMBER 001 DATE May 2022 REVISION

DRAWING TITLE Proposed ANPR Car Park Plan	
CAD REFERENCE	
SCALE 1:1250@ (A4)	DRAWN BY
CHECKED BY 	

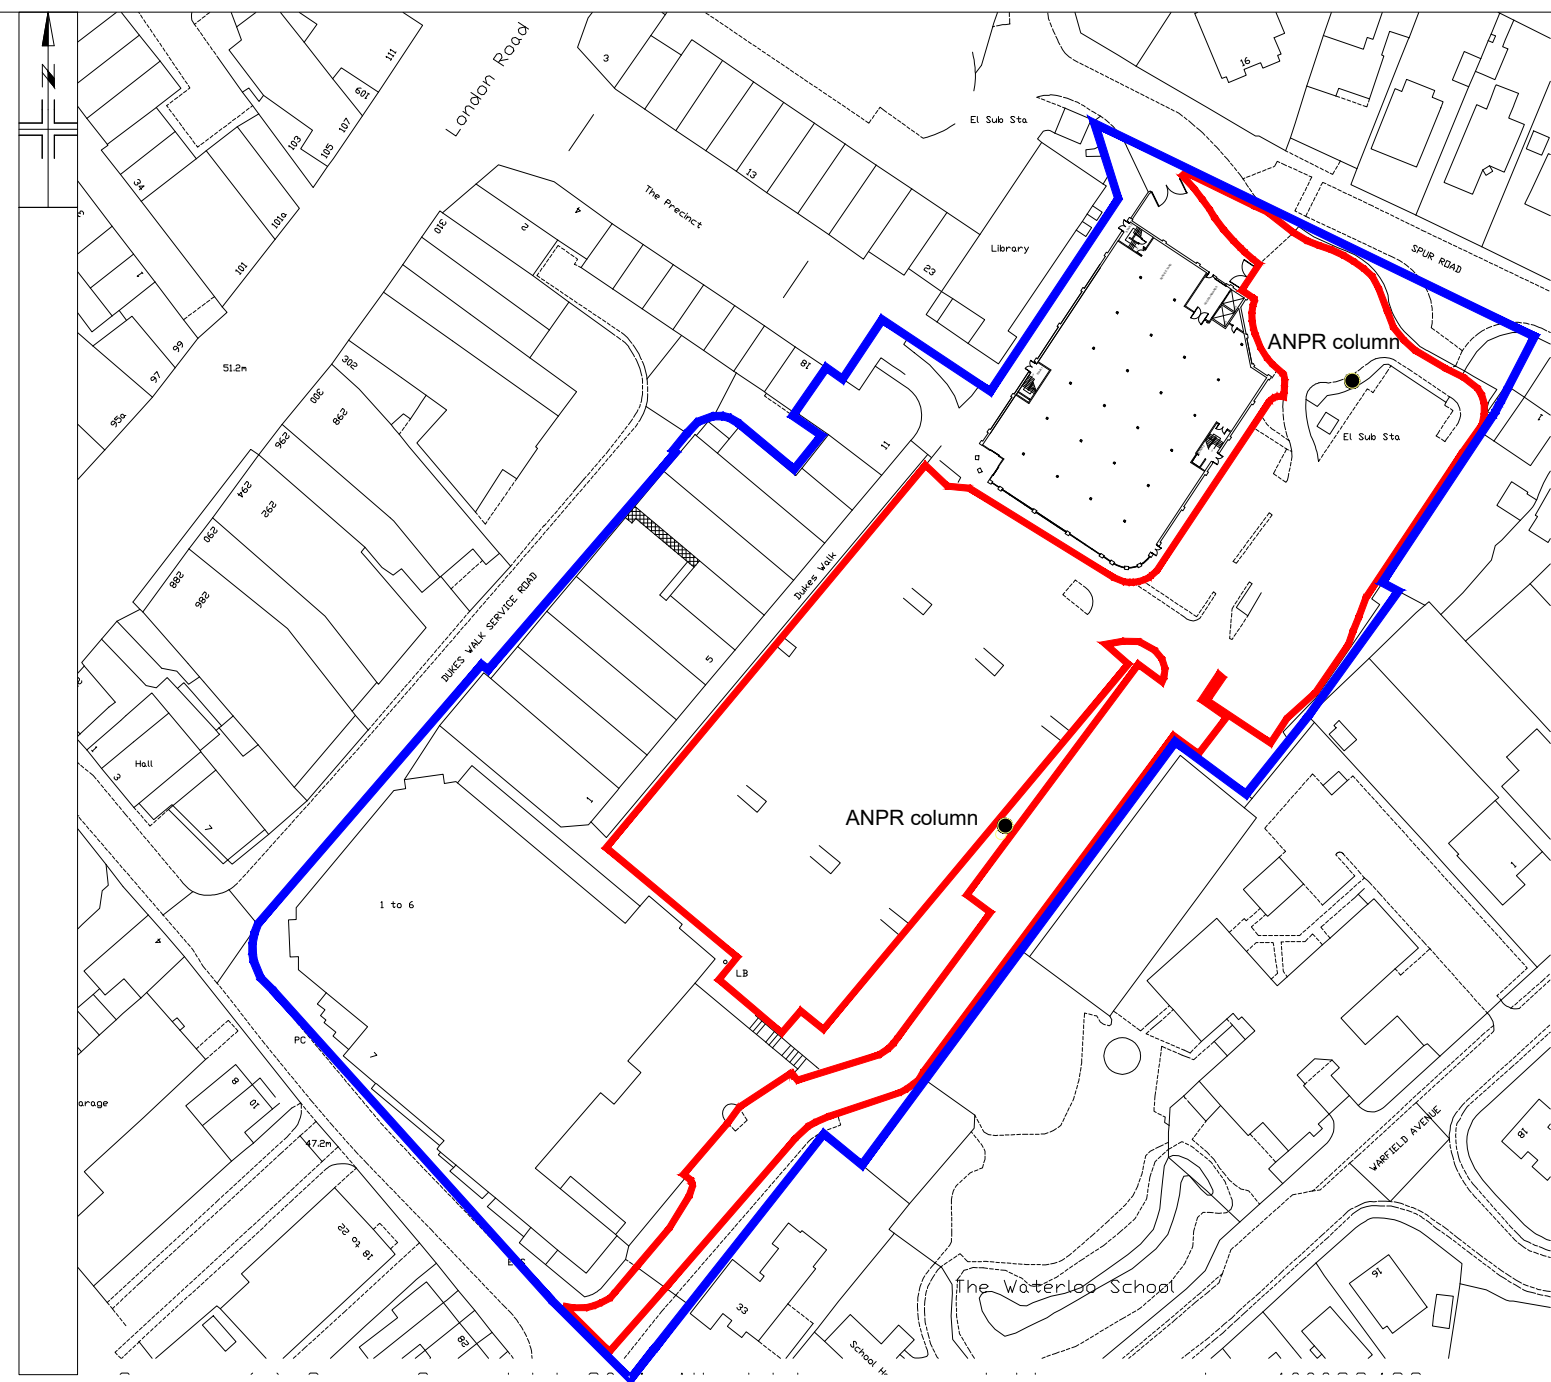

OS Location Plan

Scale 1: 1250

