

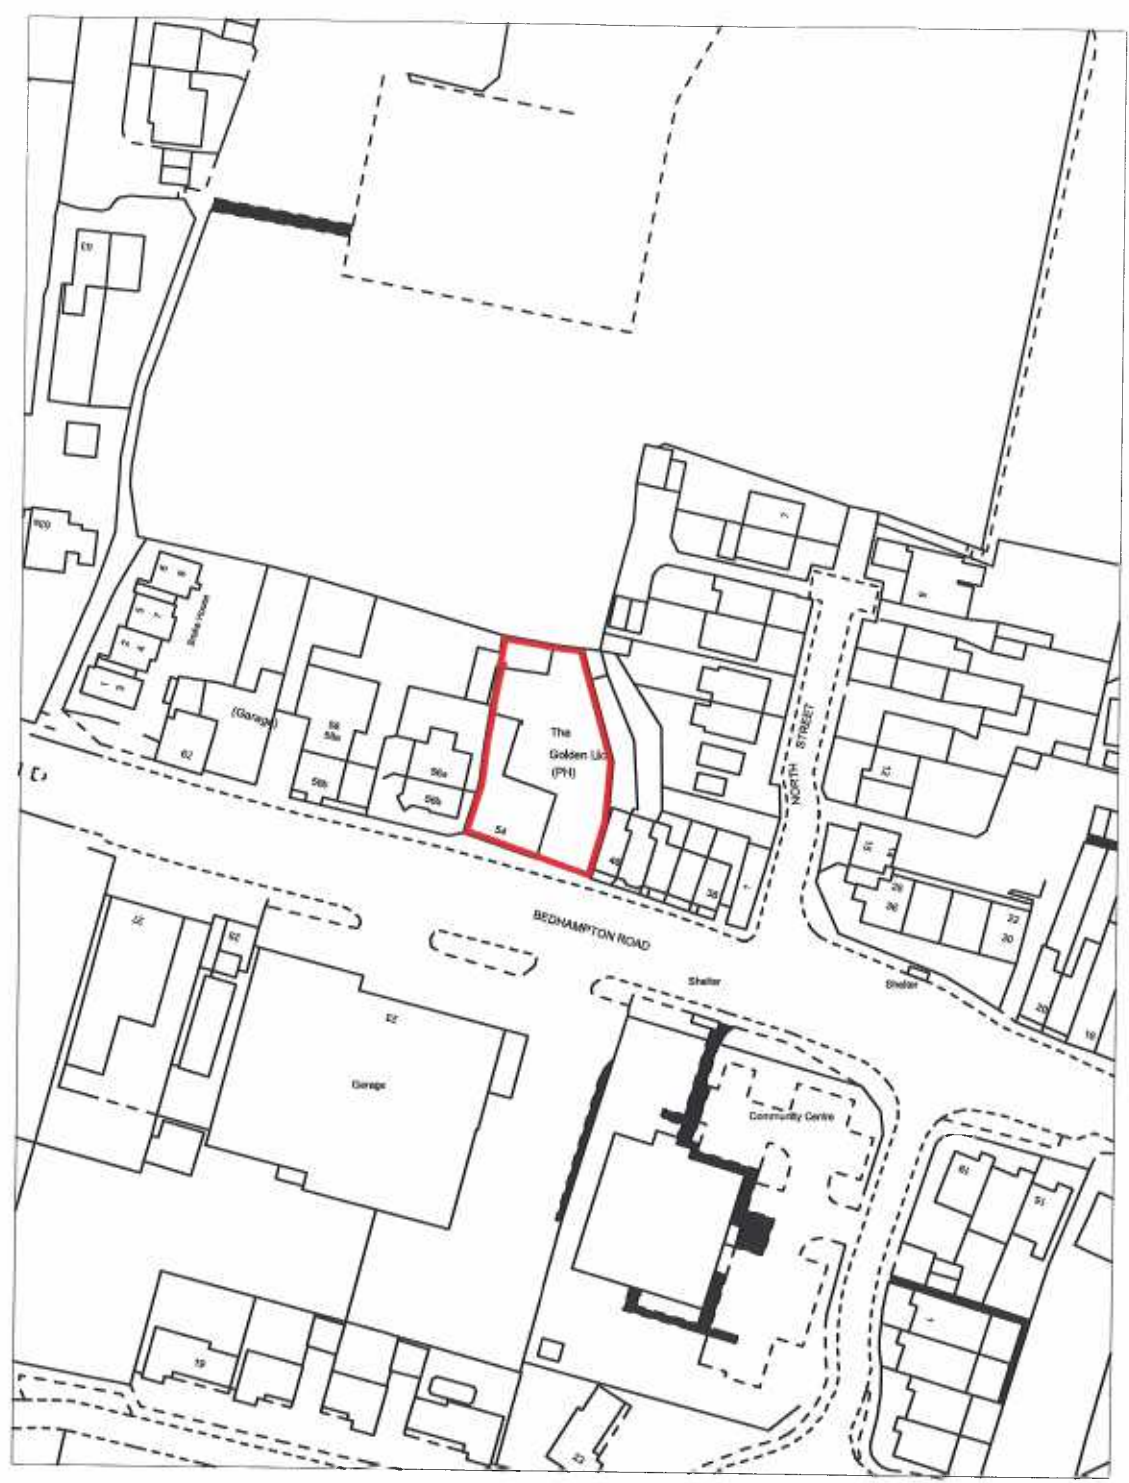


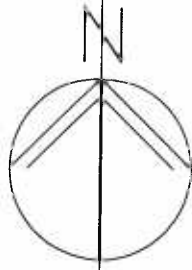

LOCATION PLAN 1:1250

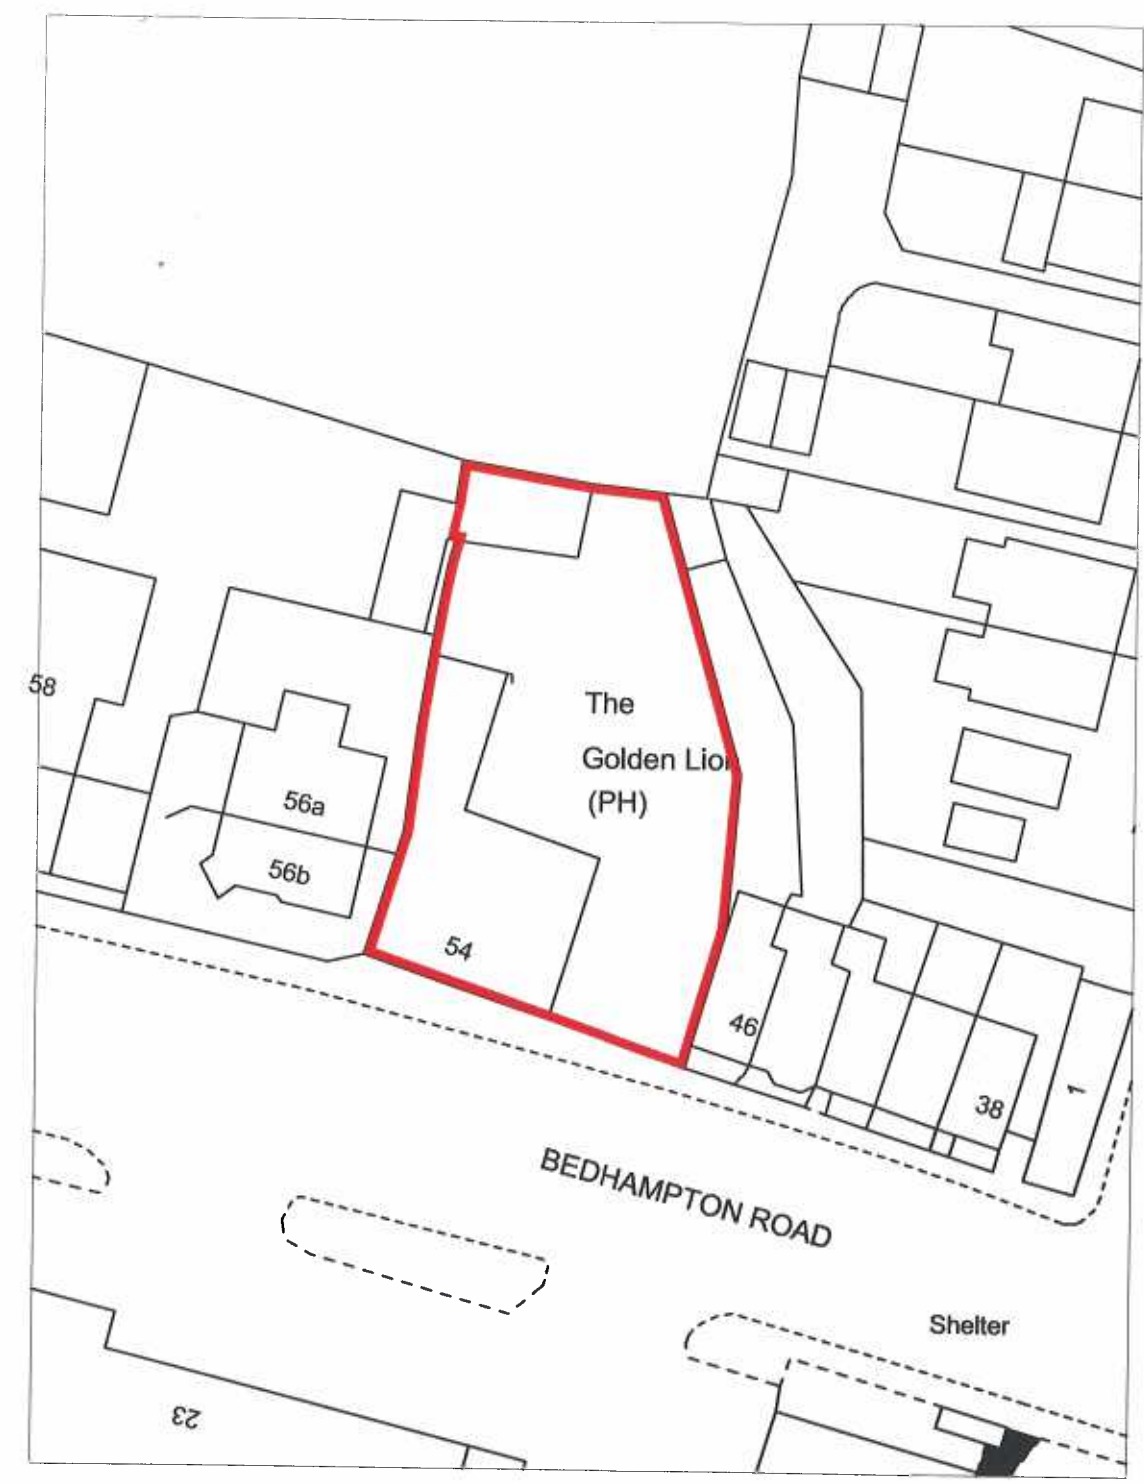

BLOCK PLAN 1:500

m. 10 20 30 40

The Golden Lion,
54 Bedhampton Rd
Havant
PO9 3EY

SITE PLANS

Revisions
A.
B.
C.
D.

metres 10 20 30 40



Martin Critchley
CHARTERED ARCHITECT

The Old Brewery,
15E South Street, Havant,
Hampshire, PO9 1BU
023 92 474 919
critchleyarchitect@hotmail.com

Scale A3 = AS SHOWN
Date 09/08/16
Drawn OS

1612-101 0

© Crown Copyright
All rights reserved.
Reproduced by Permission.
Licence No. 100046837