




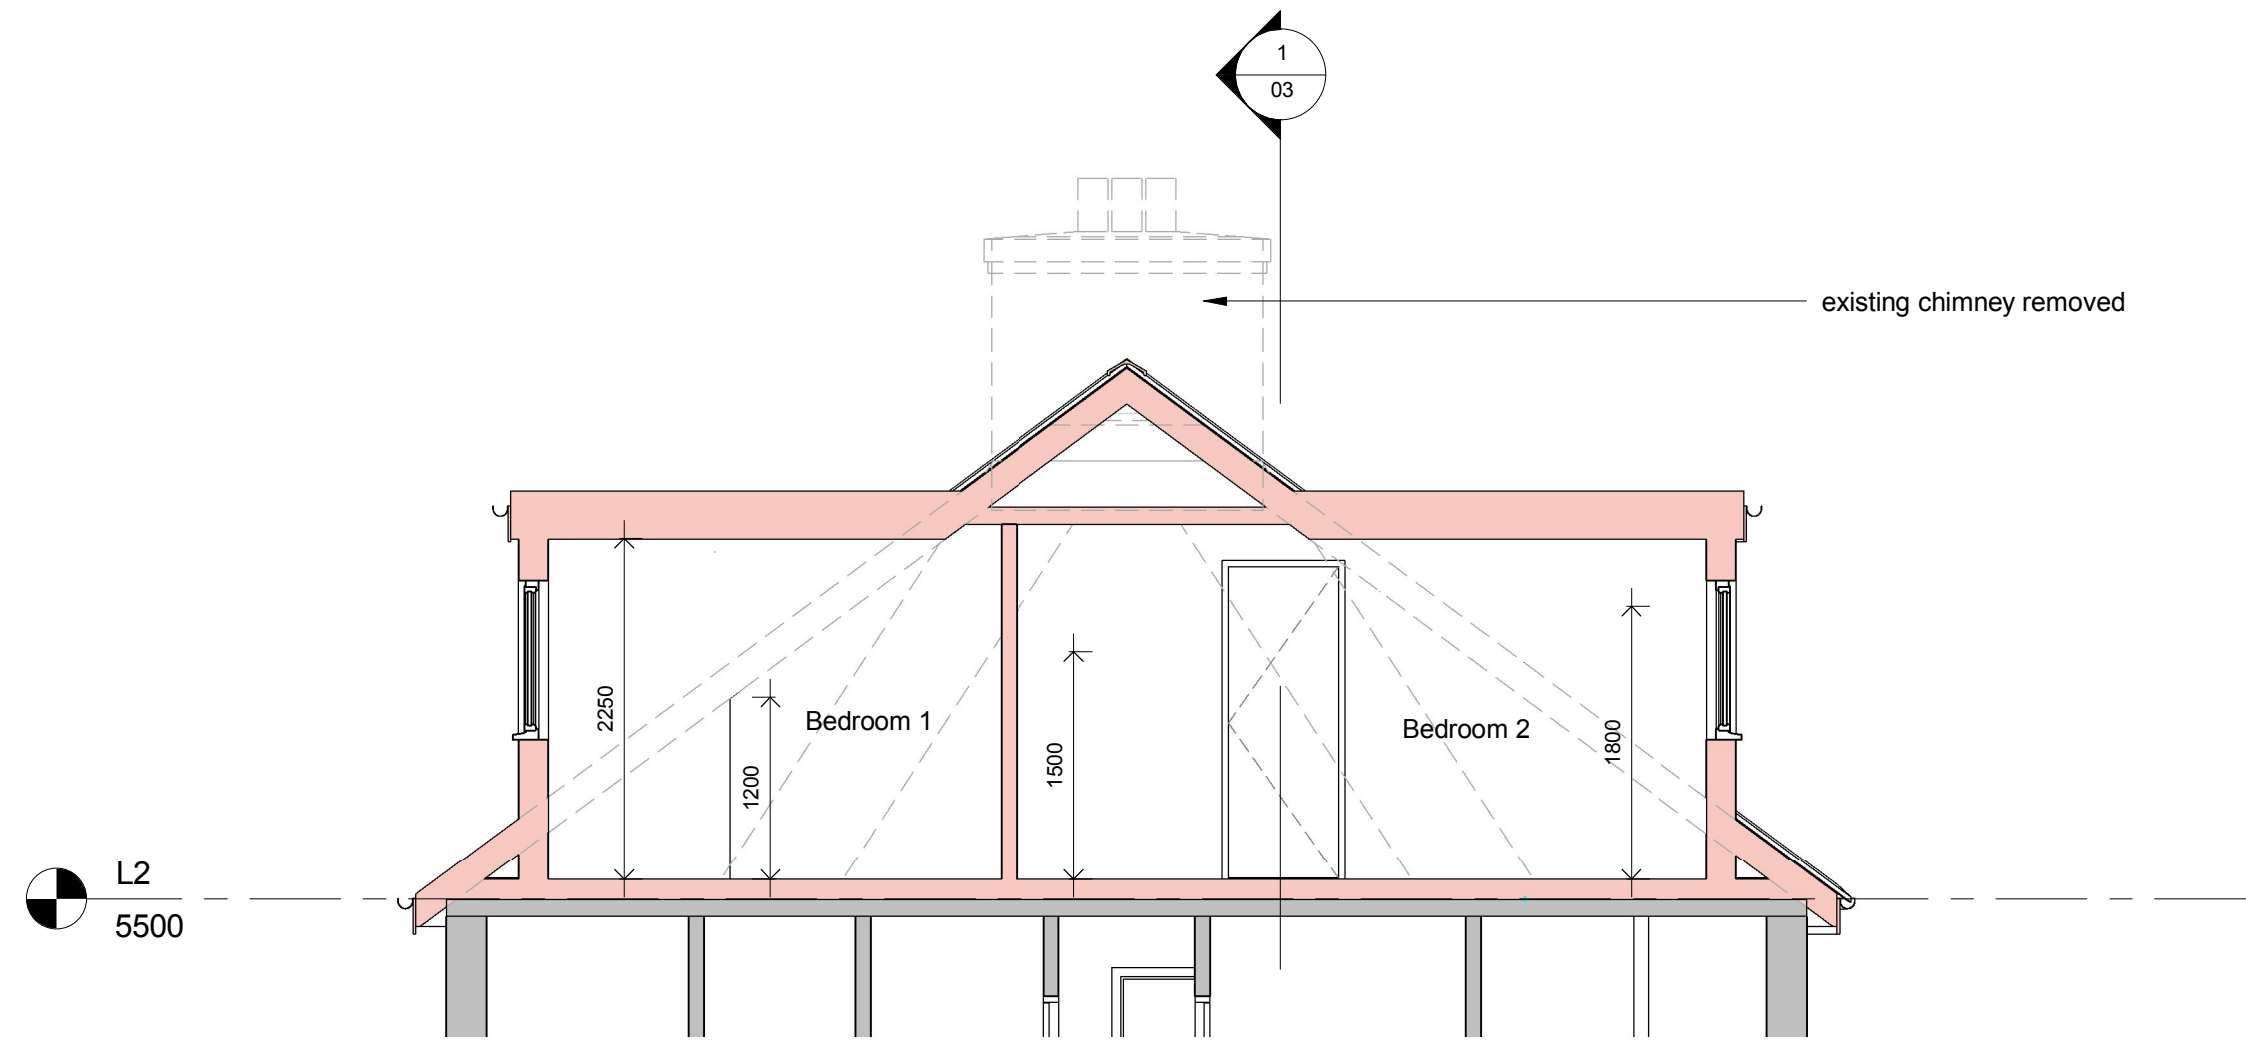

Section 2
1 : 50

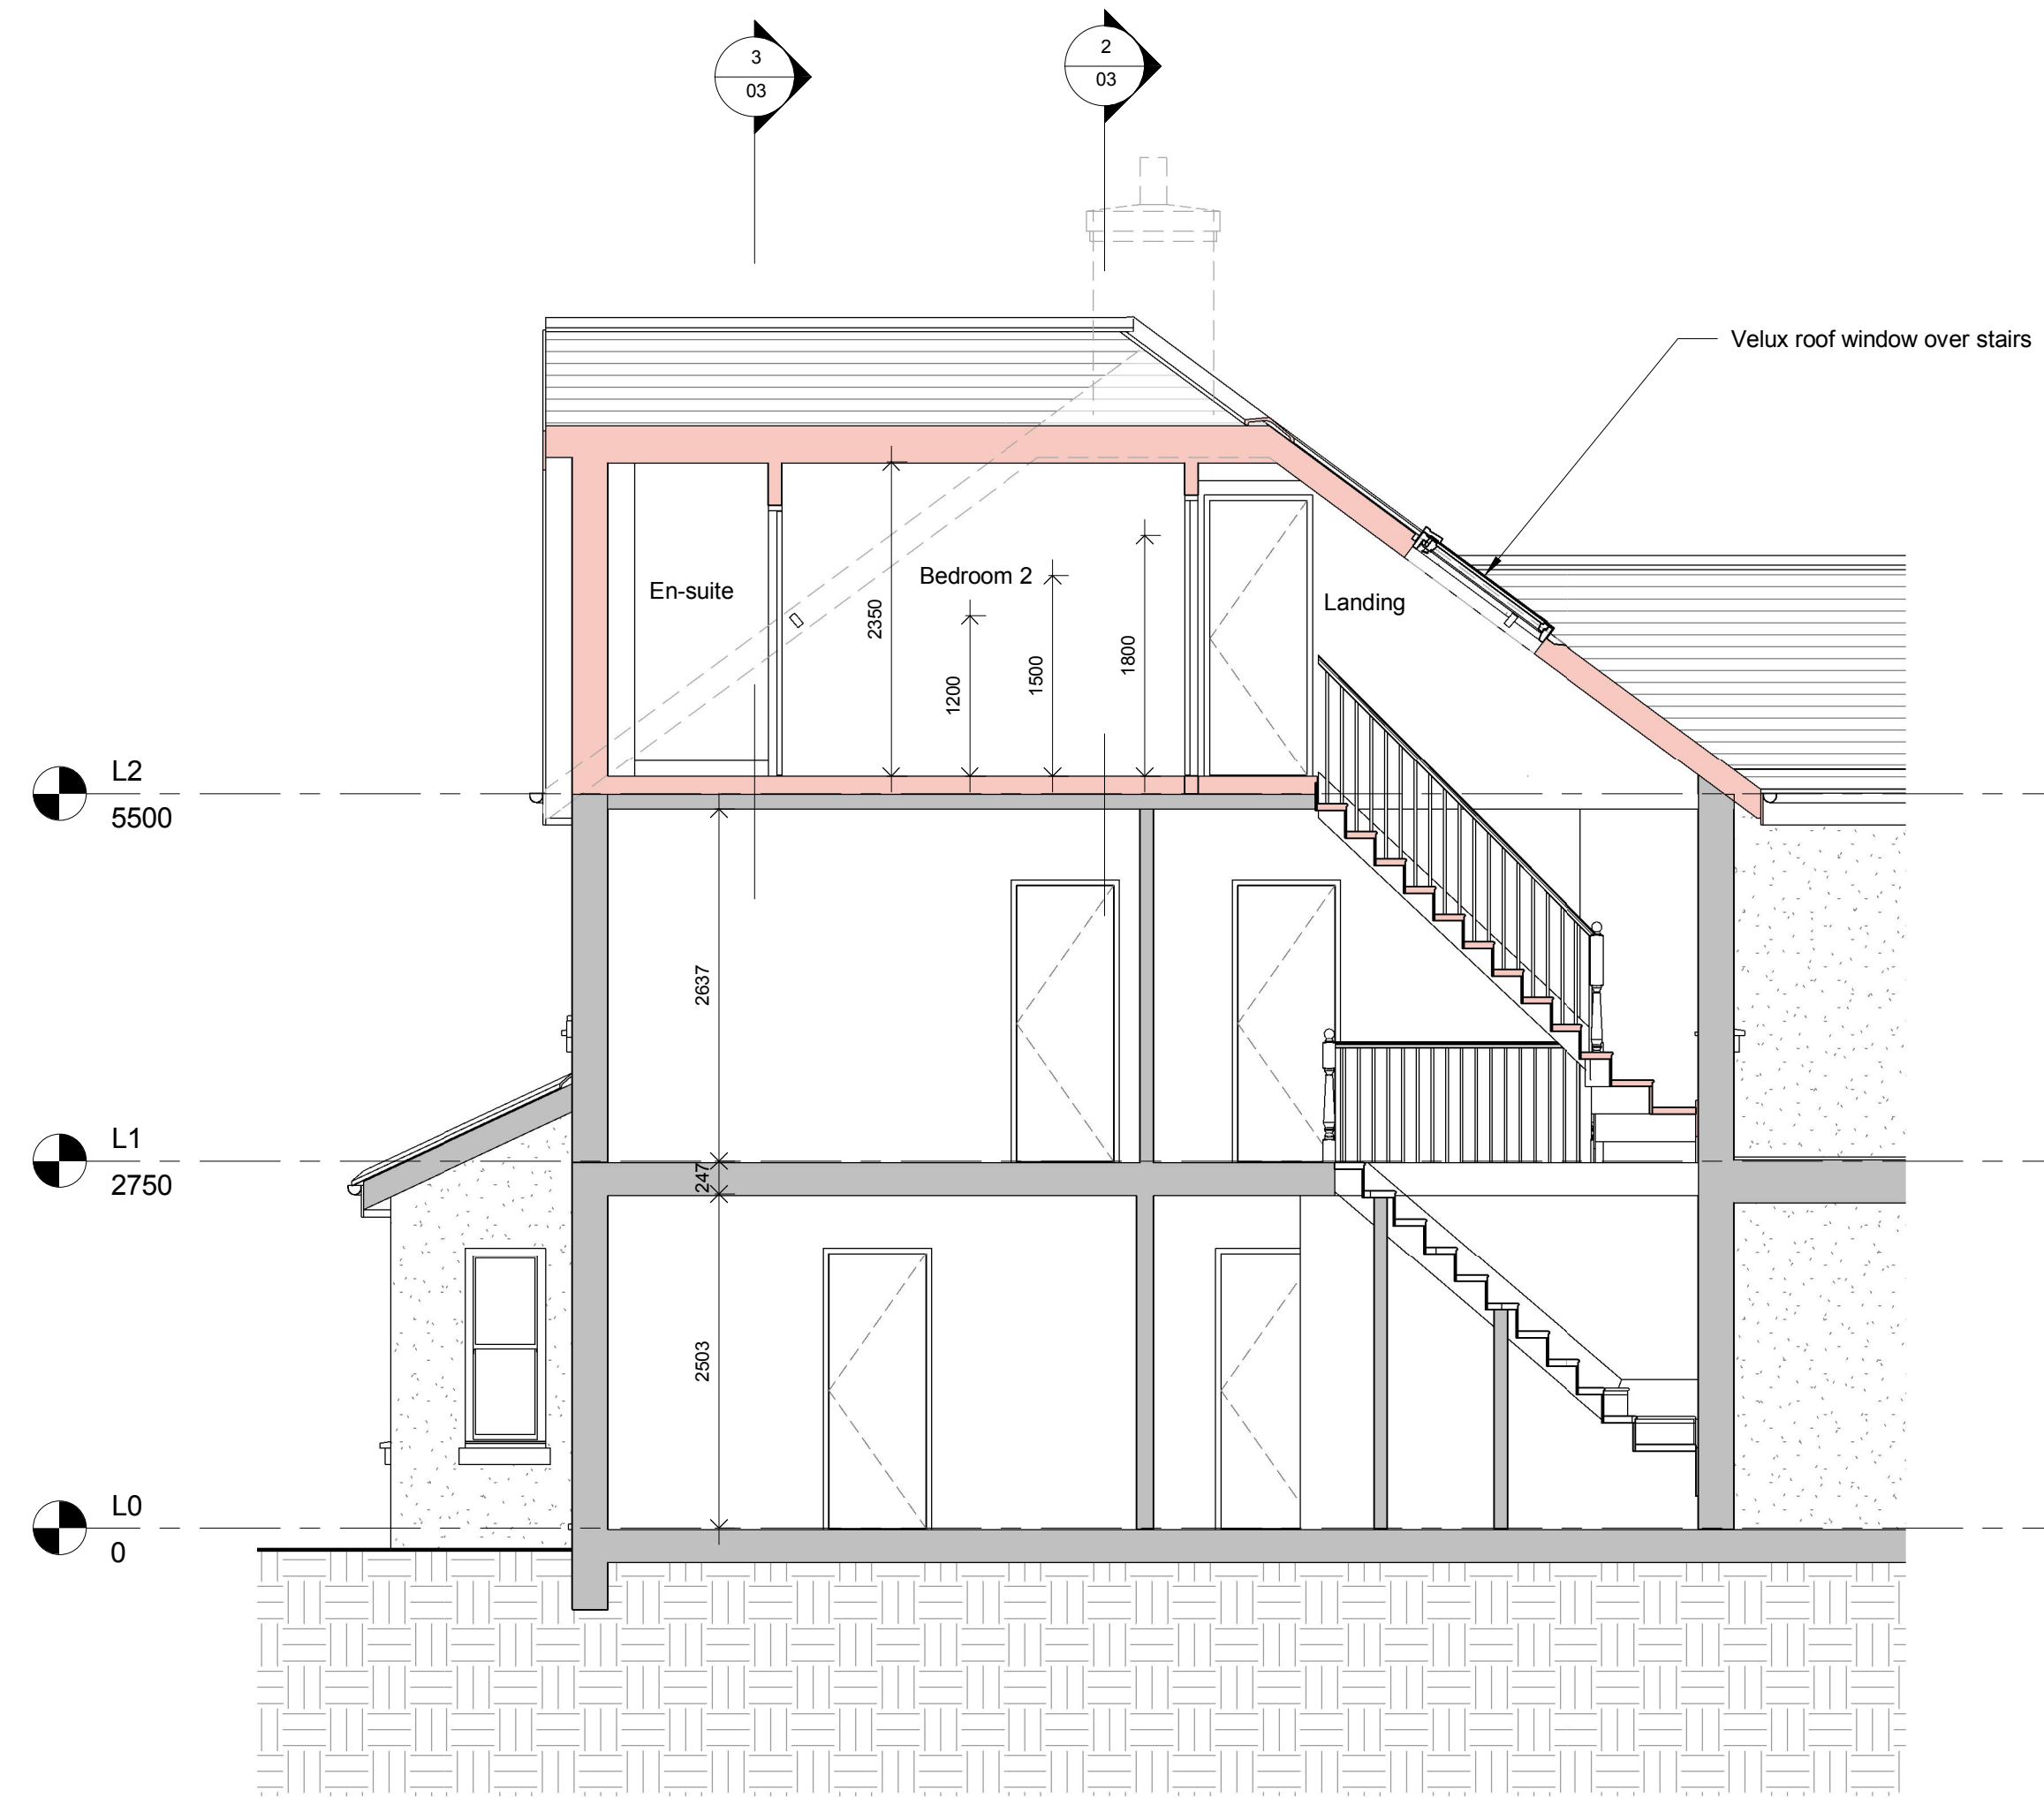

Section 1
1 : 50

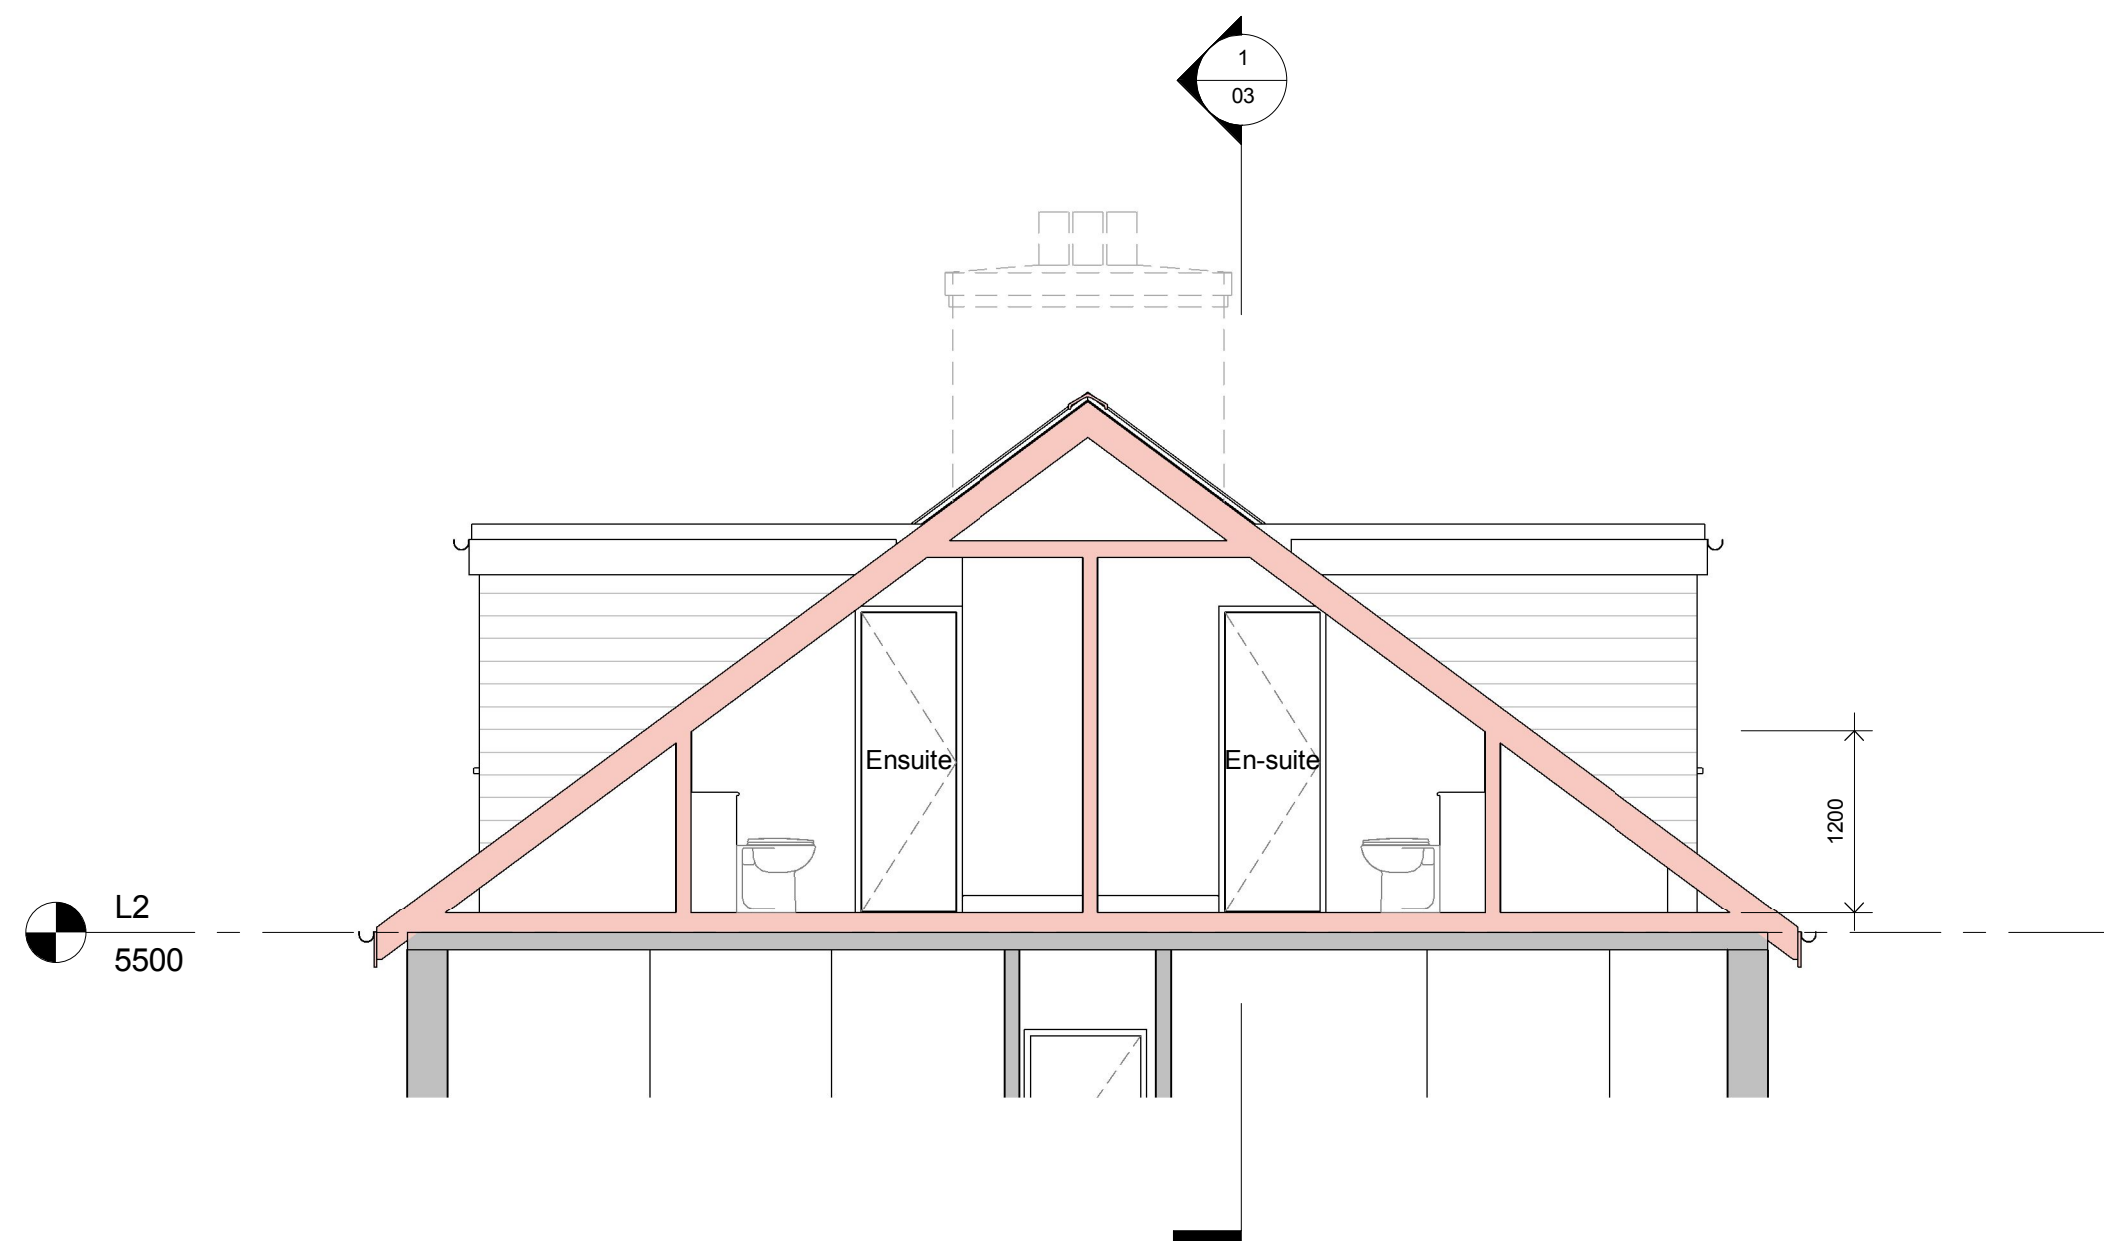

Section 3
1 : 50



3D View 1



3D View 2

- Amendments for planning 18/07/16 RW

Revision	Date	Initial
----------	------	---------

Hillcrest Positive Actions
Positive Outcomes

The Old Post Office, Station Road
Wickham, PO17 5JA
T: 01329 832405
e: admin@axismail.co.uk
w: www.axisarchitecture.co.uk

Axis
ARCHITECTURE
CHARTERED PRACTICE

BIM Enabled Practice

This project was delivered using

Autodesk Revit®

All dimensions are to be checked on site and any discrepancies reported to the architect before work commences. Figured dimensions only are to be taken from this drawing. This drawing is to be read in conjunction with all relevant consultants and/or specialists drawings/documents and any discrepancies or variations notified to the architect before work commences. This drawing is copyright and may not be reproduced, wholly or in part, without the consent of the

PROPOSED EXTENSION
Poppy Lodge
84 Church Road, Hayling Island
for Outcomes First Group
Sections

Scale at 1:100 in meters
0 5 9

PLANNING

Scale @ A1	Drawn	Checked	Date
------------	-------	---------	------

1 : 50	Author	Checker	06/07/16
--------	--------	---------	----------

Job Number & Drawing Number	Revision
-----------------------------	----------

16-034 - 03 -