


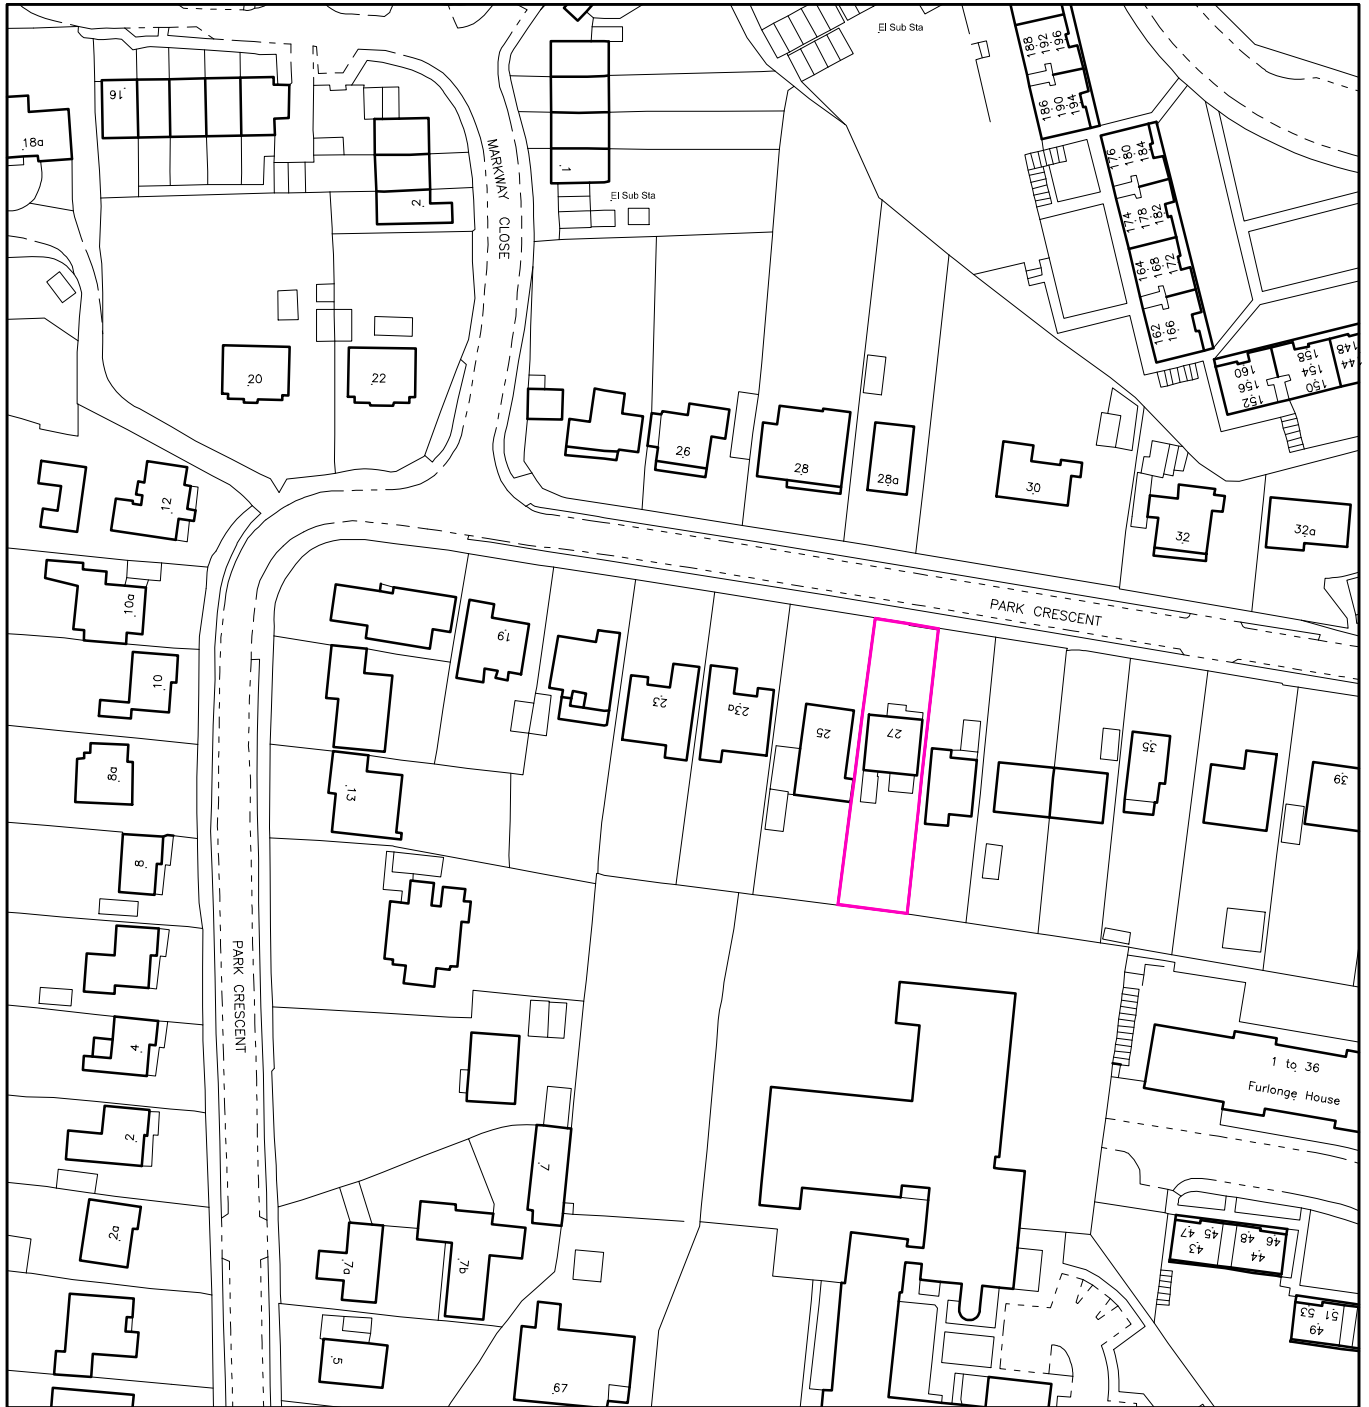

LOCATION PLAN

DWG. NO.: BD543 LP01
 DATE: 15 04 2016
 ADDRESS OF SITE: 27 PAR CRESCENT, EMSWORTH HAMPSHIRE PO10 7NT
 SCALE: 1:1250 @ A4
 OS LISCENSE NO.: 100041040
 ORDER NUMBER: BW1-599236-14571-150416

