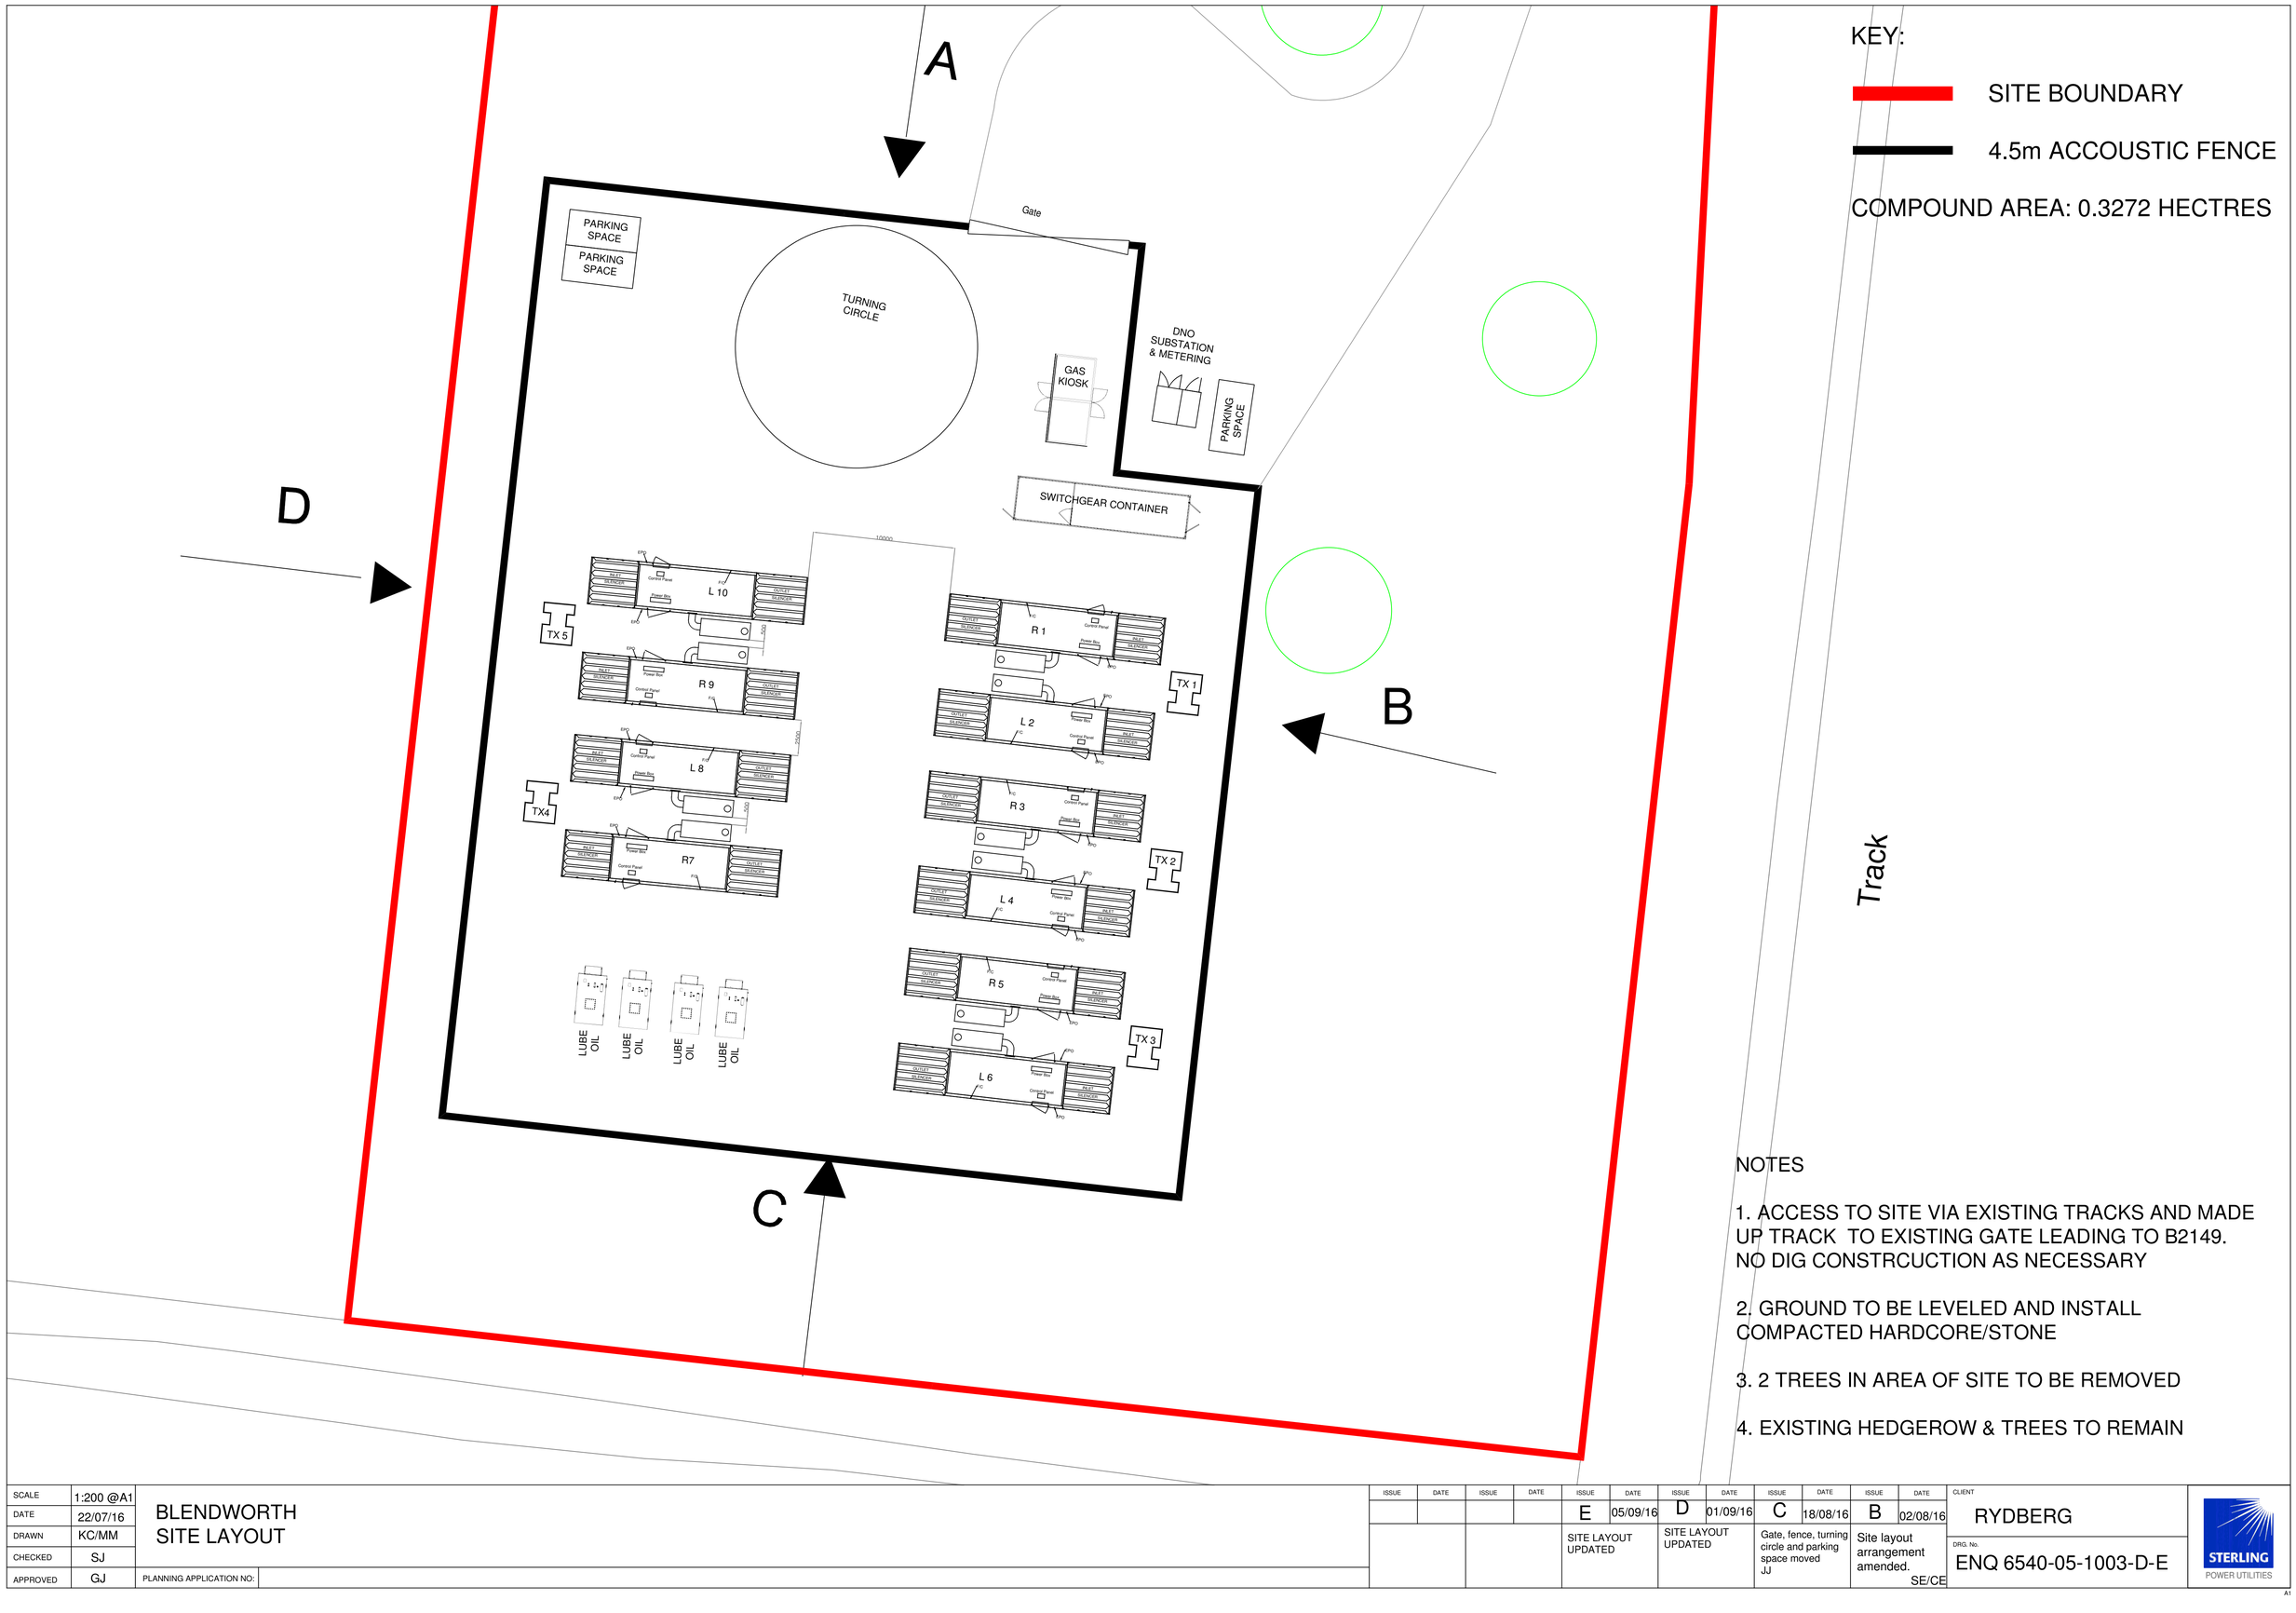

NOTES

1. ACCESS TO SITE VIA EXISTING TRACKS AND MADE UP TRACK TO EXISTING GATE LEADING TO B2149. NO DIG CONSTRCUCTION AS NECESSARY

2. GROUND TO BE LEVELED AND INSTALL COMPACTED HARDCORE/STONE

3. 2 TREES IN AREA OF SITE TO BE REMOVED

4. EXISTING HEDGEROW & TREES TO REMAIN

SCALE	1:200 @A1
DATE	22/07/16
DRAWN	KC/MM
CHECKED	SJ
APPROVED	GJ

BLENDWORTH
SITE LAYOUT

PLANNING APPLICATION NO:

ISSUE	DATE	ISSUE	DATE	ISSUE	DATE	ISSUE	DATE	ISSUE	DATE	ISSUE	DATE
				E	05/09/16	D	01/09/16	C	18/08/16	B	02/08/16
				SITE LAYOUT UPDATED		SITE LAYOUT UPDATED		Gate, fence, turning circle and parking space moved JJ		Site layout arrangement amended. SE/CE	

CLIENT
RYDBERG

DRG. No.
ENQ 6540-05-1003-D-E

STERLING
POWER UTILITIES

A1