



Arboricultural Consultant: Kim Gifford
11 Oakview, Selsey Road, Hunston, Chichester PO20 1AU.
kim@treetesting.com
07831488456

533 Southleigh Road, Emsworth, PO10 7TF.

T1- Turkey Oak –Crown reduce by 1m to 2m overall leaving a final height of 17m: Reason to reduce the risk of branch breakage near the highway and property.


T2- Oak – Fell: On boundary in neighbouring property. Reason: decaying with visual evidence cavities within occluding branch wounds within the trunk general crown die back. Low Picus test reading.

T3- Oak – On boundary in neighbouring property, Crown reduce cut back overhanging branches, reduce terminal limbs 10no. by 2m to 3m. to final height of 16m: Reason to maintain safety for the garden and reduce the risk of branch breakage.



Proposed site plan

scale 1:500

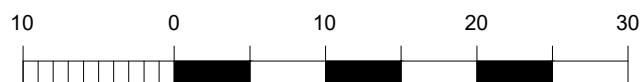

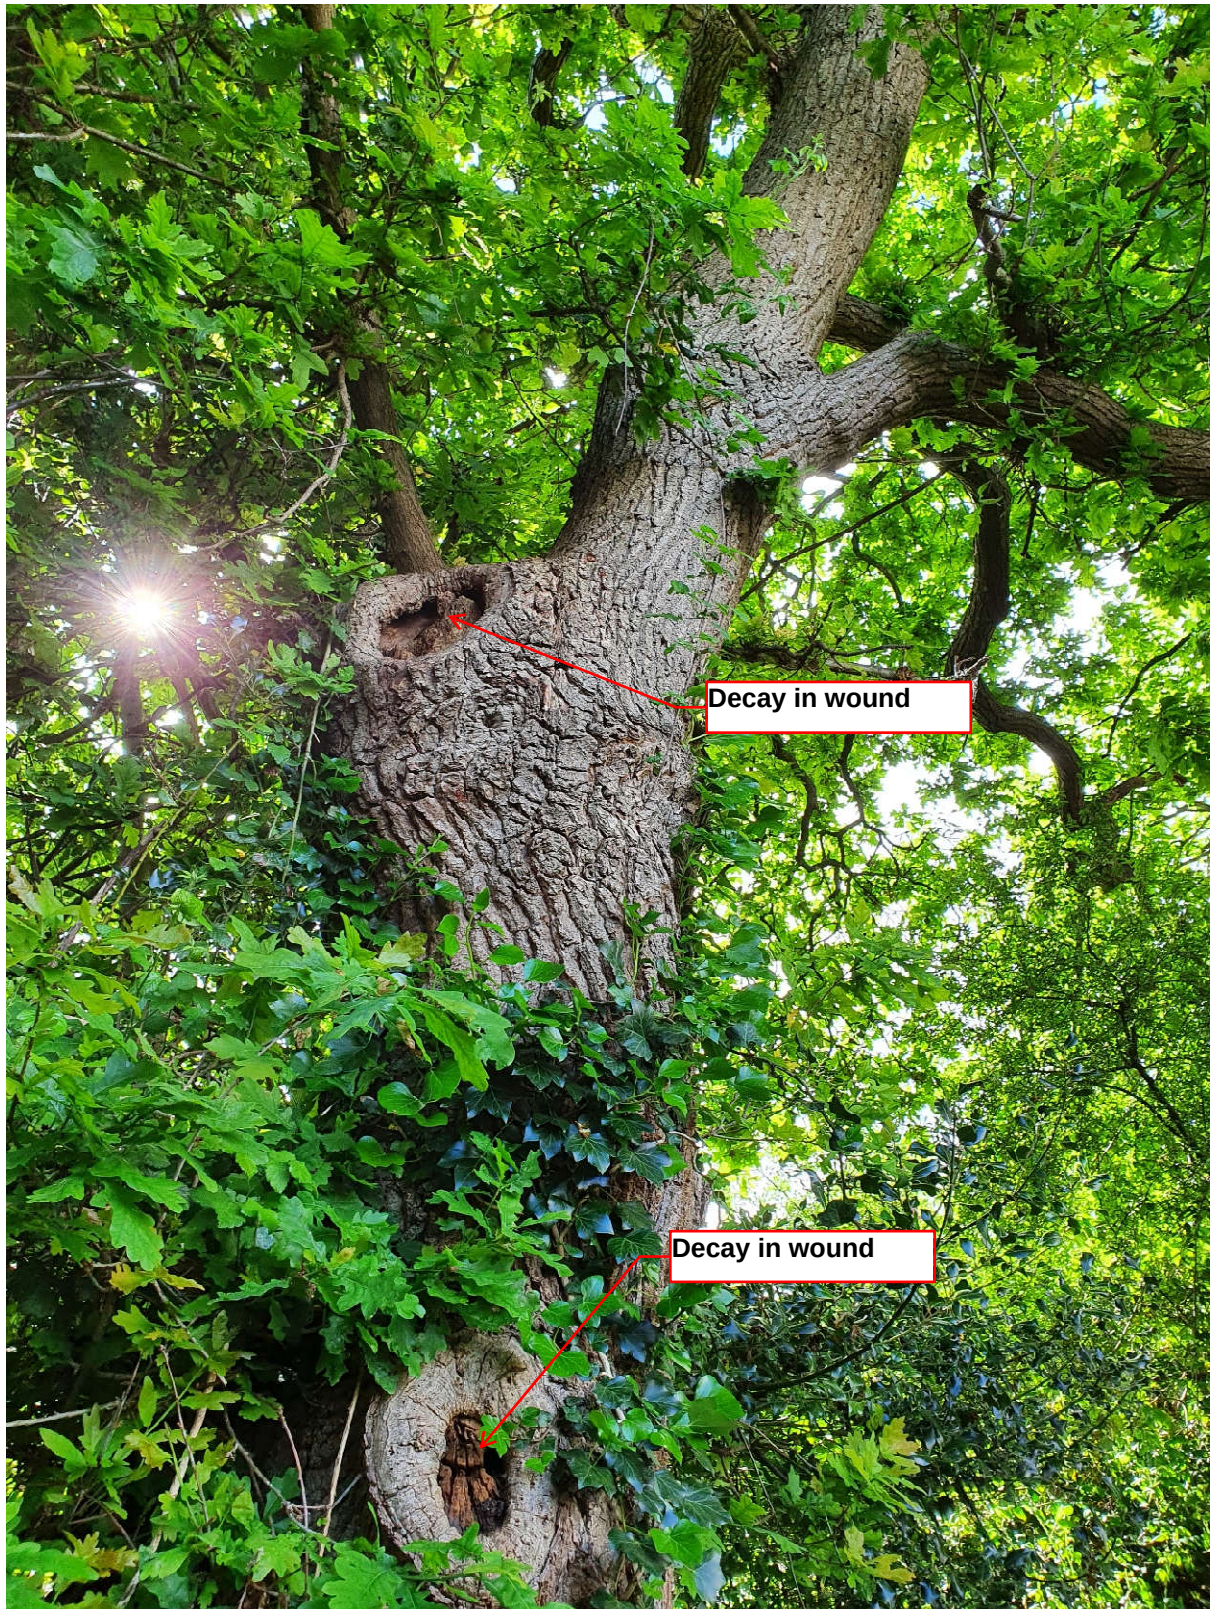


Figure 1/ T2 Occluding wound decay

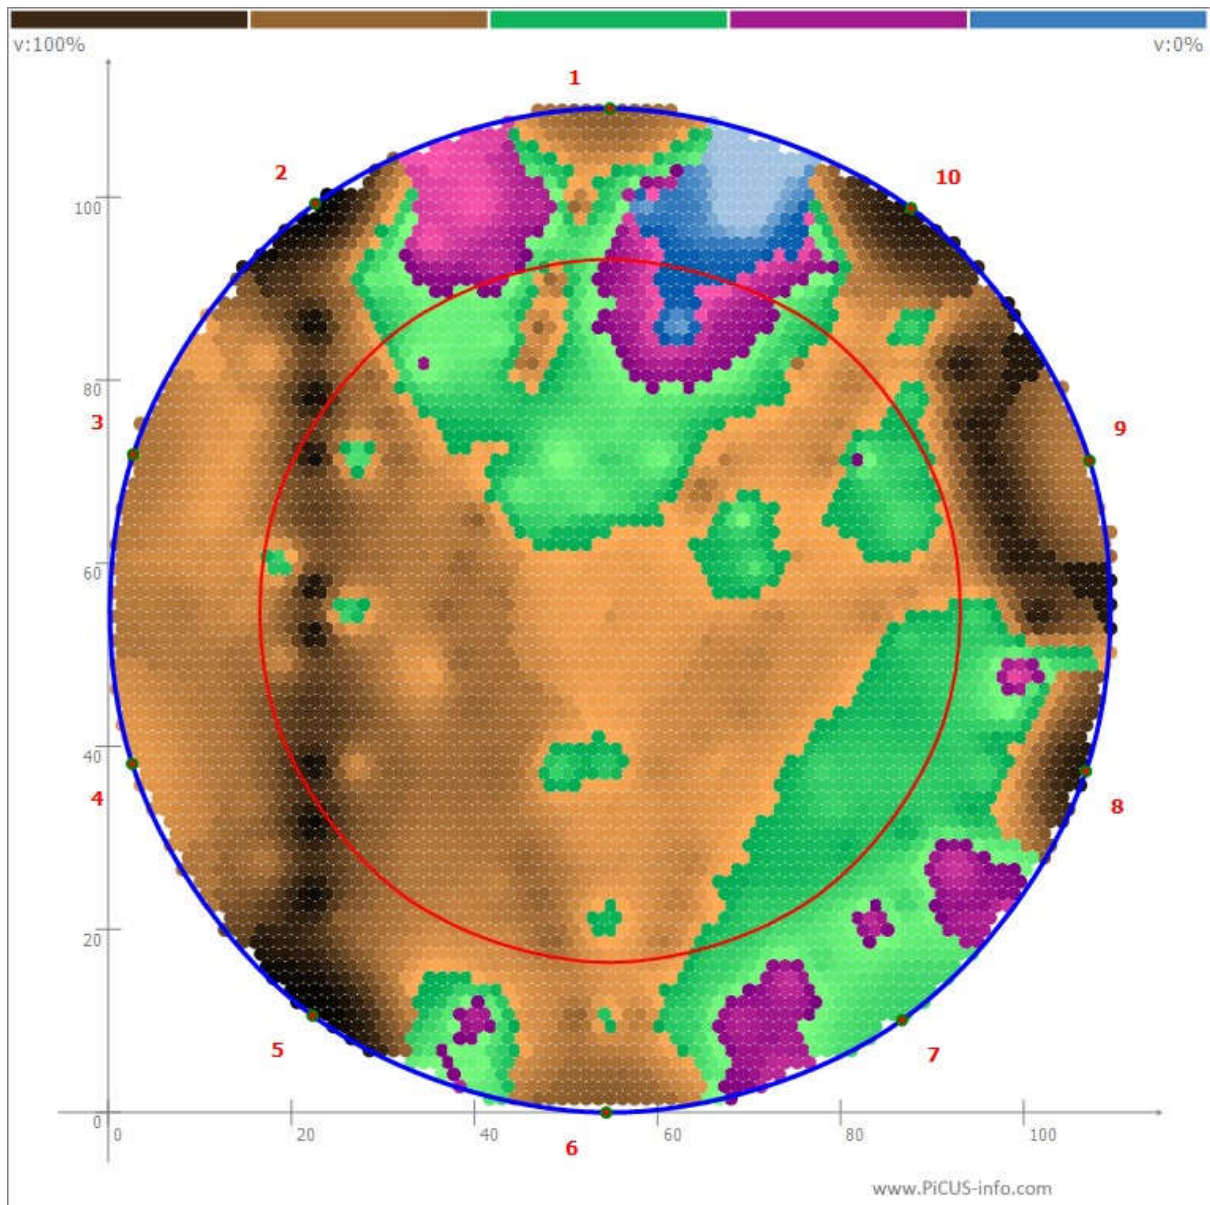


Figure 2/T2 Picus test low readings cavity at base



Figure 3/ T3 Overhanging branches.

→ Indicates branch removal.



Figure 4/ T3 decay in lateral branch