


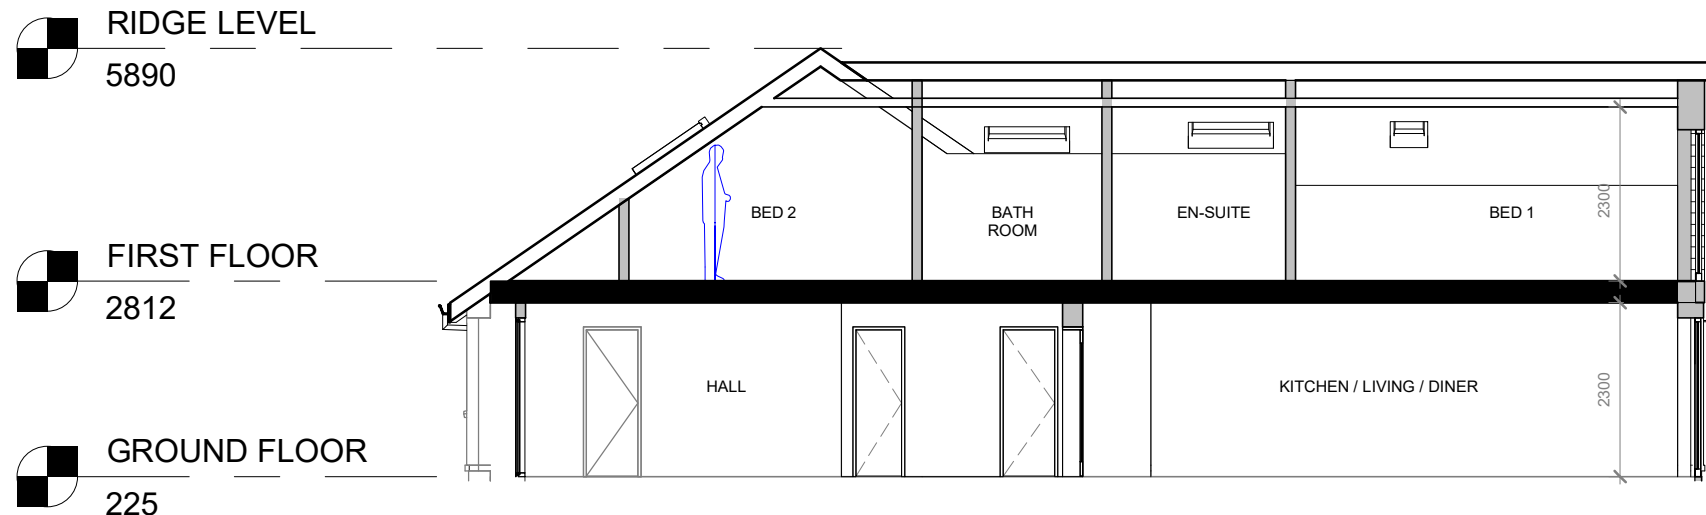


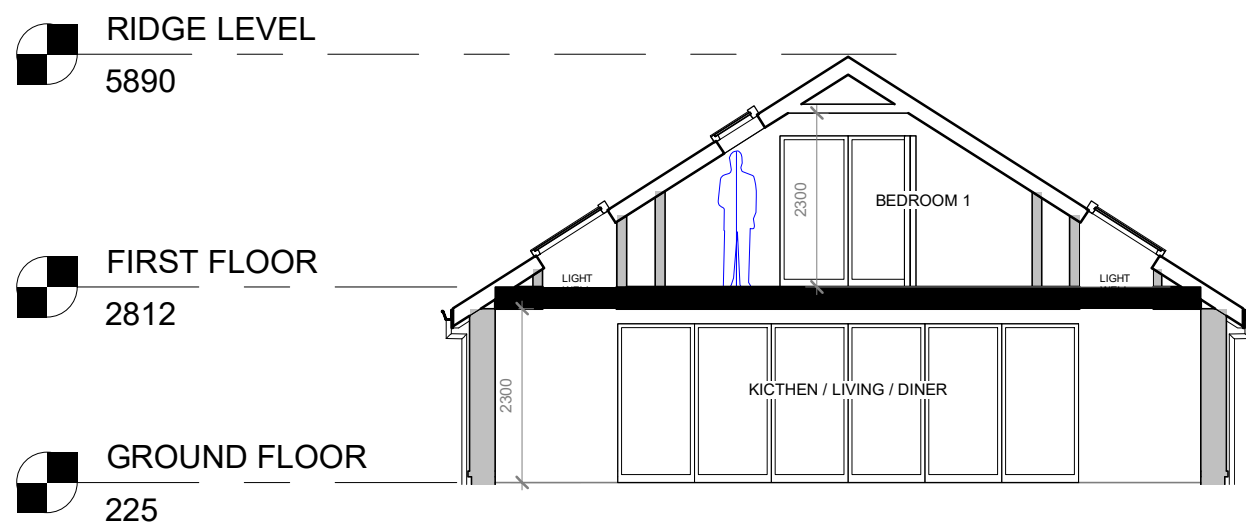

CROSS SECTION 1
1 : 100

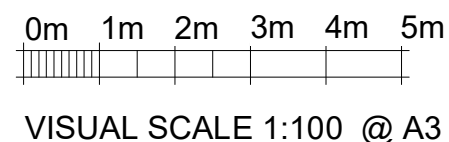

CROSS SECTION 2
1 : 100

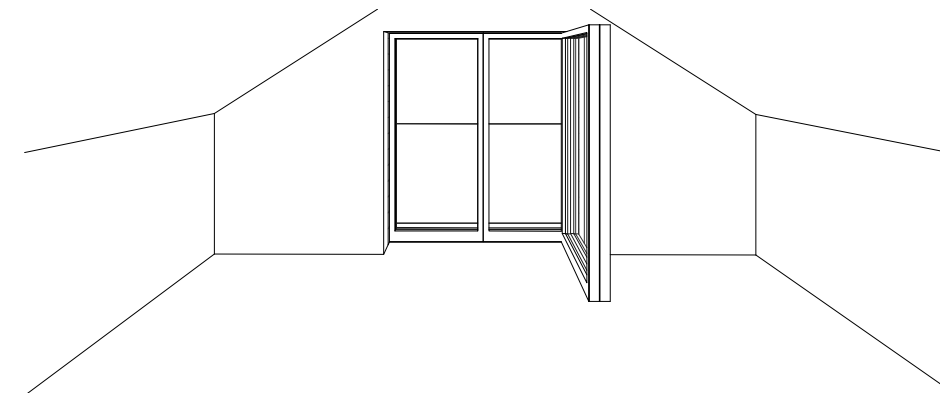

BED 1 PERSPECTIVE



HALL PERSPECTIVE 1