



grey fascia with detail to match the level of the pitch fascia

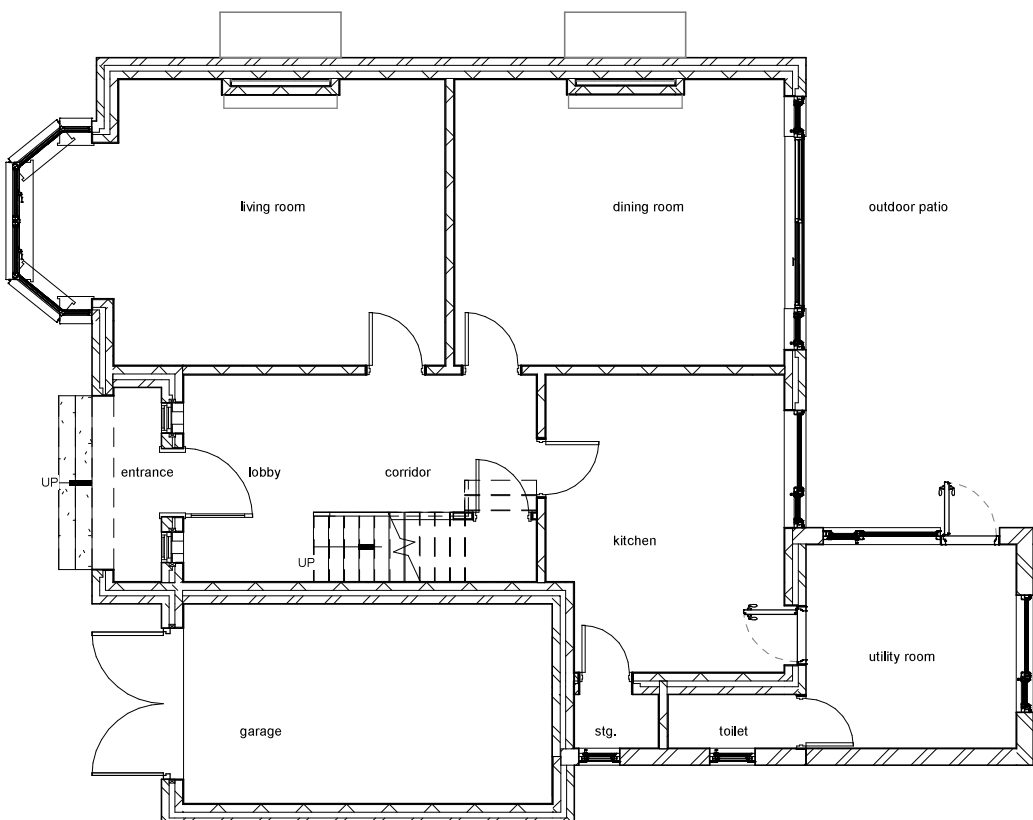

Existing Ground Floor

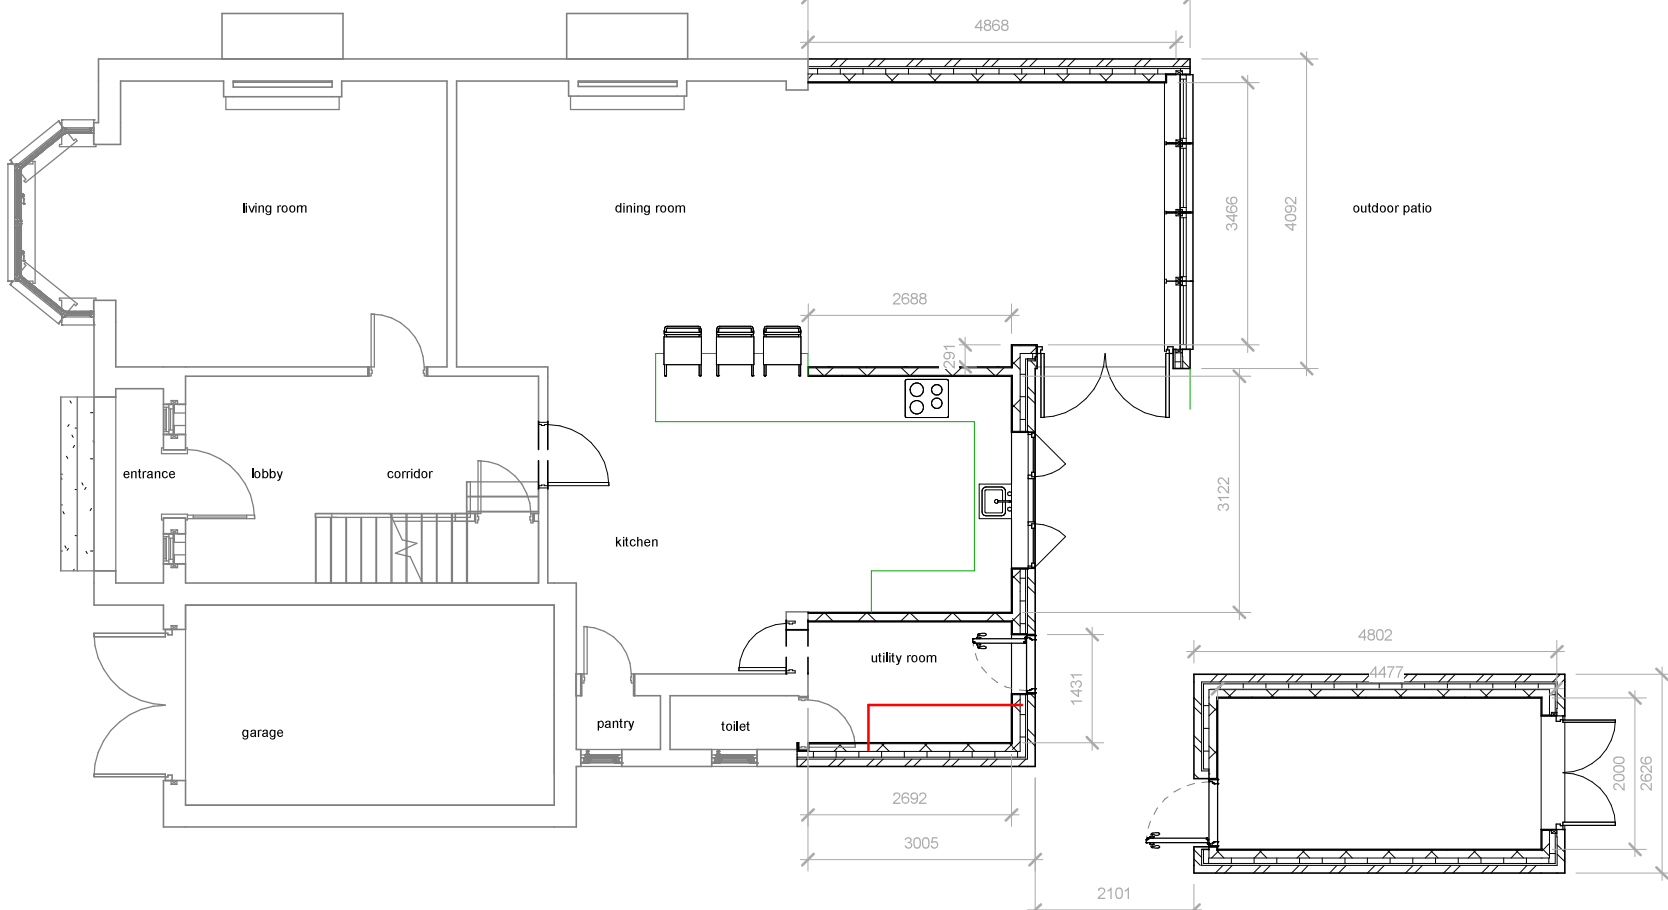

Proposed Ground Floor

1:500								50
1:200								20
1:100								10
1:50								5



(C) Copyright of Parkers Design (Southern) Limited. Any reproduction of these drawings will require written authority from the copyright owner.

Parkers Design Limited - The Studio @ 90, PO9 2PR

www.pexd.co.uk - info@pexd.co.uk - 07776 008822

PROJECT

74 The Dale PO7 5DE

SHEET

Ground Floor

CLIENT

Harding

Date _____

Issue Date

Scale (@ A3)

: 100

Drawn by

SW

DRAWING NUMBER

EV

Checked by

SP

P 1