

714


PROPOSED CONVERSION OF INTEGRAL GARAGE. 9, ORCHARD CLOSE, HAYLING ISLAND, HANTS. FOR V. VENUS.

FIT NEW RADIATORS WITH TRV VALVES

ELECTRICAL INSTALLATION BY APPROVED
CERTIFICATED ELECTRICIAN TO COMPLY WITH
APPROVED DOCUMENT P.
CERTIFICATE TO BE ISSUED ON COMPLETION OF WORK.
BY COMPETENT APPROVED CERTIFICATED ELECTRICIAN
USE ENERGY EFFICIENT LIGHT BULBS AND FITTINGS.

NEW STUDWORK TO BE WELL BRACED 100x50MM
TIMBER WITH 12.5MM PLASTERBOARD AND SET BOTH
SIDES INSERT 100MM THICK SOUND DEADENING QUILT
MINIMUM DENSITY 10KG/M3.

CHECK EX WC WALL REMOVED AND SHOWN DOTTED IS
NON-LOAD BEARING IF REQUIRED INSERT LINTEL ALL TO
LA APPROVAL ON SITE.

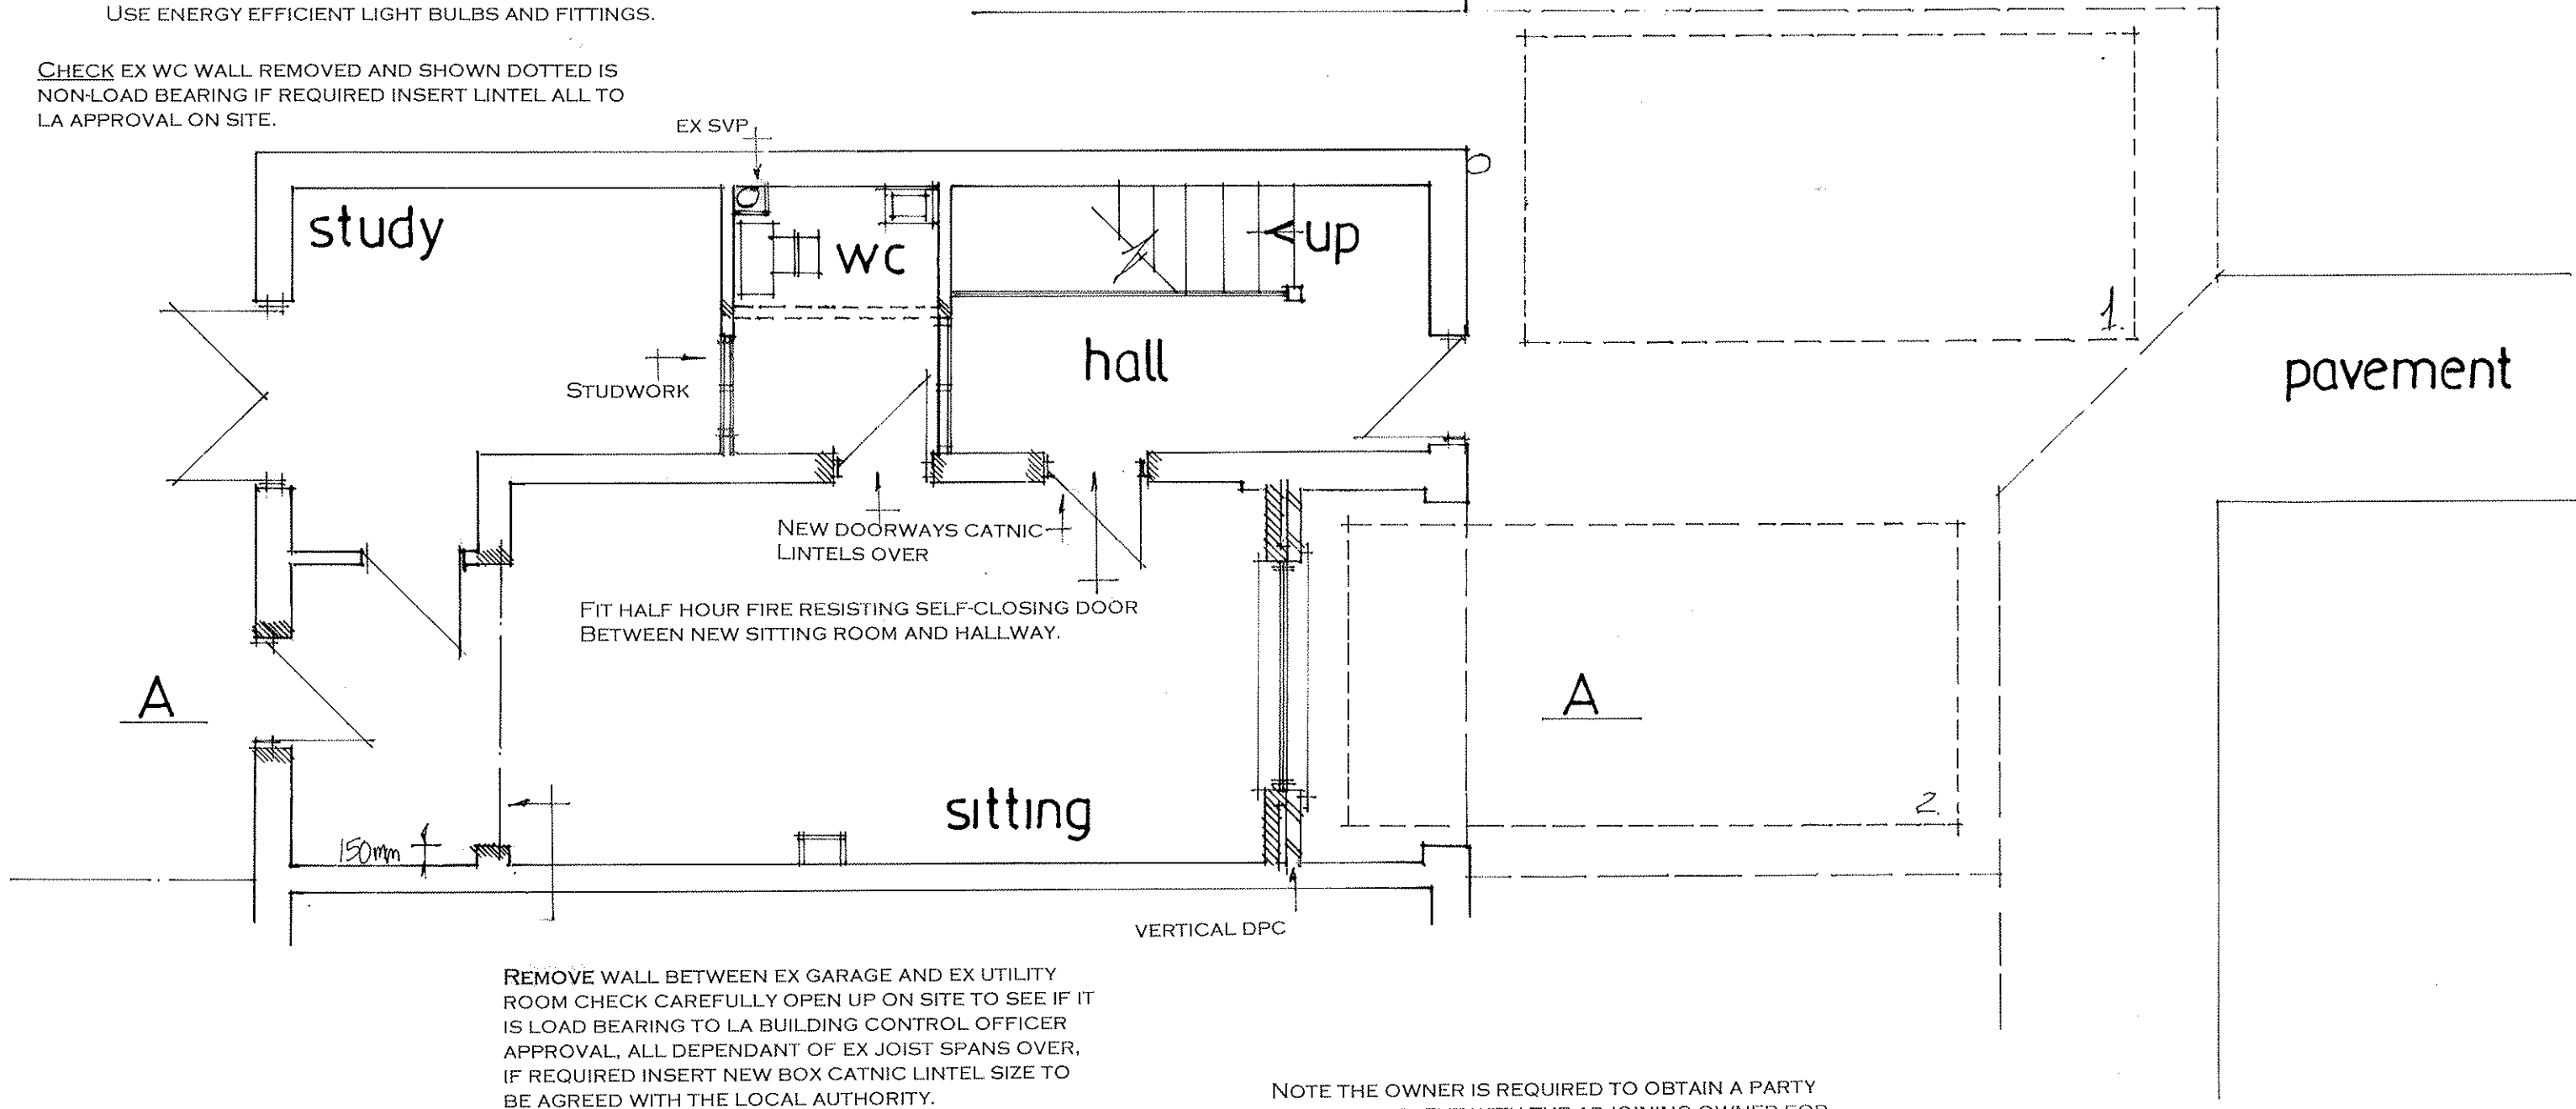

date june 21
scale 1:50

Revised parking layout July 21.

PROPOSED GROUND FLOOR

PETER J. WALKER
ISLAND DESIGN
182 SEAFRONT, HAYLING ISLAND, HANTS
PO11 9AN
TEL: 02392467571