



WAITROSE

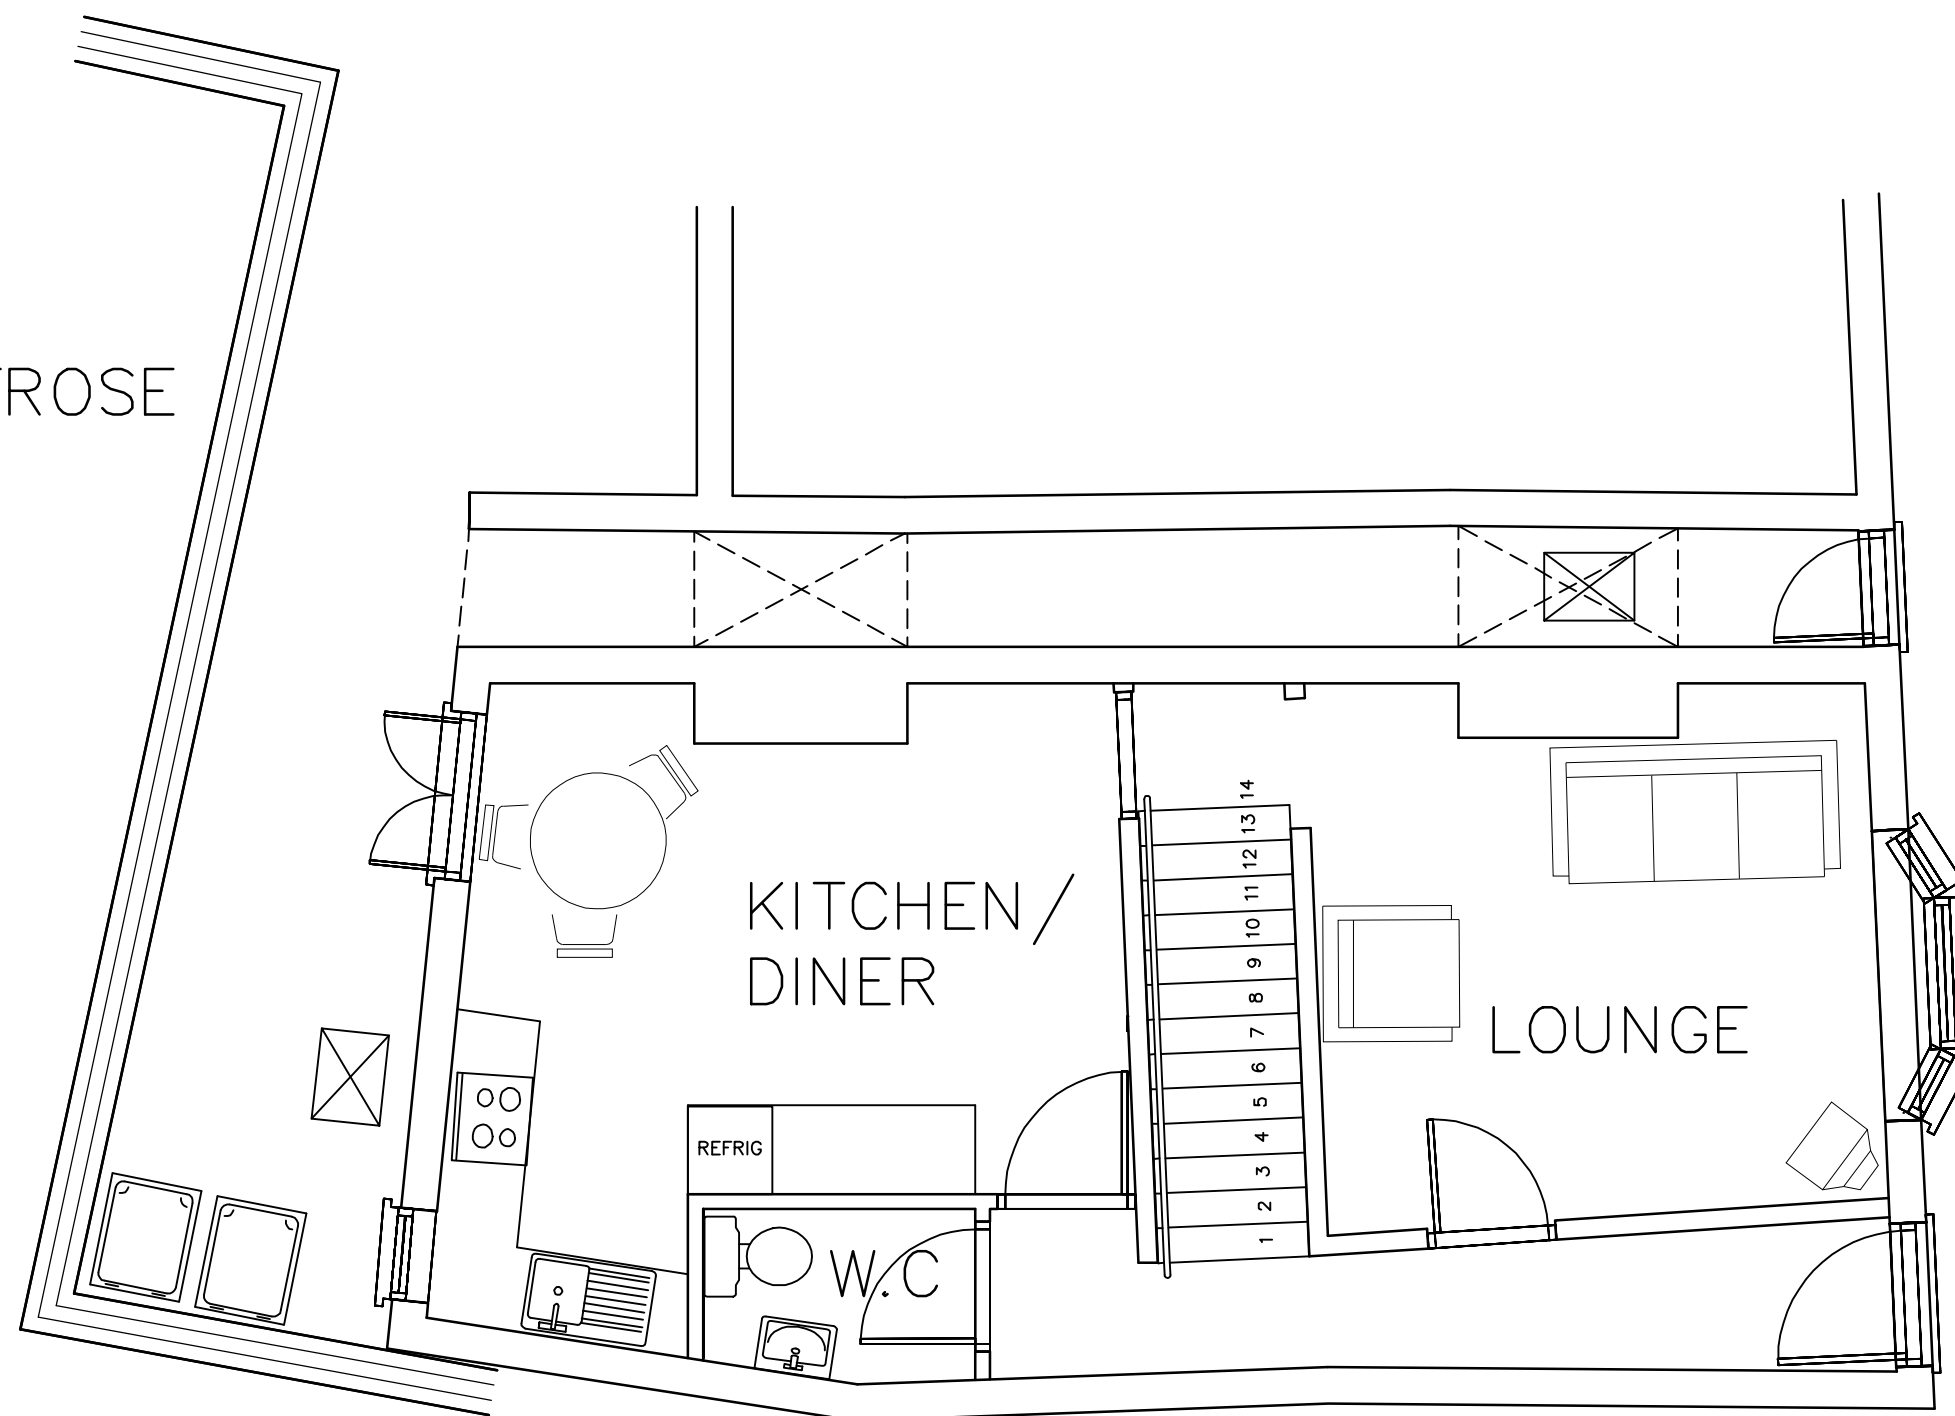

GROUND

11 The Pallant
Havant
P09 1BE

PROPOSED
PLANS

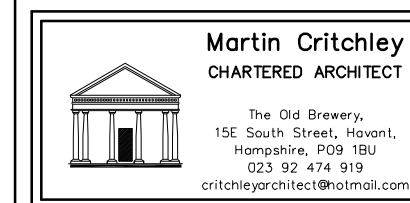

Scale 1 : 50
Drawn MHC/JVM/BLB
Date 21/08/06

Revisions

metres

10

0629-411⁰