


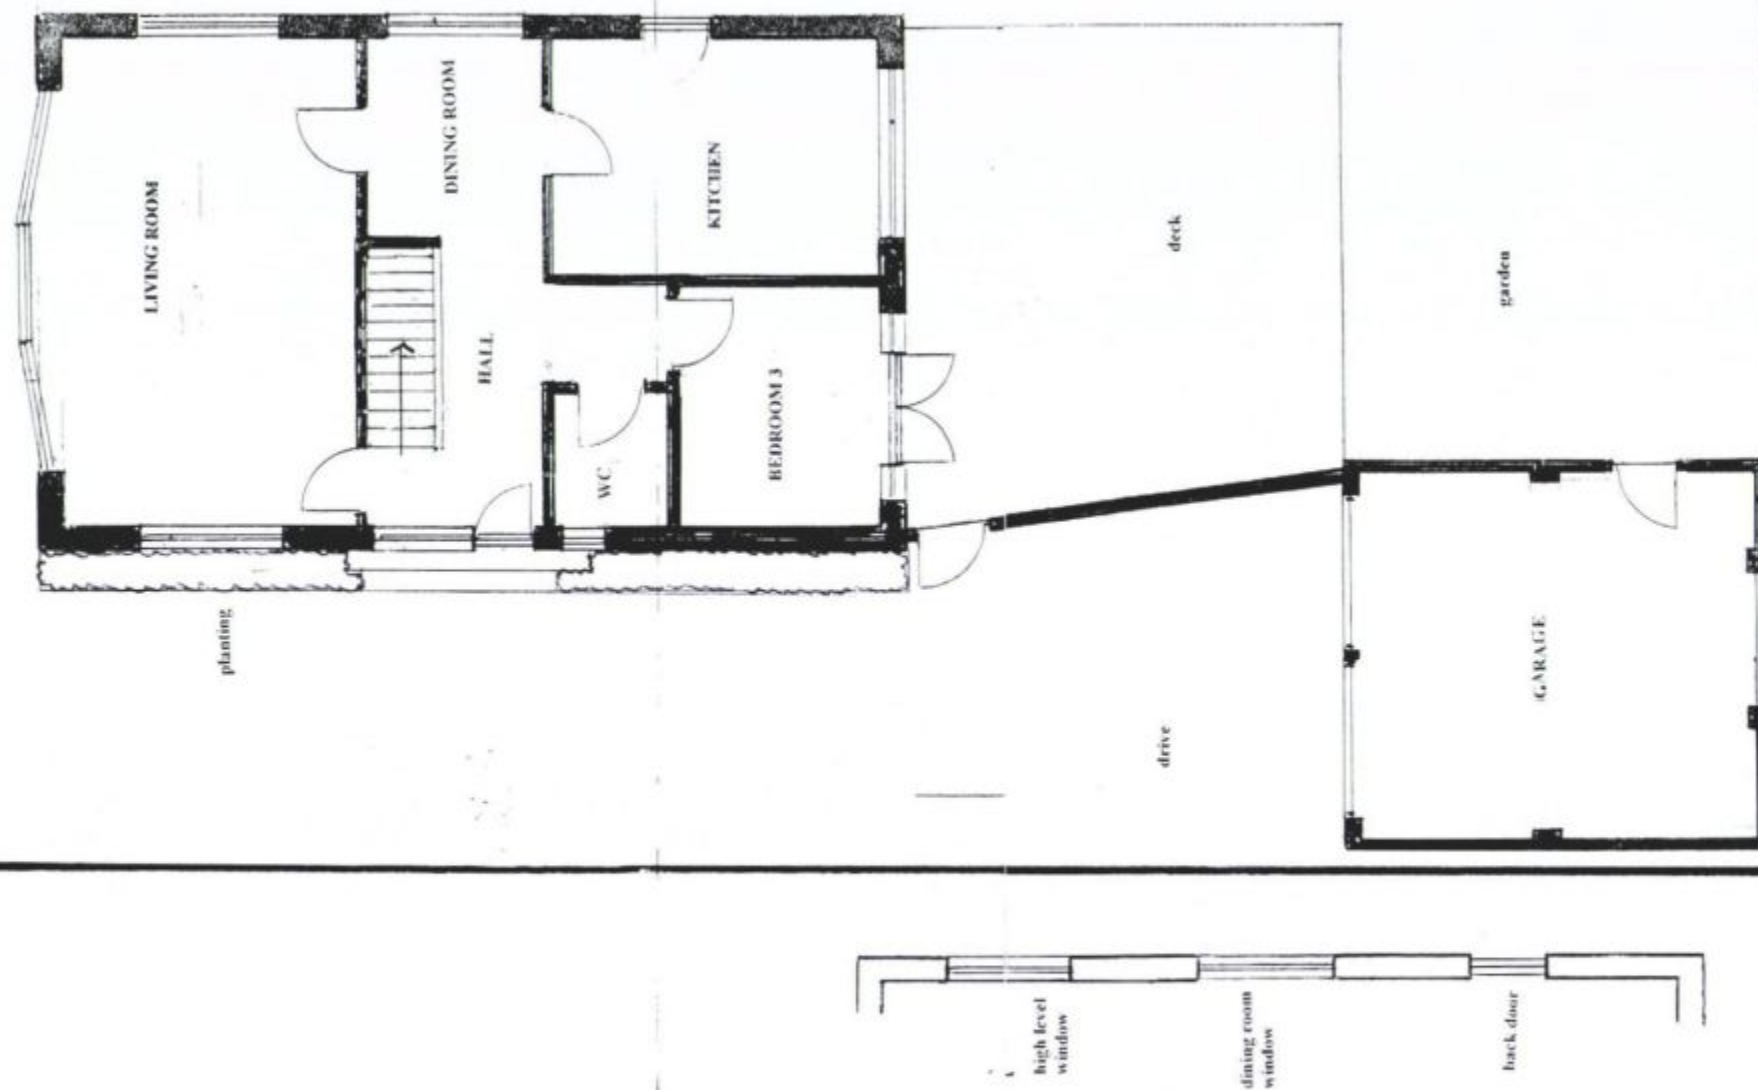

HAVANT BOROUGH
COUNCIL
- 8 SEP 2015
RECEIVED

PROPOSED ANNEX AT
12 GOODWOOD CLOSE, WATERLOOVILLE, PO8 8BG

DRG No 4

EXISTING PLAN

1:100