


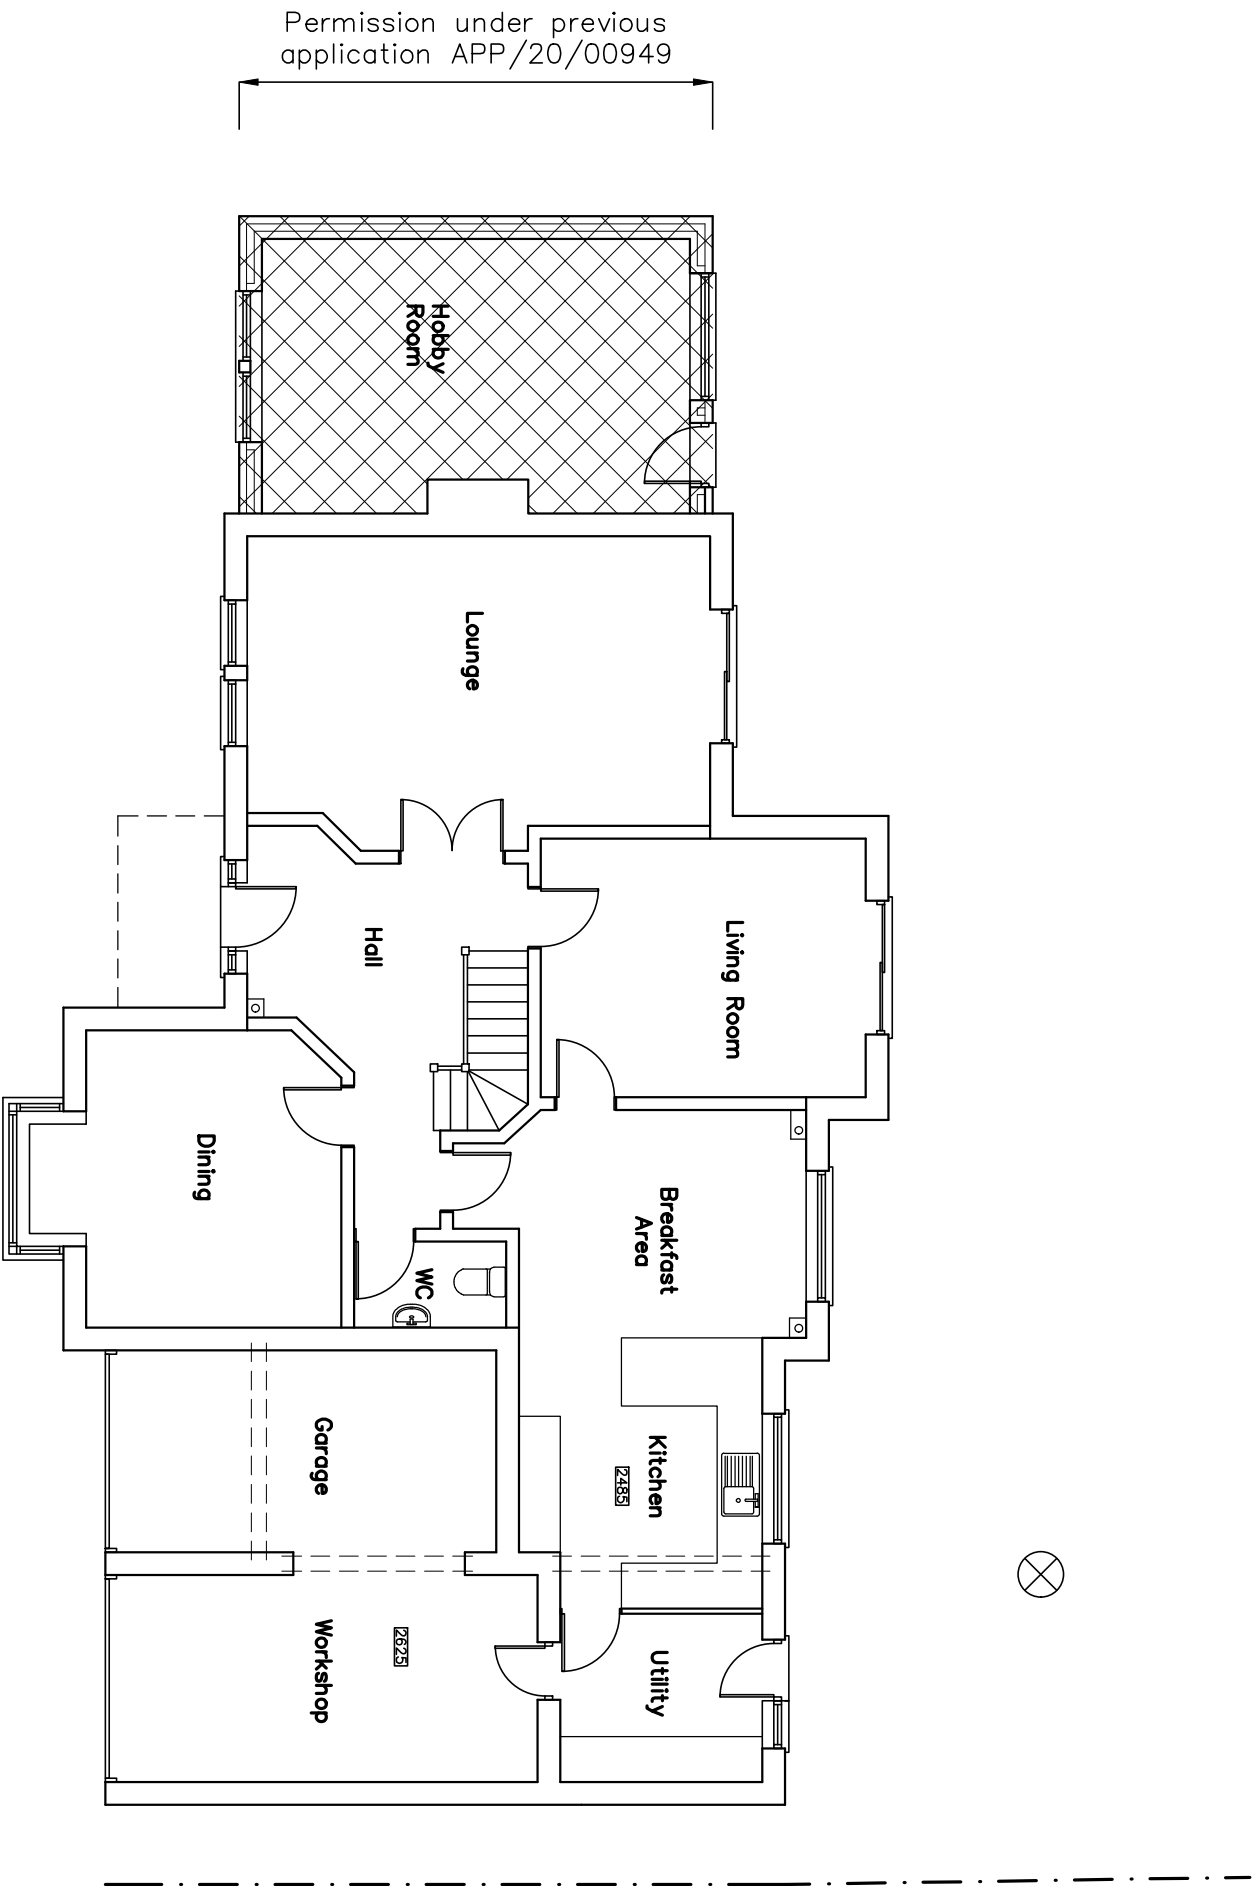

Permission under previous application APP/20/00949

C H A D Critchley Architecture And Design Ltd. Contact: 02392 474 919 info@caad.online The Old Brewery, 15E South Street, Havant, PO9 1BU	V N 10m	EXISTING GROUND FLOOR PLAN Revisions a) Note/Date/Initial b) c) d)	22 Spinnaker Grange, Hayling Island, PO11 0SJ	Scale A1=1:50, A3=1:100 Drawn JGF Date 03/09/2021 20068-210
			30m	40m