


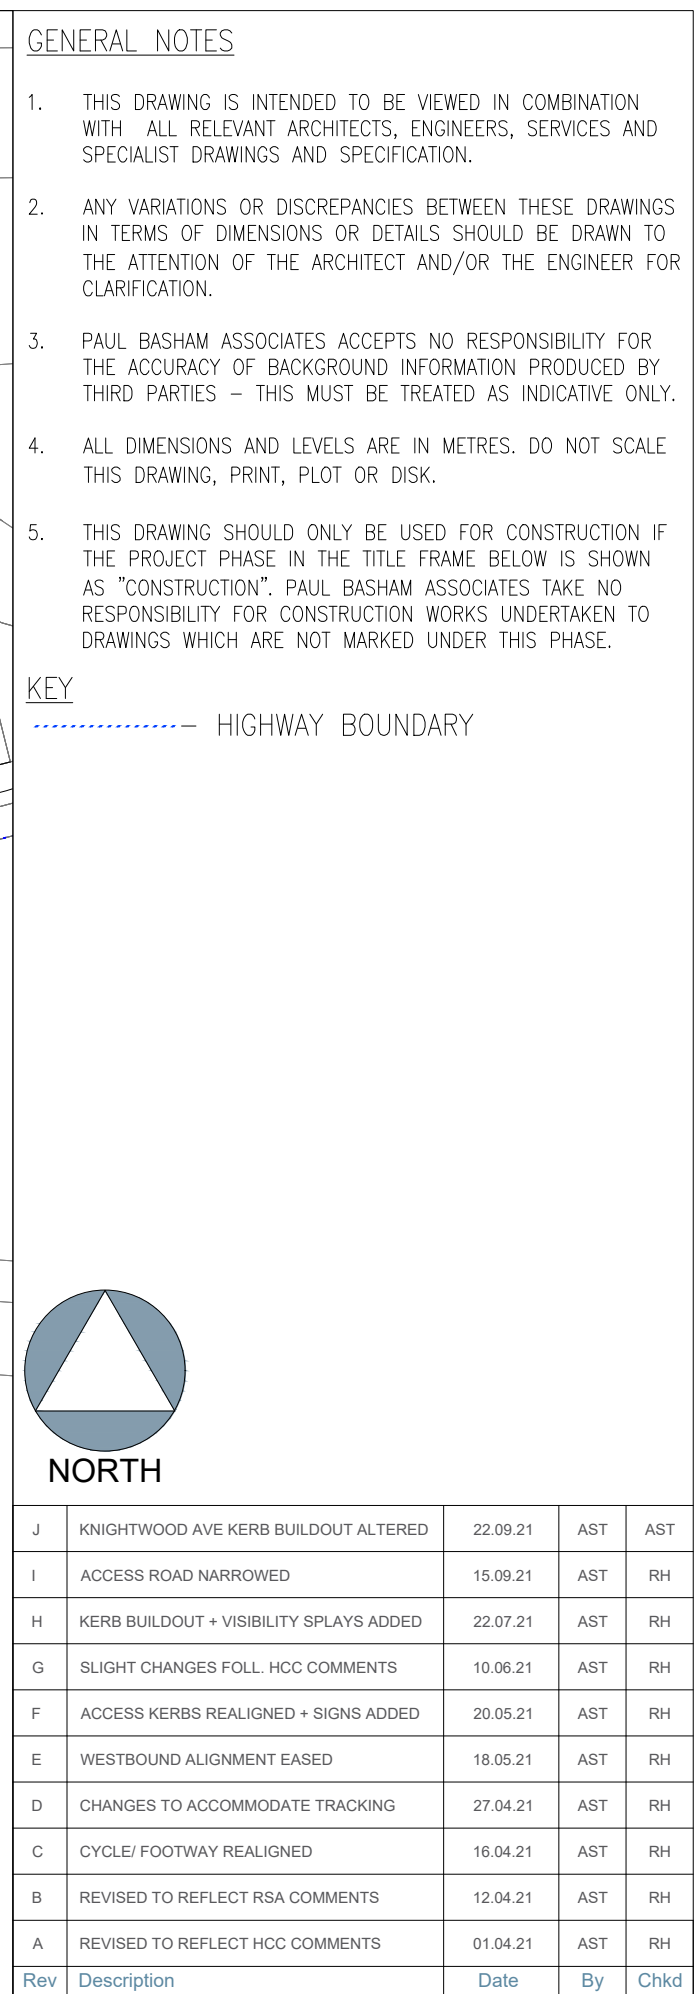

J	KNIGHTWOOD AVE KERB BUILDOUT ALTERED	22.09.21	AST	AST
I	ACCESS ROAD NARROWED	15.09.21	AST	RH
H	KERB BUILDOUT + VISIBILITY SPLAYS ADDED	22.07.21	AST	RH
G	SLIGHT CHANGES FOLL. HCC COMMENTS	10.06.21	AST	RH
F	ACCESS KERBS REALIGNED + SIGNS ADDED	20.05.21	AST	RH
E	WESTBOUND ALIGNMENT EASED	18.05.21	AST	RH
D	CHANGES TO ACCOMMODATE TRACKING	27.04.21	AST	RH
C	CYCLE/ FOOTWAY REALIGNED	16.04.21	AST	RH
B	REVISED TO REFLECT RSA COMMENTS	12.04.21	AST	RH
A	REVISED TO REFLECT HCC COMMENTS	01.04.21	AST	RH
Rev	Description	Date	By	Chkd