



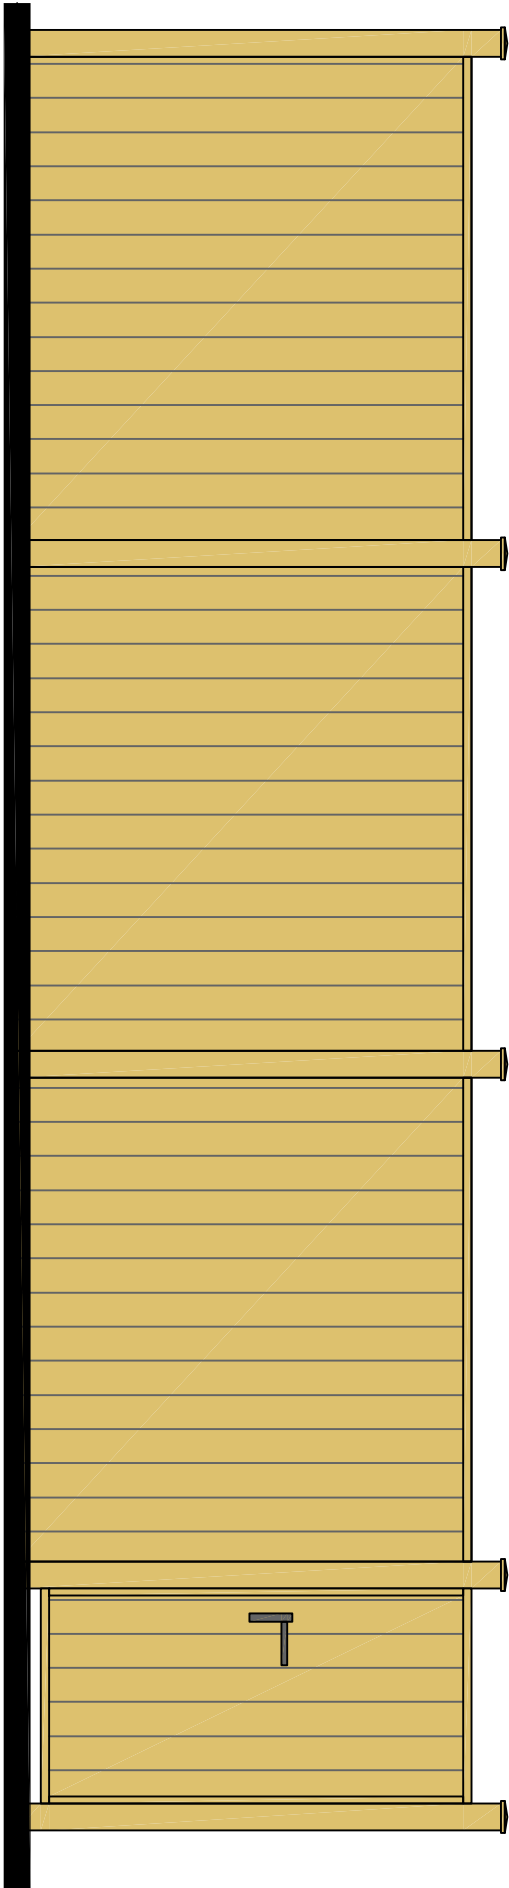

Internal private garden softwood timber fencing
1.8m high with gate

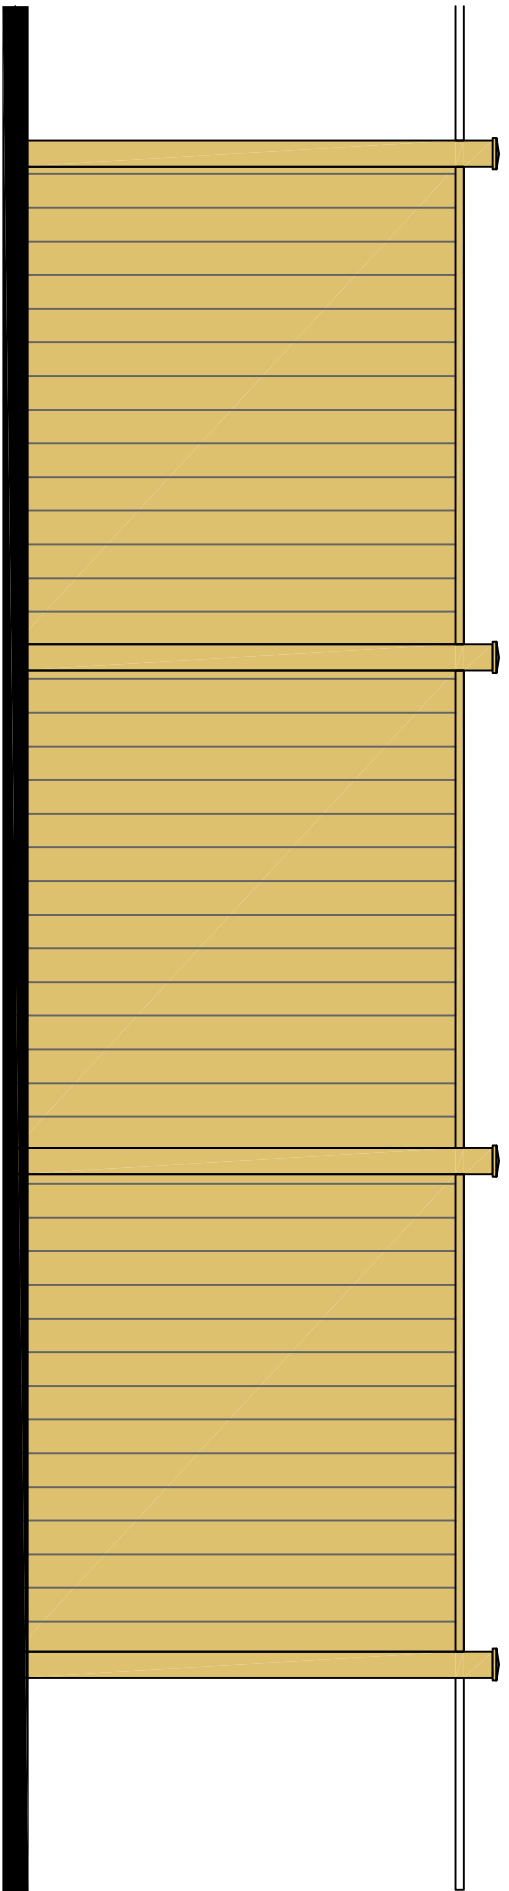

Boundary softwood timber fencing
1.8m high



double timber gates on
litch giving access to
refuse collection point

close boarded fence
panel above low wall to
northern portion of site

existing hedging improved and
reinforced as landscape
designers recommendations



the change from timber infill panels to black
railings is to demonstrate a change in
property ie presenting as two separate
dwellings from the frontage

hardwood timber
entrance gates between
1.8m brick piers

low brick wall with header brick,
and black painted metal railings -
overall 1.2m height

1.5m brick piers, with tile
creasing and header brick
copping detail

close boarded
fence panel to 1.2m
overall height

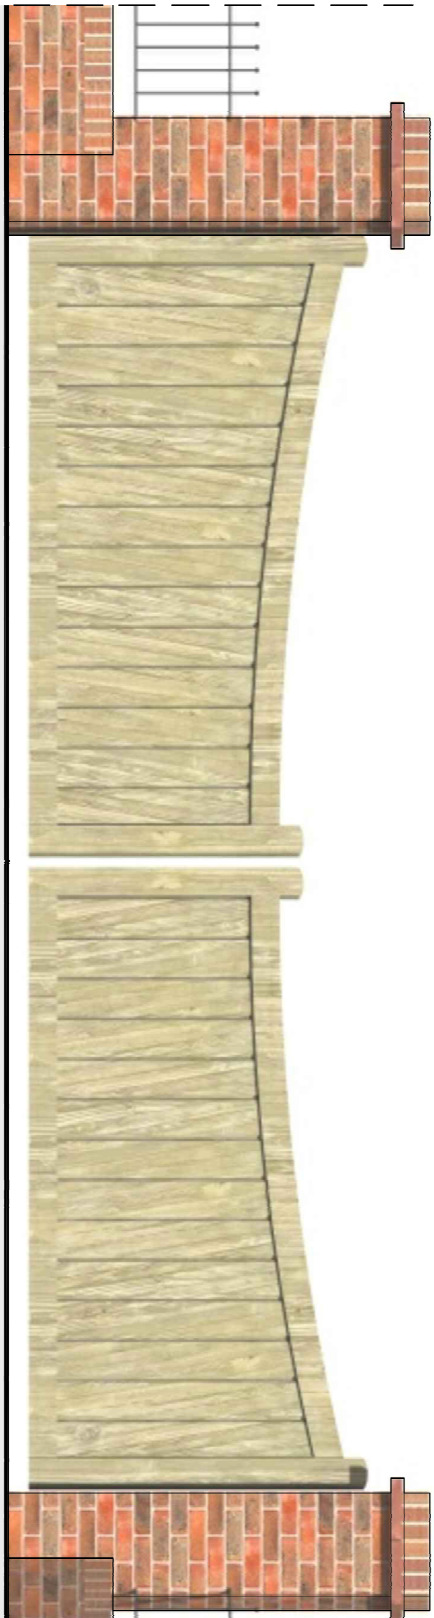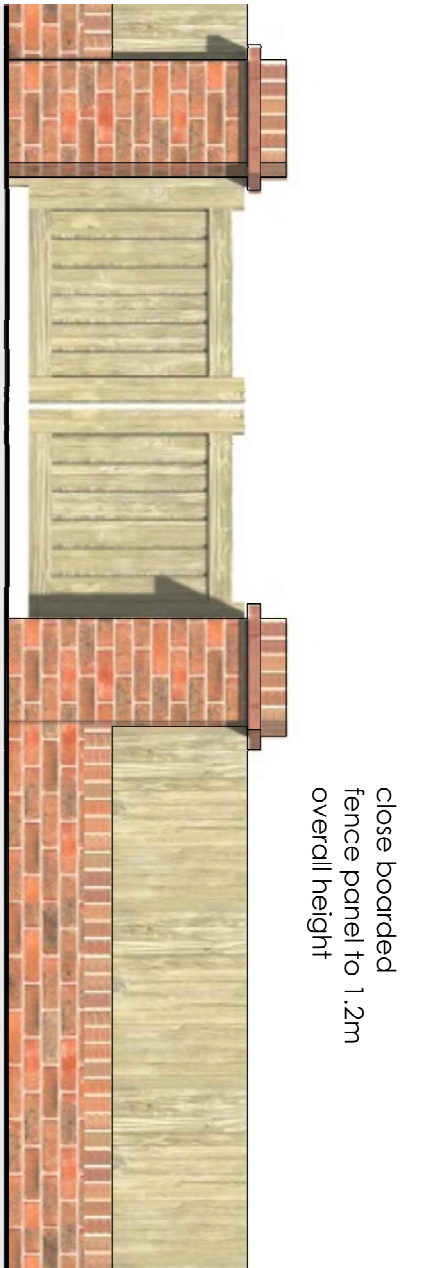

double timber gates on
litch giving access to
refuse collection point

1.5m brick pier

0.6m brick wall with
header course

Front Boundary Details

hardwood timber
entrance gates

1.8m brick pier

0.6m brick wall with
header course

1.5m brick pier

Revision	Description	Date	By	Rev

Project:
15
Langstone Road
Havant
Hampshire

Drawing Title:
Enclosure Details

Chris Flint Associates Ltd
CHARTERED SURVEYORS - PROJECT MANAGERS
DEVELOPMENT CONSULTANTS

Drawn By	Date	SHEET SIZE	Revised By	Date
CF	01/08/21	A2		
Drawn By	Date	Revised By	Date	Scale
CFA	FULL	C12		nts

PLANNING

2 Landed Glass Windows with Plans, P012 ANZ
Ref: 013 02 43284 Rev: 013 02 38354
Email: chris@flintassociates.co.uk